


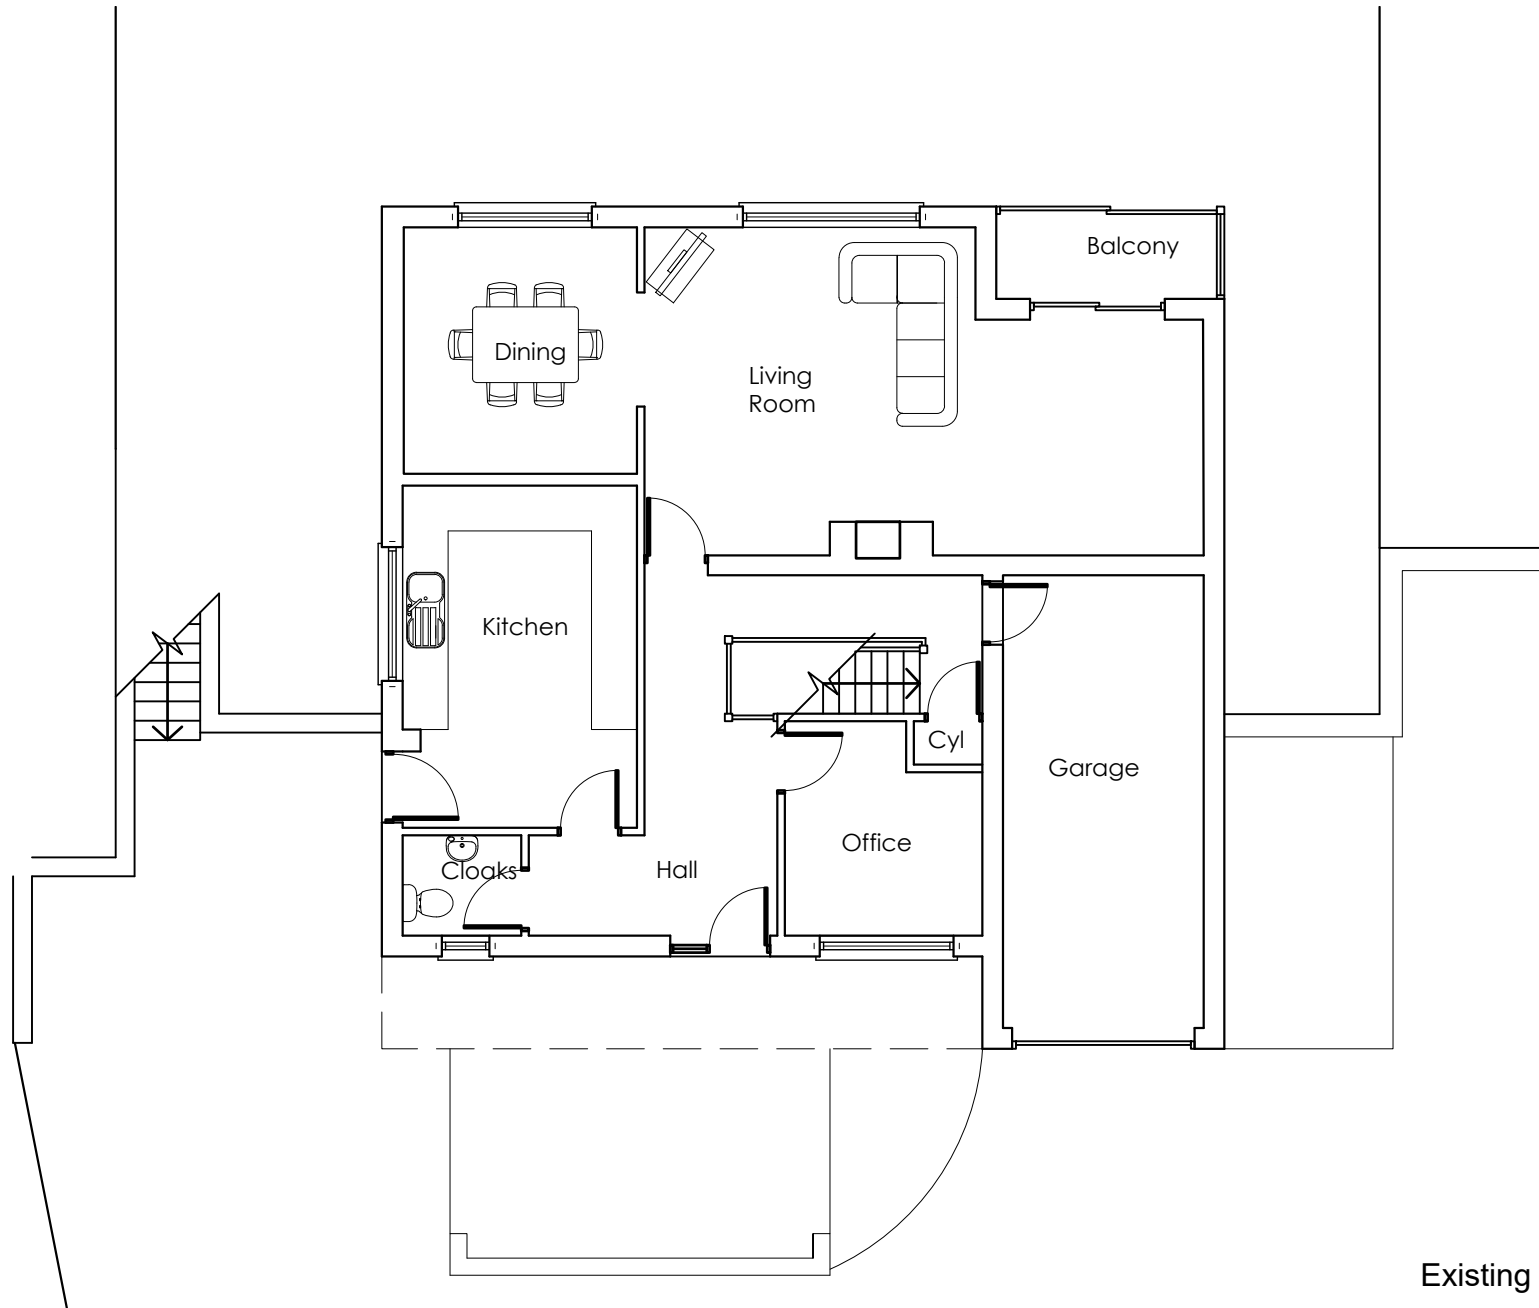

Monastir,
Middle Road,
Coedpoeth

Existing First Floor 1:100 @ A4