

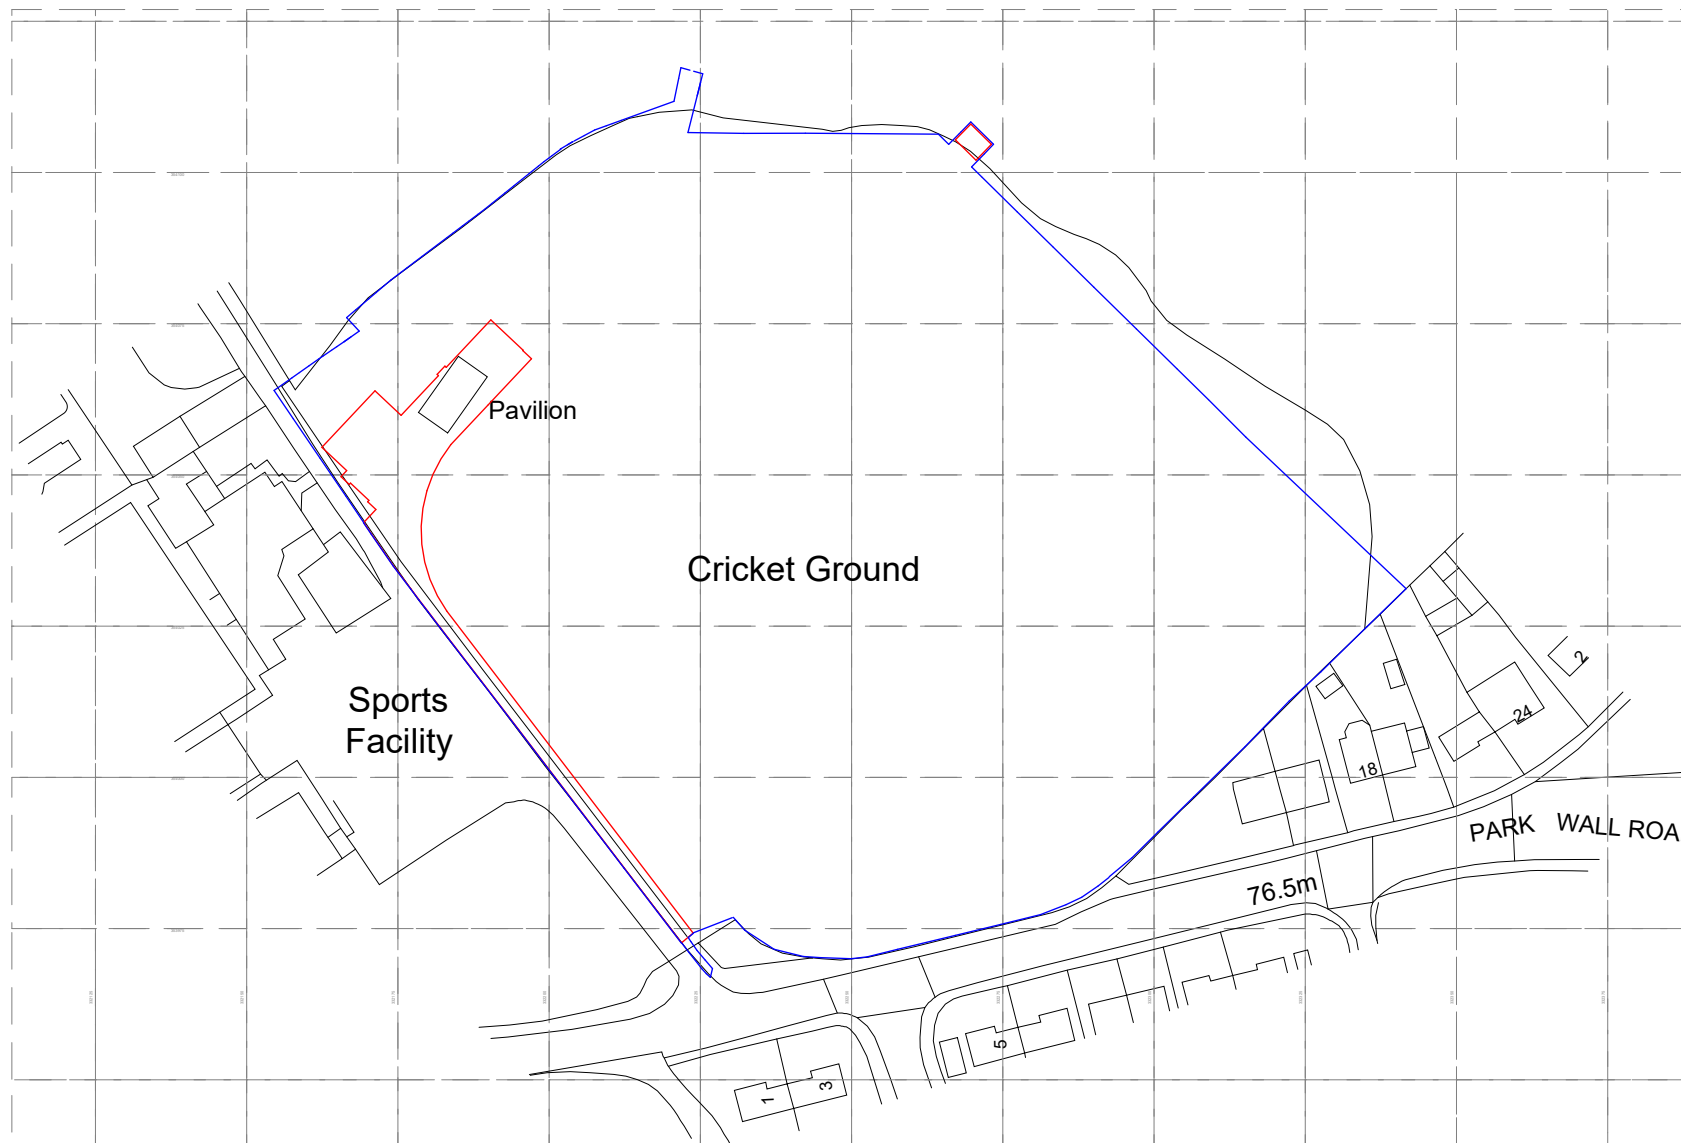


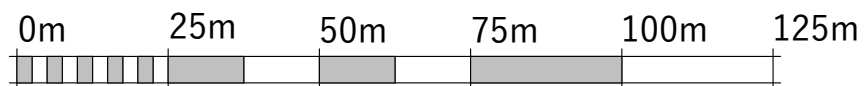

Ordnance Survey, (c) Crown Copyright 2022. All rights reserved. Licence number 100022432

N

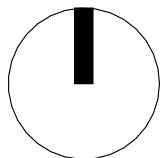

VISUAL SCALE 1:1250 @ A4



www.saer.wales | 01492 472478 | studio@saer.wales

THIS DRAWING IS COPYRIGHT OF SAER ARCHITECTS LIMITED. CHECK ALL DIMENSIONS ON SITE. DISCREPANCIES TO BE NOTIFIED TO ARCHITECT. ELEMENTS OF STRUCTURE SHOWN ARE INDICATIVE AND FOR GUIDANCE. FINAL DESIGN TO STRUCTURAL ENGINEERS DETAILS AND SPECIFICATION.

PROJECT:

Gwersyllt Park Cricket Club

CLIENT:

Gwersyllt Park Cricket Club

DRAWING TITLE:

PLANNING - LOCATION PLAN

PURPOSE OF ISSUE:
PLANNING

STATUS:
S3

DRAWING No:
GCC-SAL-A1-00-DR-A-0001

PROJECT No:
P1085

SCALE:
1 : 1250@A4

REVISION:
P1