


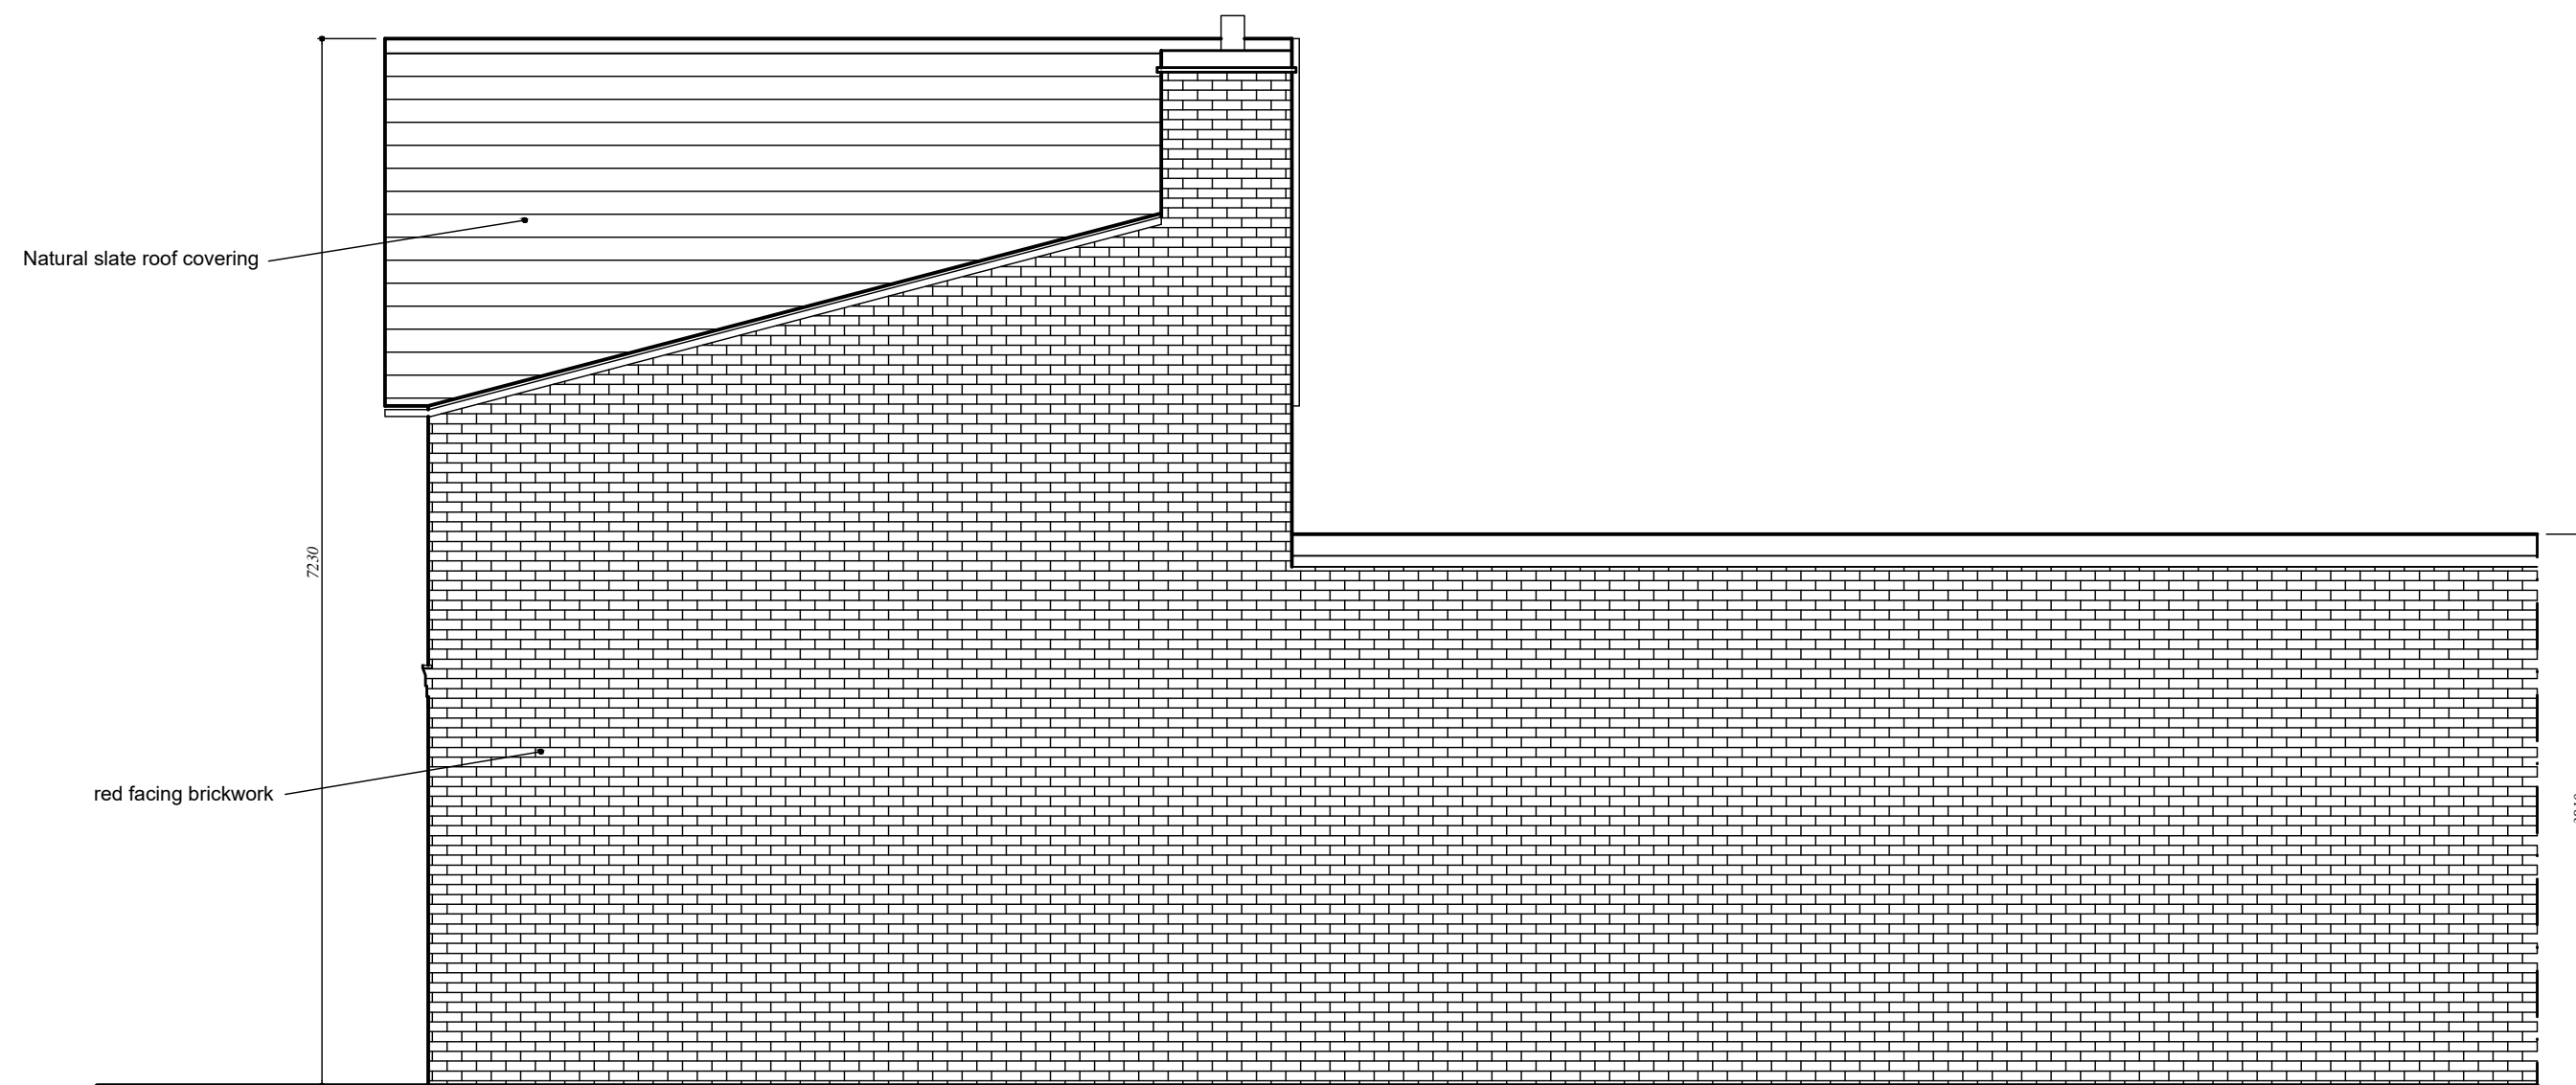


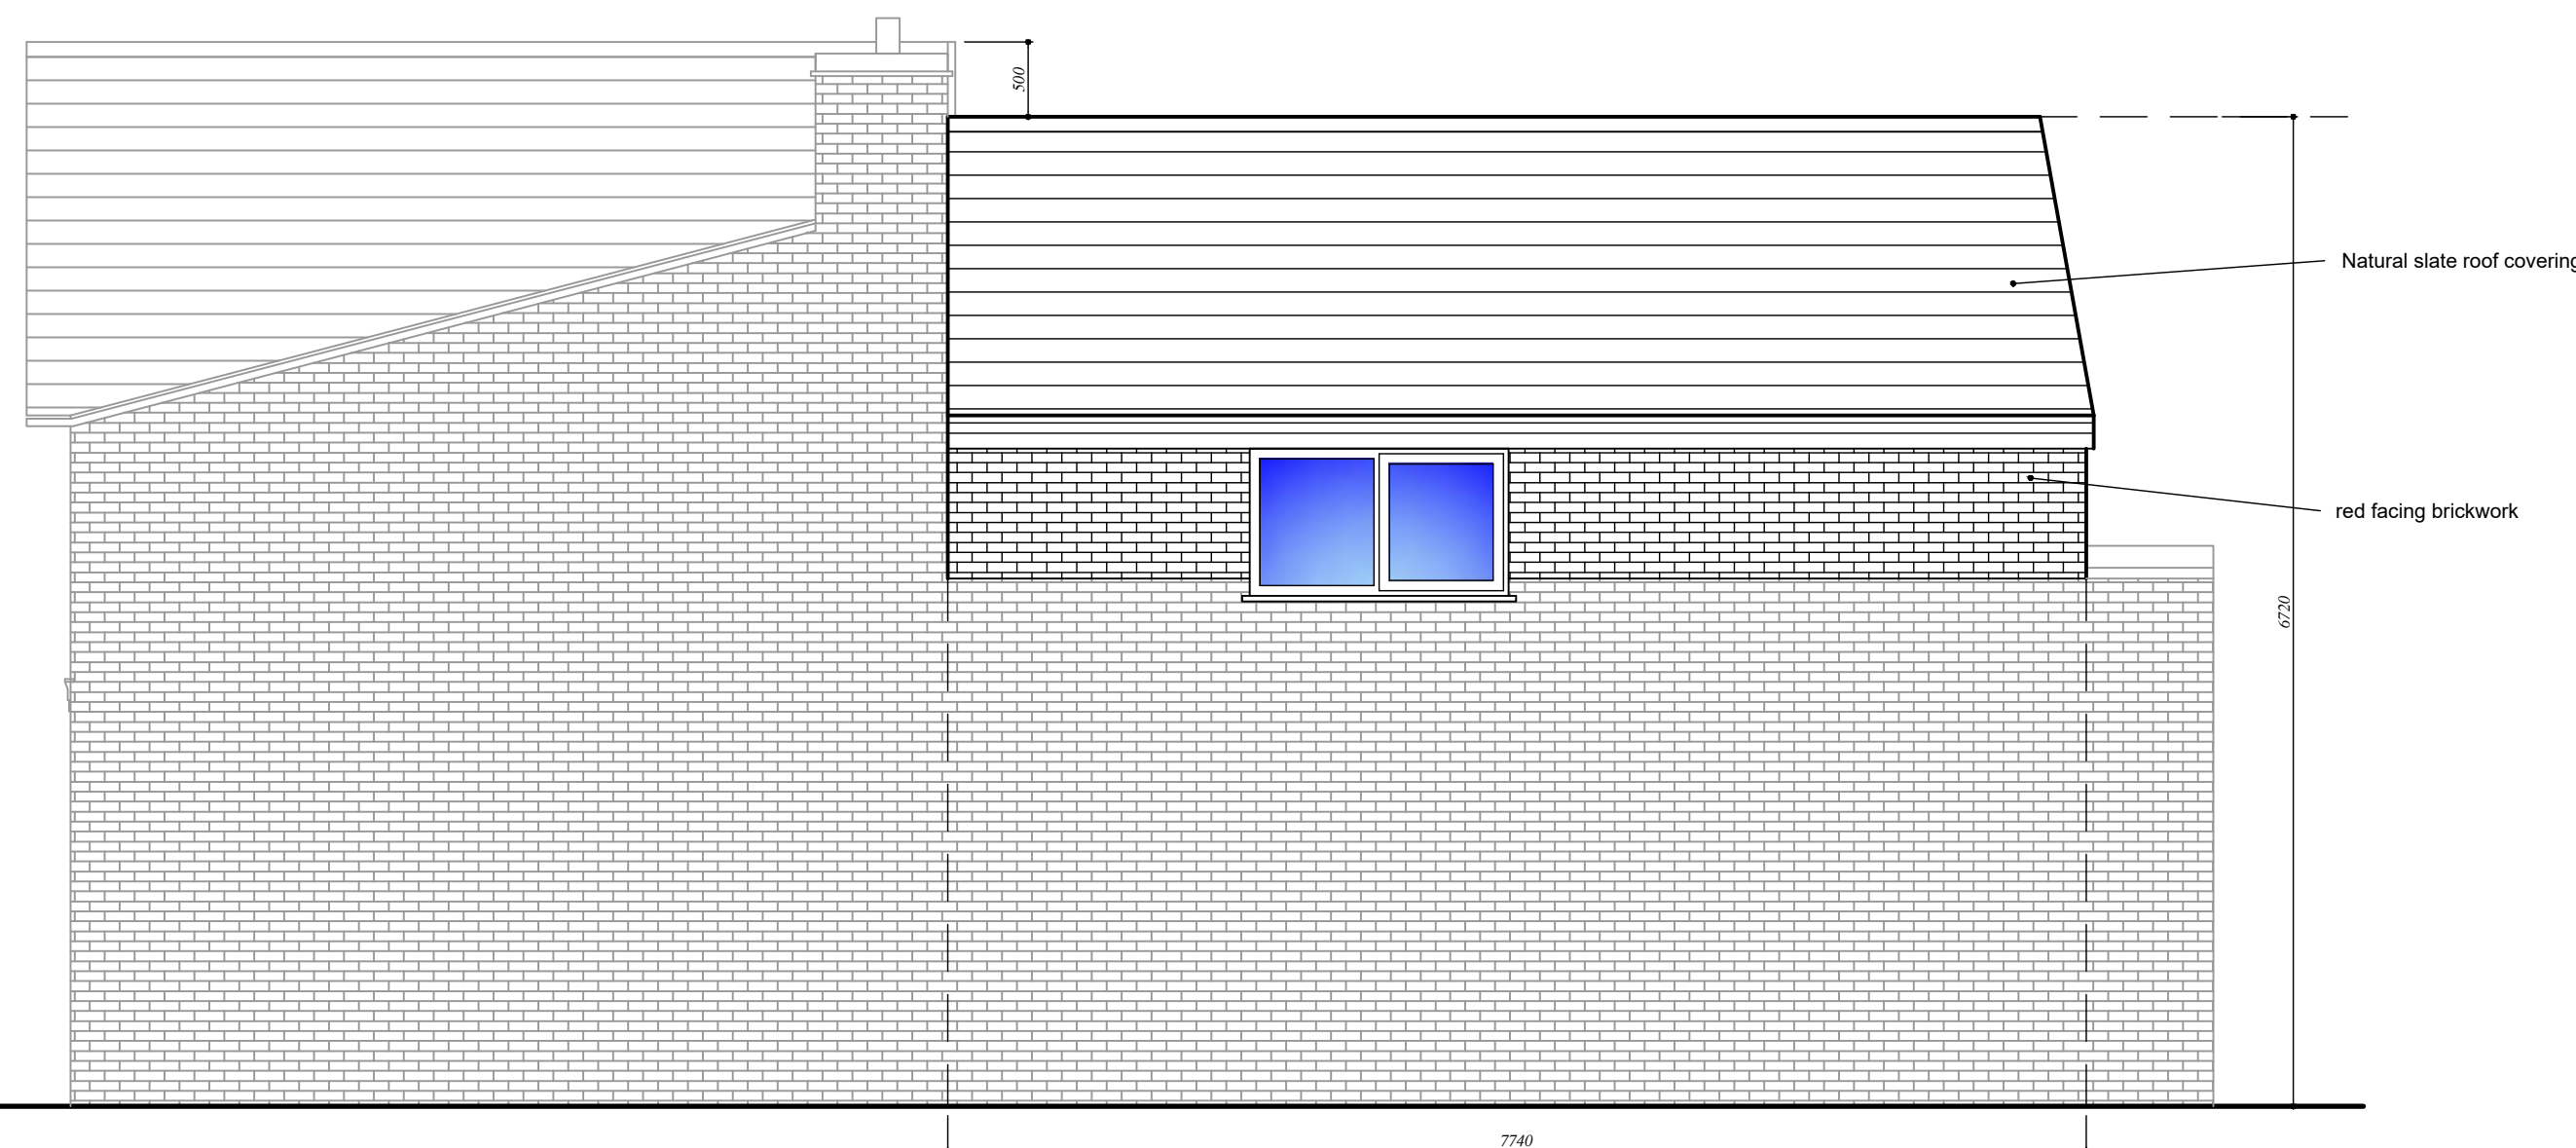

EXISTING SIDE (NORTH EAST FACING)
ELEVATION 1:50

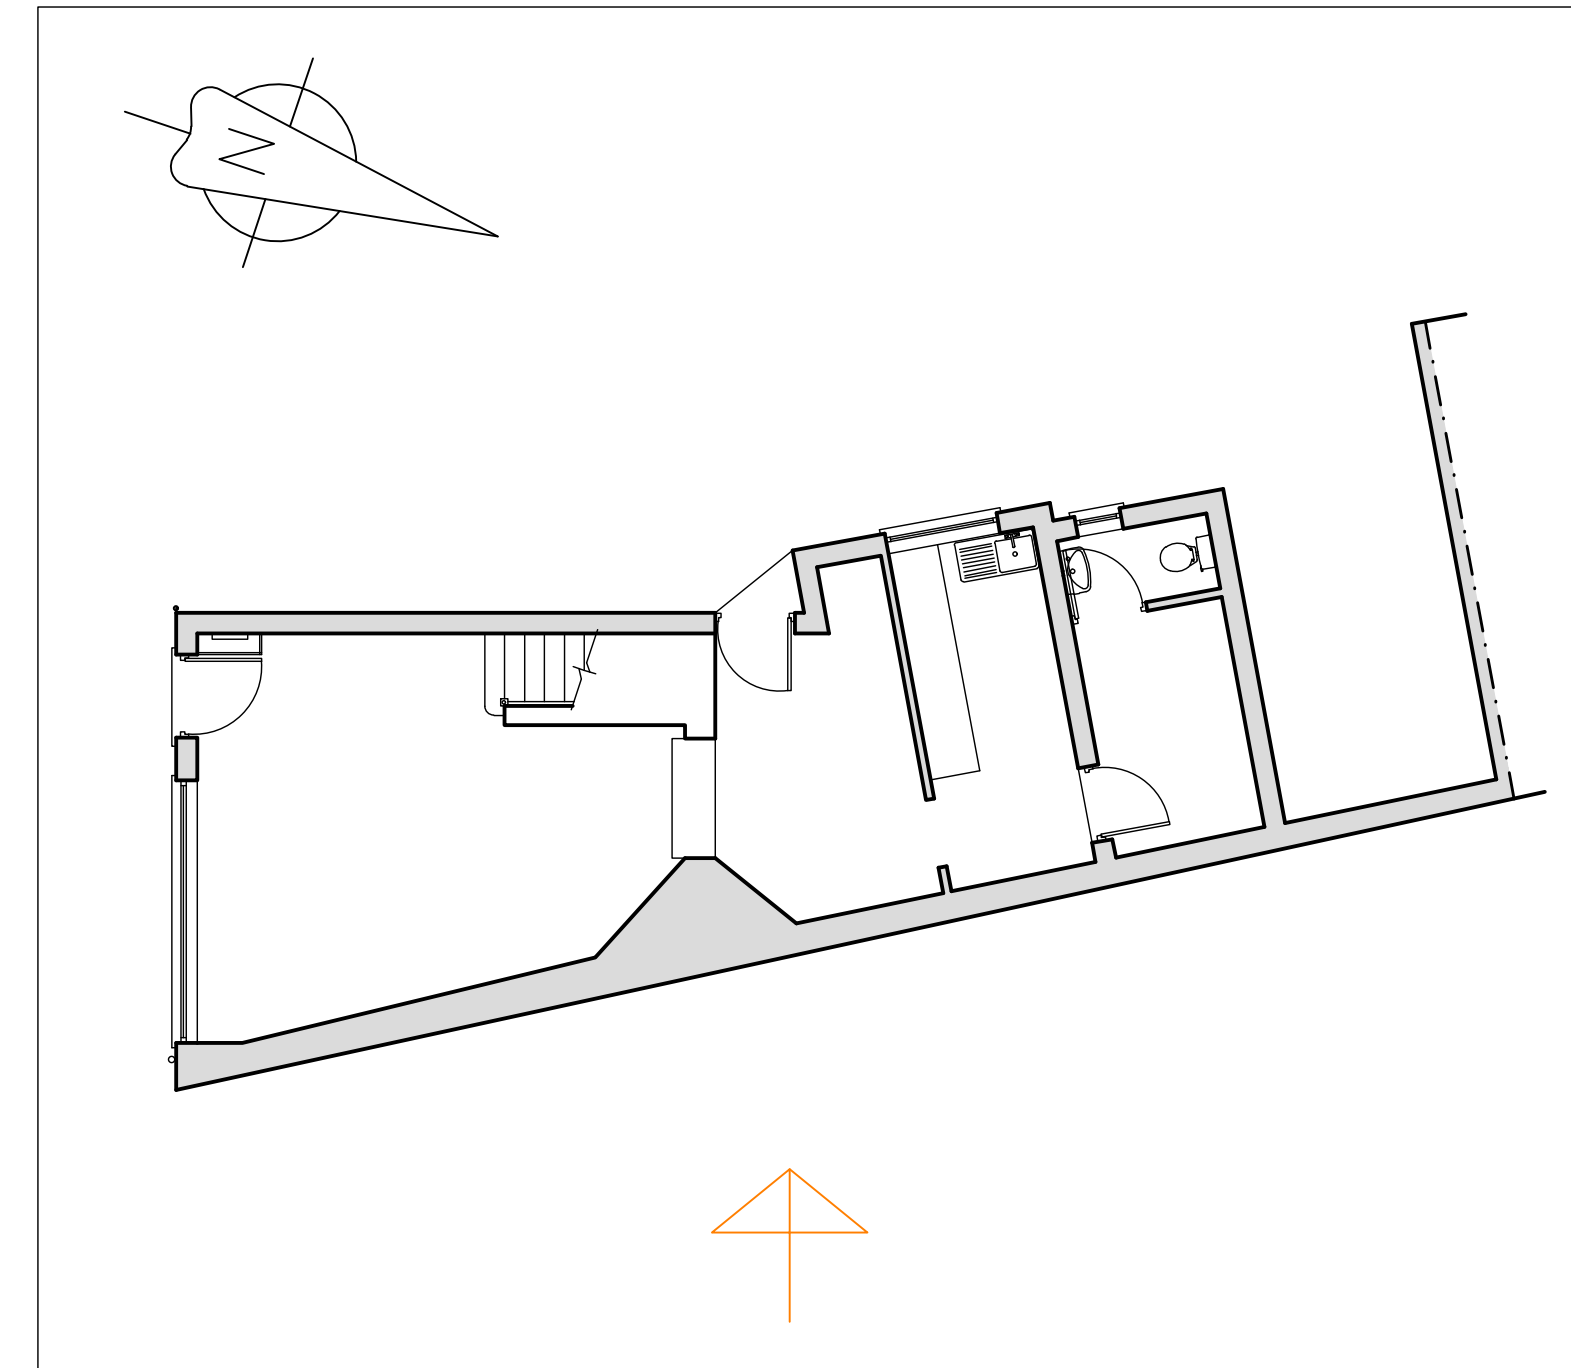

PROPOSED SIDE (NORTH EAST FACING)
ELEVATION 1:50

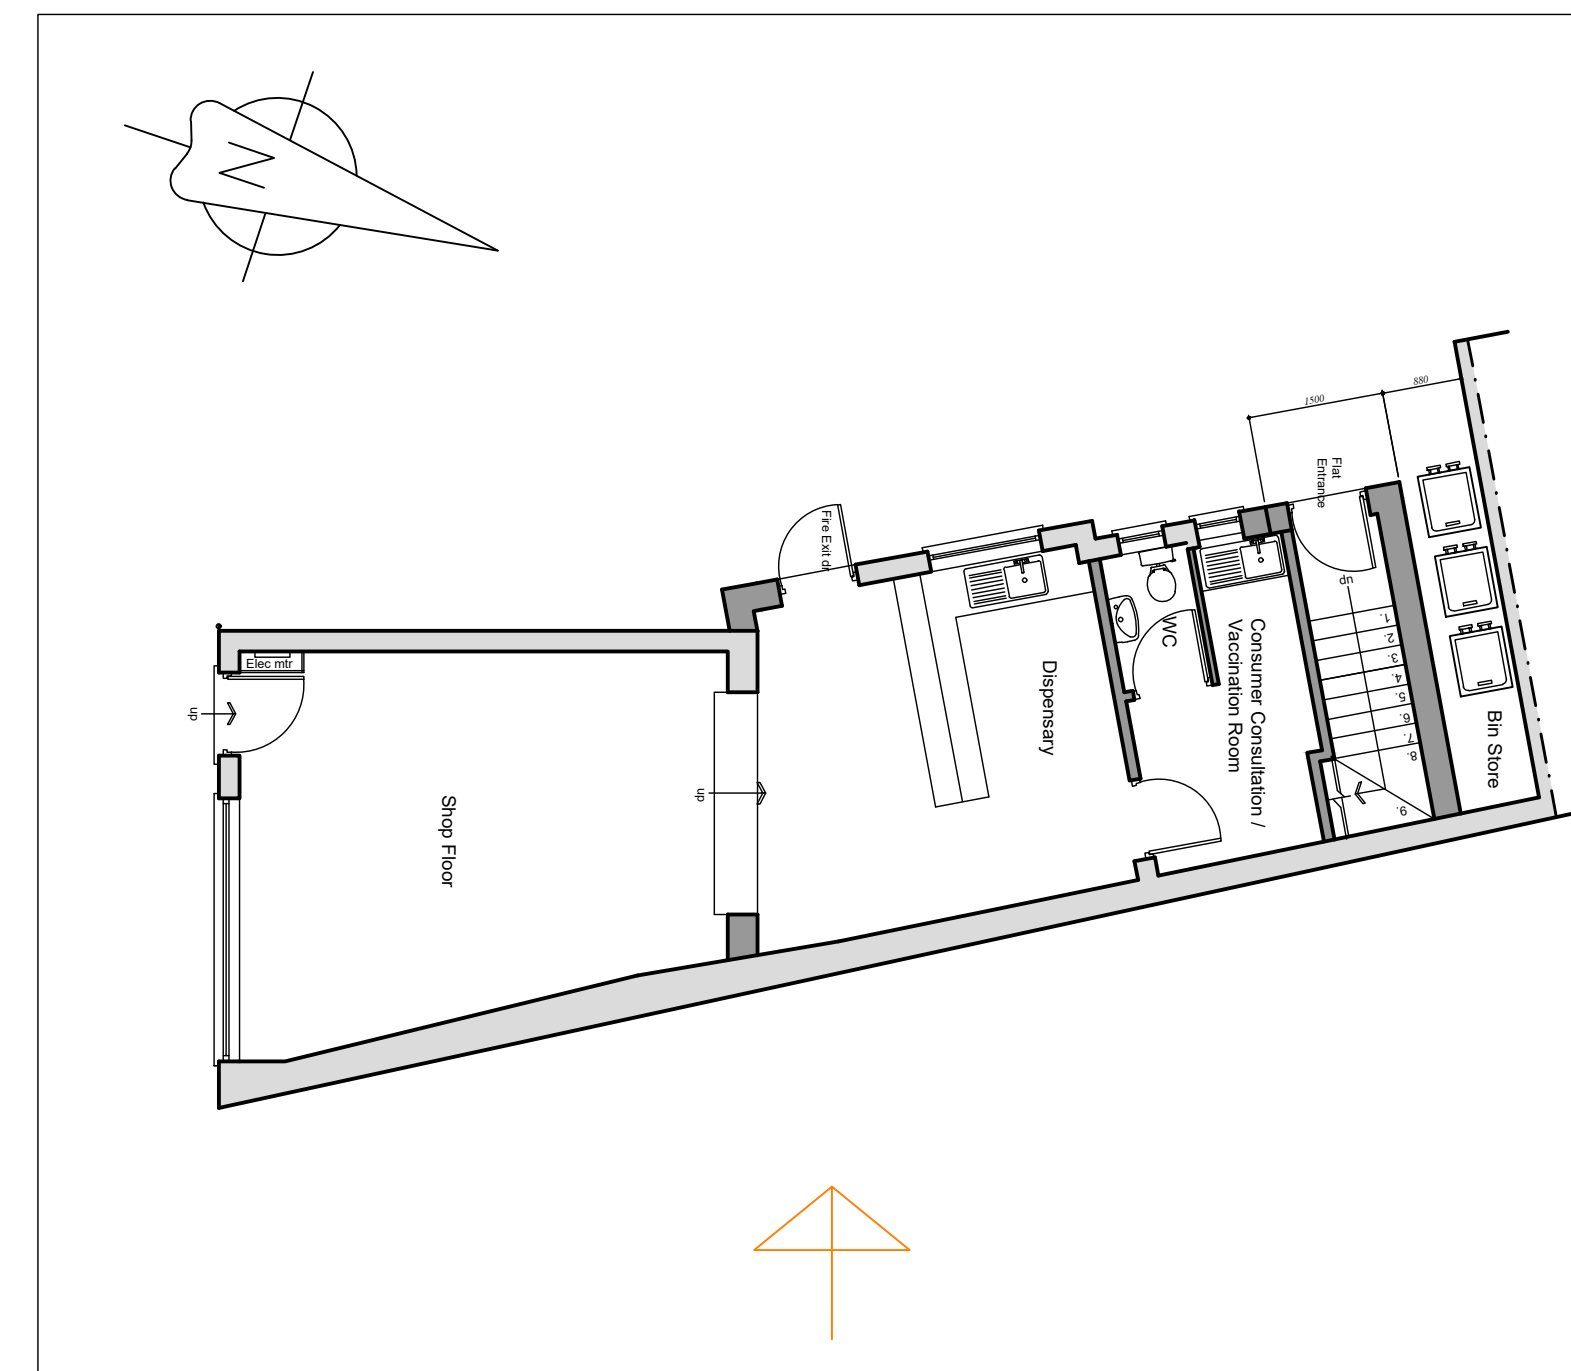

0 1 2 3 4 5 m
SCALE 1 : 50

Revision A: 26.11.22- Layout revised to
comply with Planning requirements

1. GENERAL NOTE
These drawings are have been produced for
the purpose of obtaining Planning Permission
and/or Building Regulations approval; Not for
construction.



Project
**Rossett Pharmacy, Wrexham
LL12 0HN.**

Drawing
**Remodelling Works
Existing & Proposed Elevations (2)**

Scale	1:50	Drawing Number	
Drawn	F.B		
Date	08/2022		
Status	Planning		

CFI2212_PL06

A