




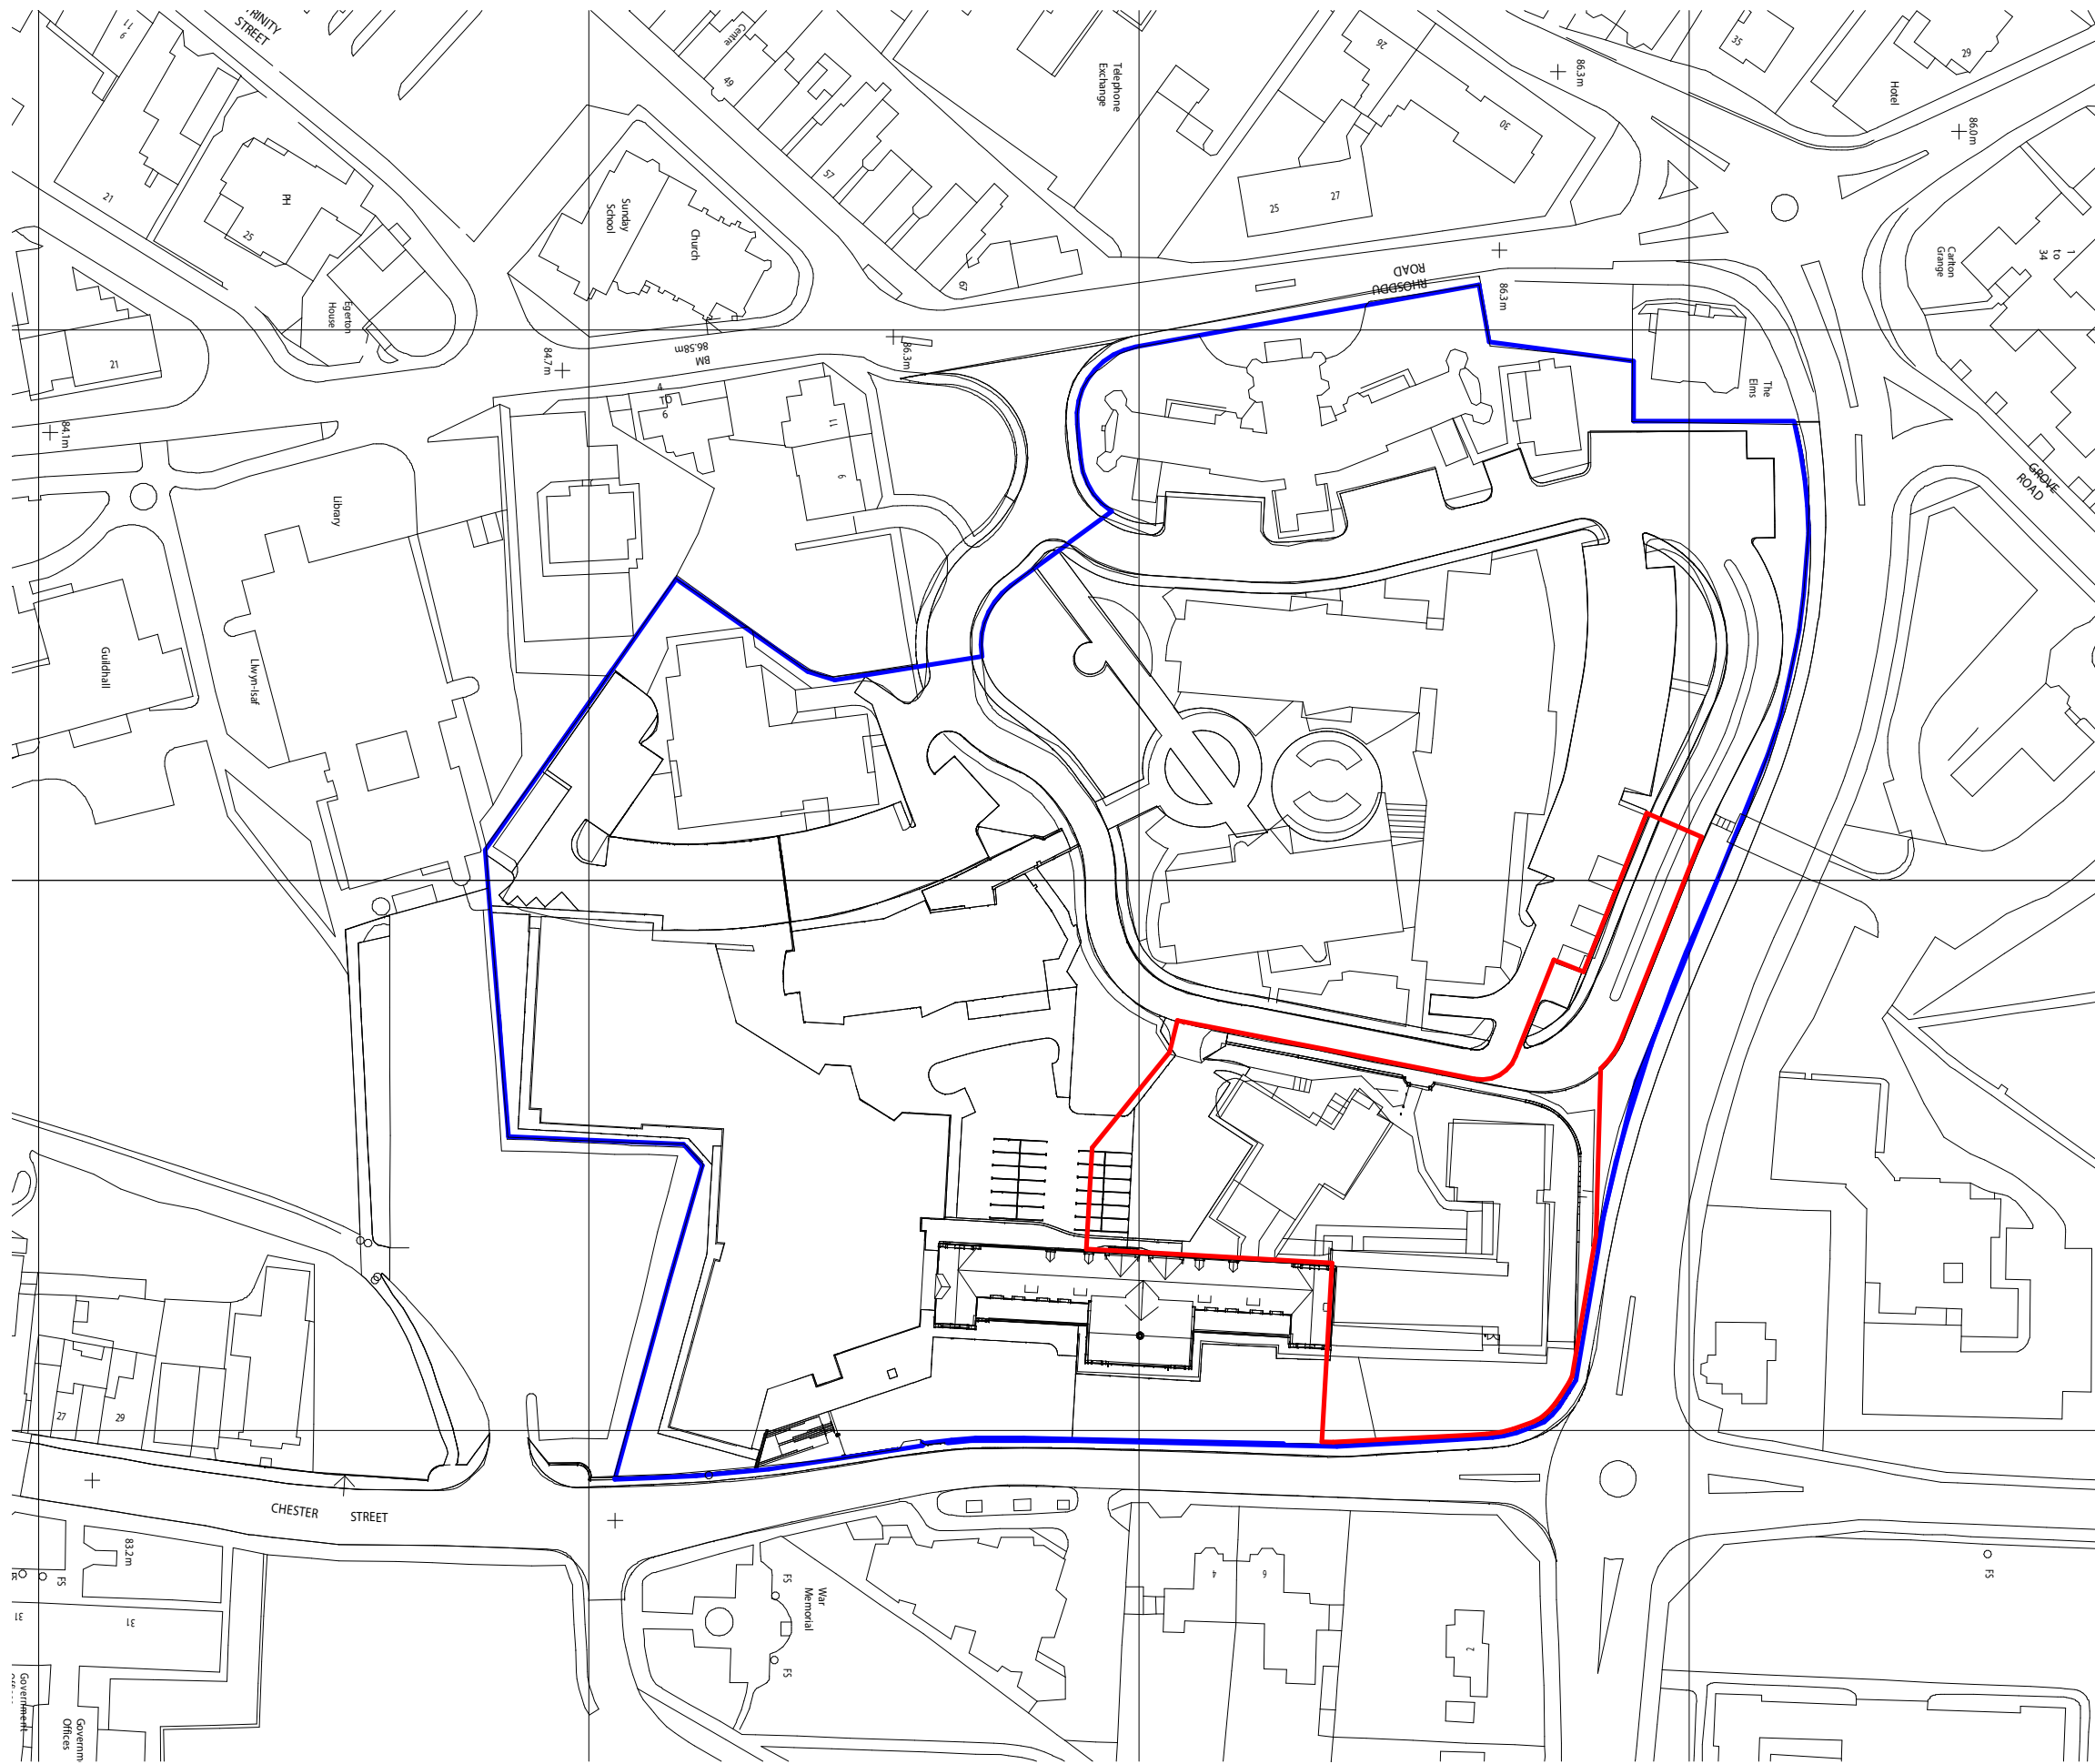

Location Plan
1 : 1250

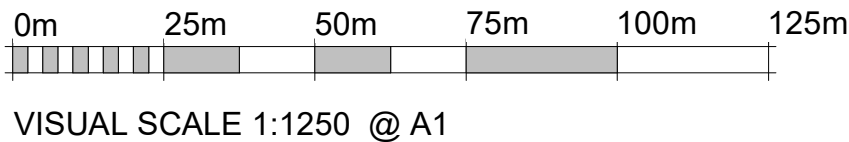

- General Notes
1. Contractor to verify all dimensions and check level datums on site
 2. All of the designs are the sole property of TACP Architects Ltd and may not be used without their written agreement
 3. All prints, specifications and their copyright are the property of TACP Architects Ltd
 4. Do not scale off drawings
 5. All dimensions shall be checked on site before commencement of shop drawings, manufacture and all discrepancies must be reported to TACP Architects Ltd

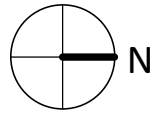

- Application Boundary
- Site Ownership Boundary

Revisions				
Rev	Date	Description	By	Check
A	20/07/21	Issued for Planning Approval	AJC	DM

Consultants				

Client		
Coleg Cambria		

Project Title	
Yale Campus Redevelopment Phase 2	

Drawing Title	
Location Plan	

Scale	Date	Drawn By	Checked By	Office
As indicated@A3	04/06/21	CB	AC	Wrexham

Job Number	Project•Originator•Zone•Level•Type•Role•Number	Revision
20068	CC2-TACP-E- XX- DR- A- 700	A

TACP Architects Ltd
Pembroke House
Ellice Way, Wrexham Technology Park,
Wrexham, LL13 7YT
01978 291161

admin@tacparchitects.co.uk
www.tacparchitects.co.uk

Architecture • Interior Design • Healthcare Planning • Conservation • Masterplanning • Sustainable Design

