


FTA Design Articulated Vehicle (2016)	
Overall Length	16.480m
Overall Width	2.550m
Overall Body Height	3.870m
Min Body Ground Clearance	0.515m
Max Track Width	2.470m
Lock to lock time	3.00s
Kerb to Kerb Turning Radius	6.600m
Steering Restriction	90%

Reproduced from Ordnance Survey material by permission of Ordnance Survey on behalf of the Controller of His Majesty's Stationery Office © Crown copyright. Unauthorised reproduction infringes Crown copyright and may lead to prosecution or civil proceedings. Connect Consultants Ltd Licence number: 100022432

connect
CONSULTANTS

78 BROAD STREET, CHIPPING SODBURY, BRISTOL. BS37 6AG
Tel: 01454 320 220 Web: www.connect-consultants.com
Fax: 01454 320 099 Email: bristol@connect-consultants.com

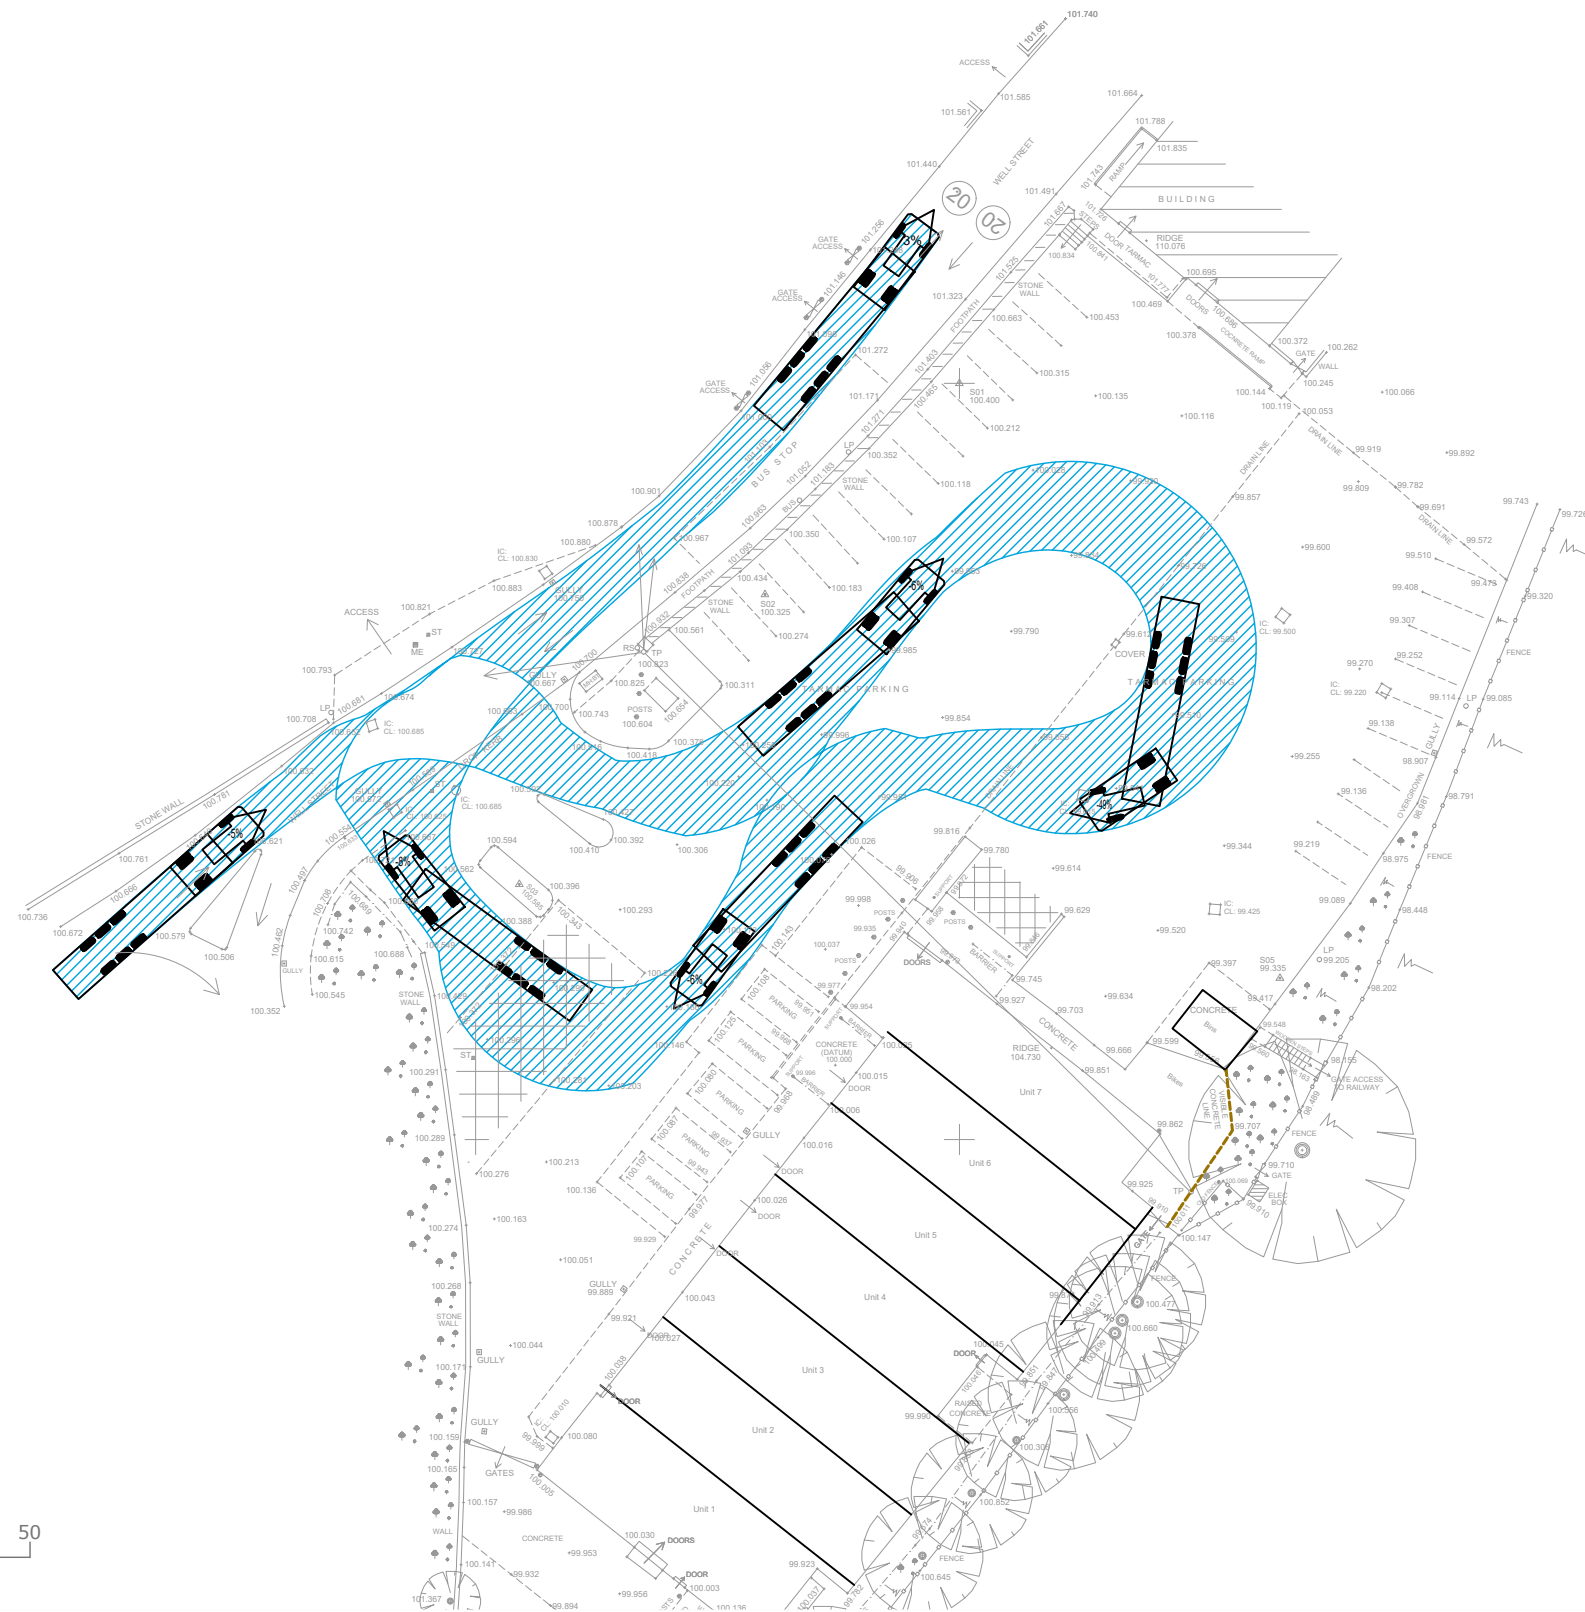

client
GAROB

project
CEFN MAWR
CO-OP

title
EXISTING SITE LAYOUT
SWEEP PATH ANALYSIS
FTA DESIGN ARTICULATED VEHICLE

date	JUNE 2023	drawn by	T.A.S	checked by	R.H.L
scale	1:500	status	PLANNING		
drawing number	23078-TR002-A			rev.	A