



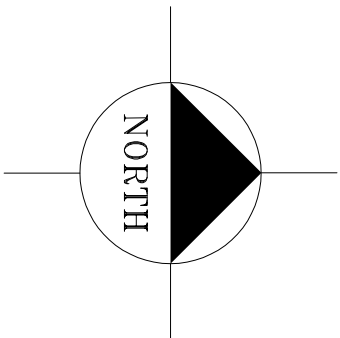

Location Plan 1:1250

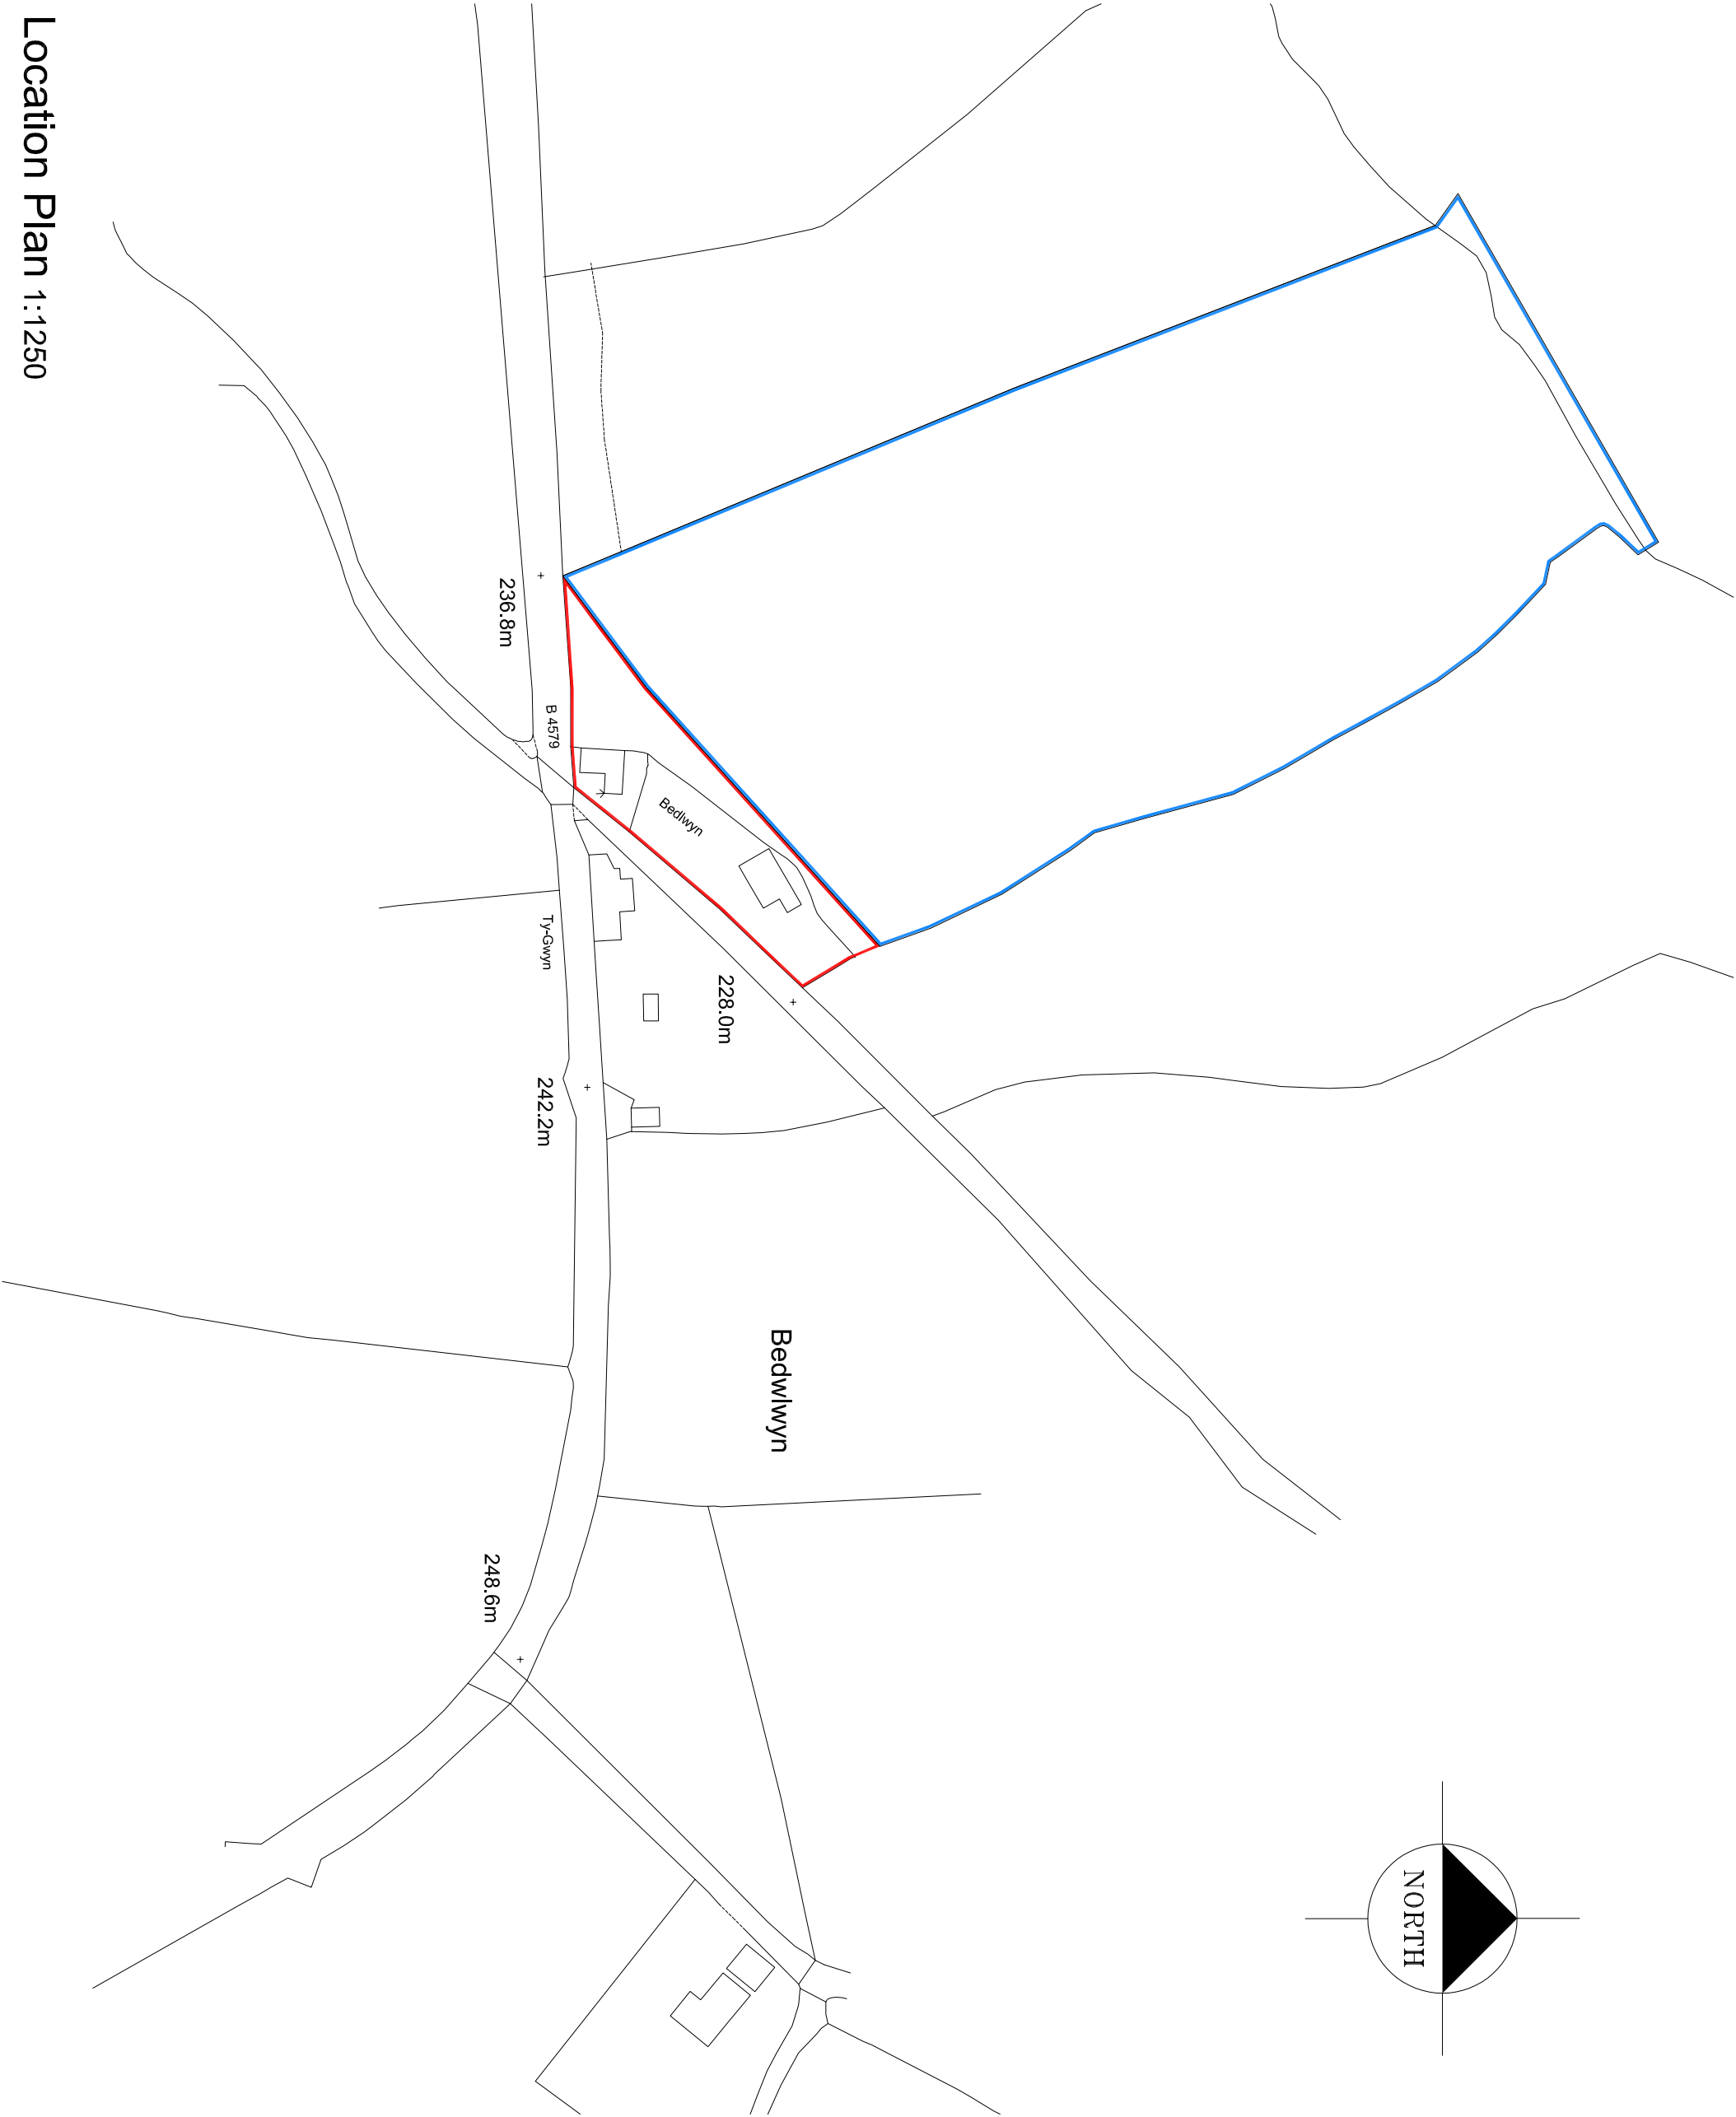

REV DATE	DESCRIPTION
A 17.10.22	Revisions following the 448

NWD Architects

Old Coach Road, Kelsall, Tarporly/Chester, CW6 0QJ
T 01829 751 555 F 01829 752 366
E enquiries@nwdarchitects.co.uk W nwdarchitects.co.uk

CLIENT
JOAN & ERIC JACKSON, BEDLWYN,
LLWYNNMAWR, LLANGOLLEN, LL20 7BE

PROJECT
EXTENSION TO BEDLWYN

DESCRIPTION
LOCATION PLAN

SCALE @ A3
1:1250
DATE 06.09.2022
DRAWN BY MJT

DRAWING NO. 6801/01
REVISION A