



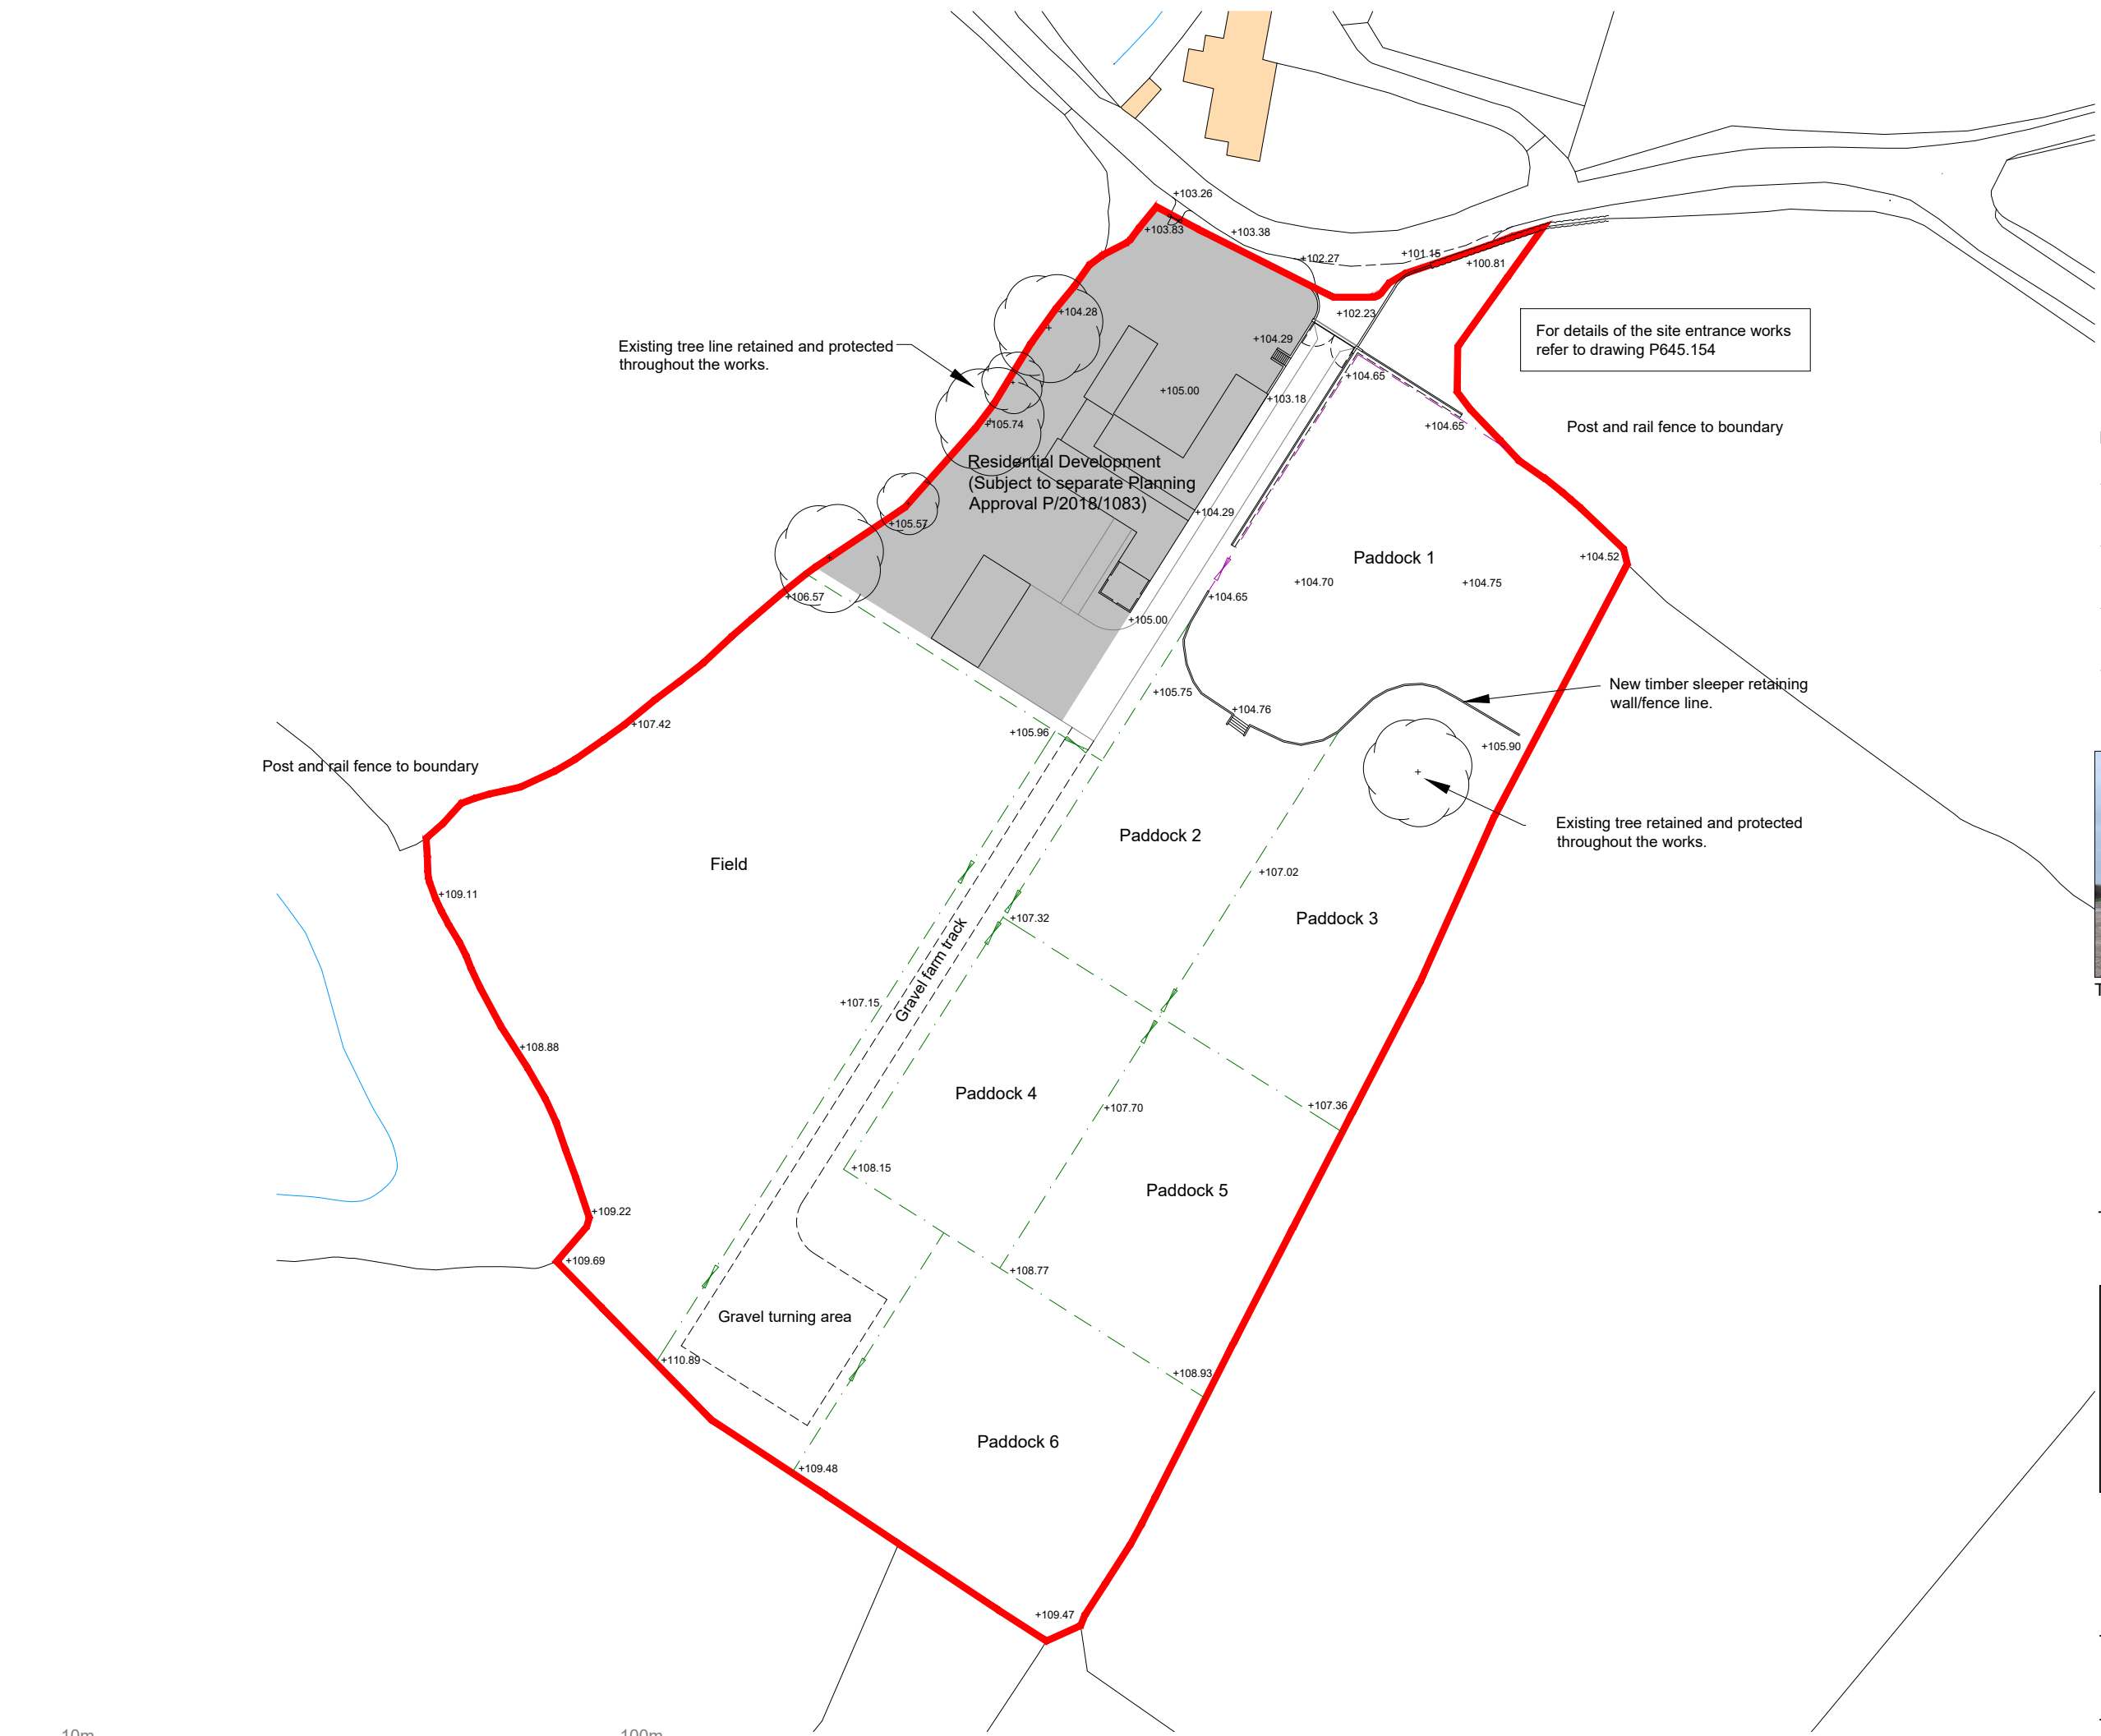


For details of the site entrance works refer to drawing P645.154

- Key:
- New timber post and rail fence 1.2m high.
 - New timber field gate 1.2m high.
 - New galvanised steel 'estate' fencing 1.0m high (similar to the neighbouring property).
 - New galvanised steel 'estate' fencing gate 1.0m high.

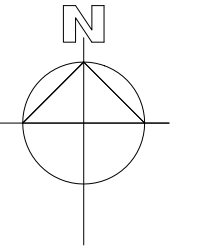

Timber sleeper wall/fence.

Revision:		CB	CB	01.03.23	Prelim
P1	First issue of drawing.				

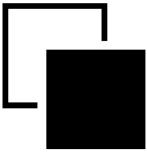

**Barron
Design**

28 Cathedral Road, Cardiff, CF11 9UJ | 4 Oak Drive, Marford, LL12 8XT
www.barrondesign.co.uk | CIAT Chartered Practice No. F2683

Project
Lower Rackery Barns, Dark Lane, Burton LL11 0AG
Mr and Mrs Phillips

Drawing Title
SITE ENTRANCE AND LAND MANAGEMENT
PROPOSED SITE BLOCK PLAN

Drawn By: CB	Checked By: KM	Date: 01.02.23	Scale: 1:1000 @ A3
Job No.: P645	Drawing No.: 153	Revision: P1	

