


Stanfords VectorMap

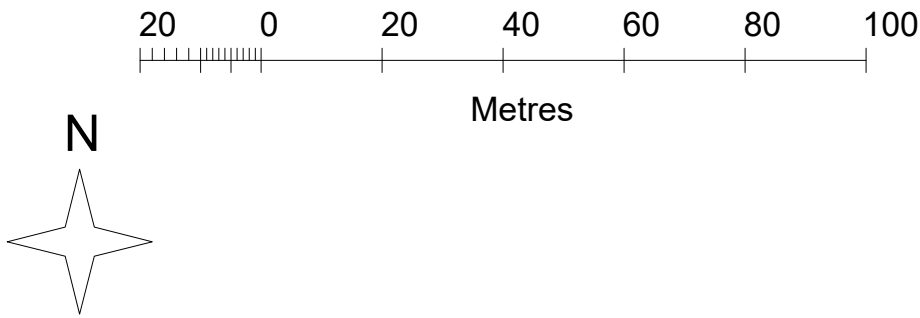

© Crown copyright and database rights 2021 OS 100035409
Reproduction in whole or in part is prohibited
without the permission of Ordnance Survey.

DRAWING NO: 000

The Architect takes no responsibility for any dimensions that are scaled from this drawing. If no dimension is shown the recipient must ascertain the dimension specifically from the Architect or by site measurement. Supplying this drawing in digital form is solely for convenience and no reliance may be placed on digital data. All data must be checked against hard copy. Dimensions must be checked on site. Any discrepancies must be reported to the Architect immediately.


All drainage runs, connections, lines, levels and inverts are assumed, these are to be confirmed on site and agreed with LA Building Inspector and Babtie (welsch water) if necessary.

This drawing to be read in conjunction with consultants drawings, calculations and report, and the designer's risk assessment.

The Architect will not be held responsible for any works carried out prior to Building Regulation/Planning Approval

The Architect takes no responsibility for any material/product changes/alterations on site without their written consent.

Copyright
These drawings and designs are protected by the copyright design and patent act of 1988 which prevents any copying of the drawings/design without the architects permission. Under the R.I.B.A standard form of appointment JPH Architects Ltd retain the copyright.

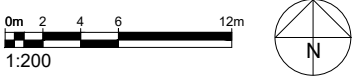

Rev.	Description	Issued	Date
JPHARCHITECTS LIMITED 8 Brighton Road, Rhyl, LL18 3HD Tel: (01745) 350650 e: info@jpharchitects.com www.jpharchitects.com			
Certified Passivhaus Designers			
PROJECT 18 Chester Road			
CLIENT First Choice Housing Association			
DRAWING NAME: Location Plan			
DRAWING NUMBER: 3121-JPH-ZZ-00-DR-A-000			
DATE: 01.03.22	STATUS: S1	REVISION:	
SCALE: 1:1250	PURPOSE OF ISSUE: Planning		