


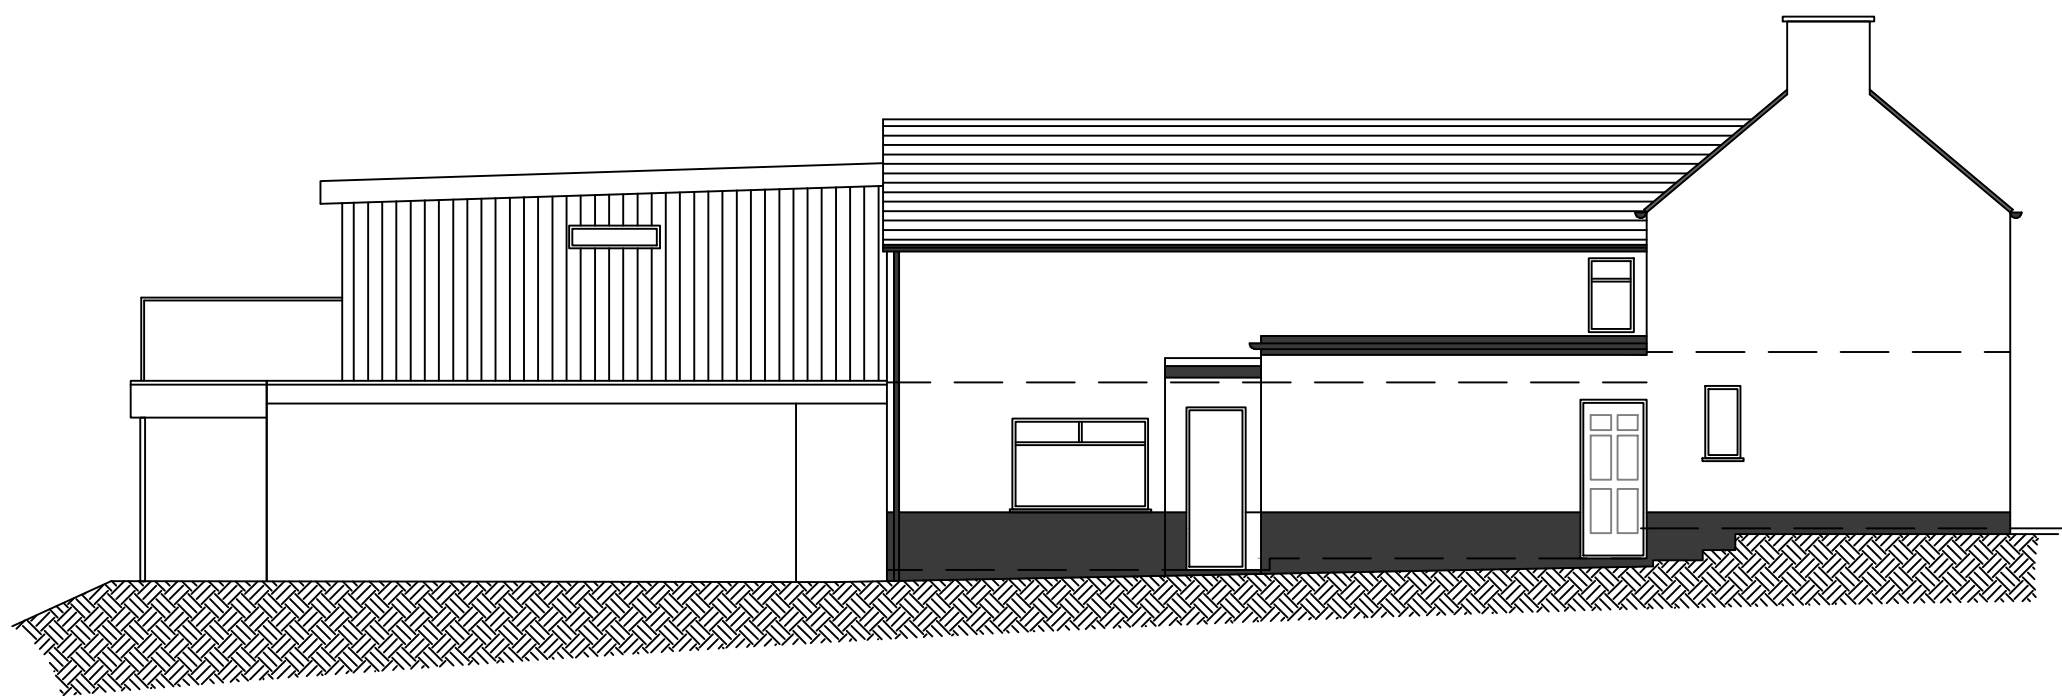


Elevation A
Scale 1:100




Elevation B
Scale 1:100



Elevation C
Scale 1:100

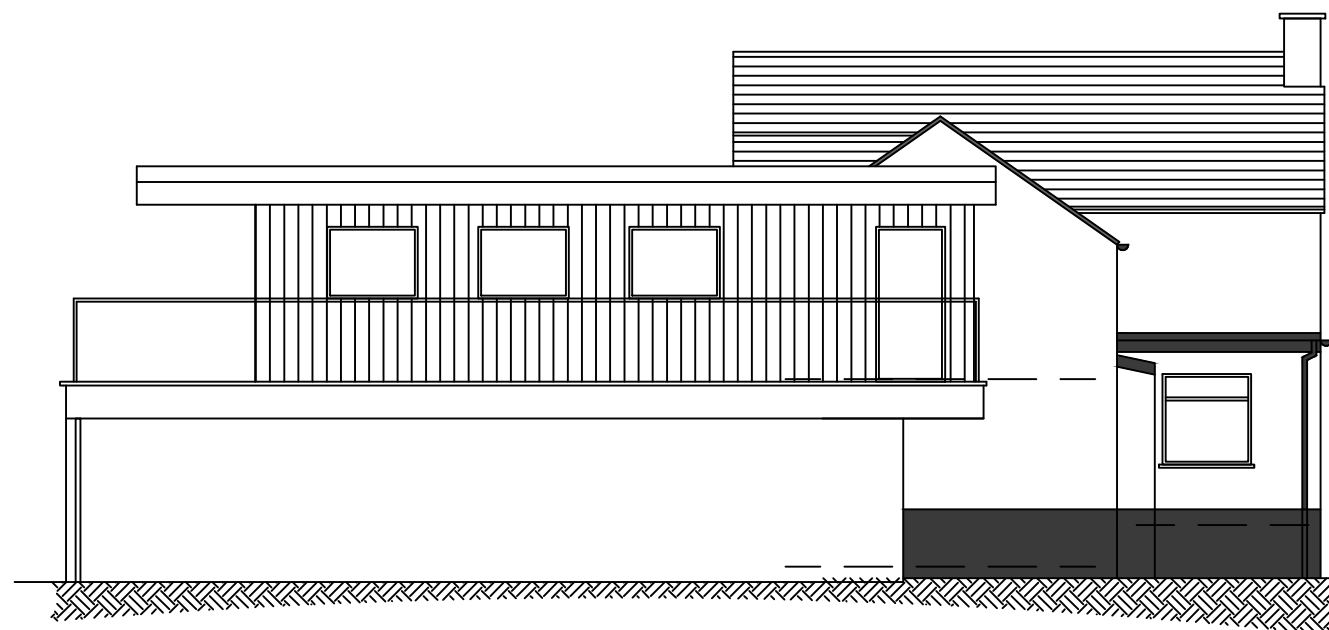

Elevation D
Scale 1:100

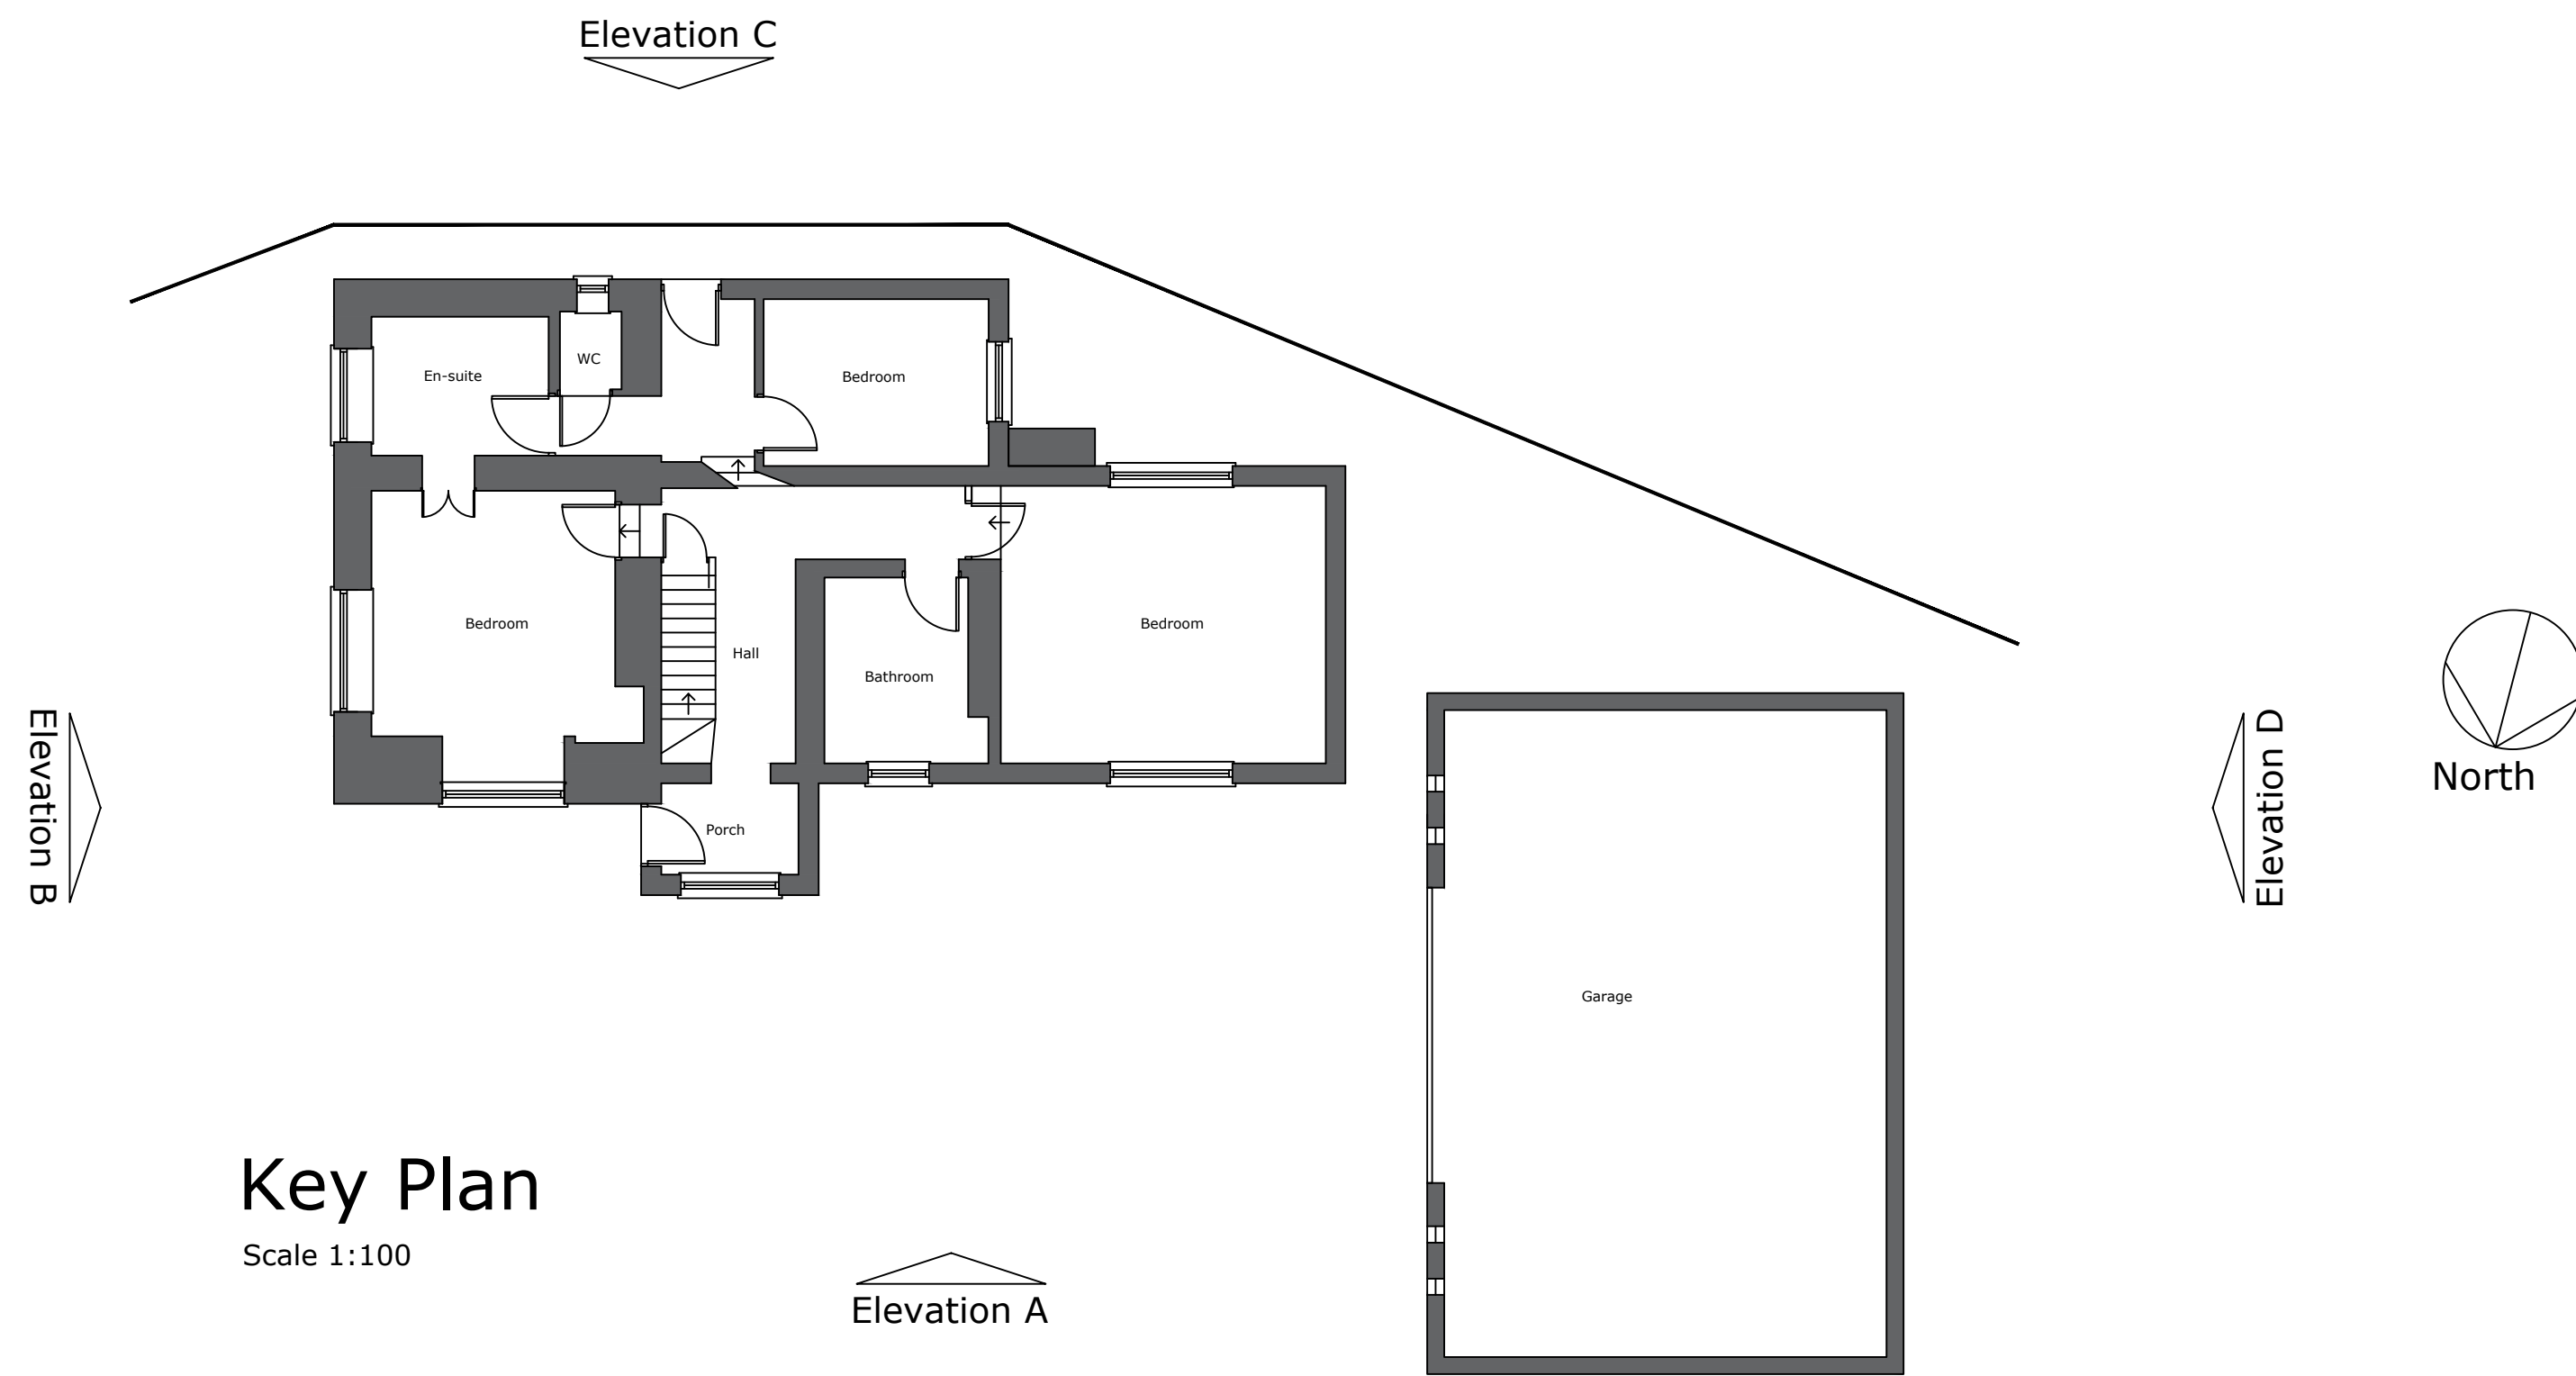

Key Plan
Scale 1:100

The Contractor must check all dimensions on site before commencing setting out works. Do not proceed in the event of a discrepancy. Any discrepancies are to be reported immediately. Do not scale from the prints.

PLANNING DRAWING

- 15/12/2018 -
Drawing Revisions

PROJECT	Ty Nant Bwlch Gwyn	

Drawing Title Elevations As Proposed		
Scale	Drawing Number 18-07/PL05	Revision -
	1:100 @ A1	Date Dec 18
DO NOT SCALE		COPYRIGHT RESERVED