


base Architecture and Design Ltd
W: basearchitecture.co.uk

Shrewsbury	Conwy	Chester
------------	-------	---------

T: 01743 236400	T: 01244 569008
-----------------	-----------------

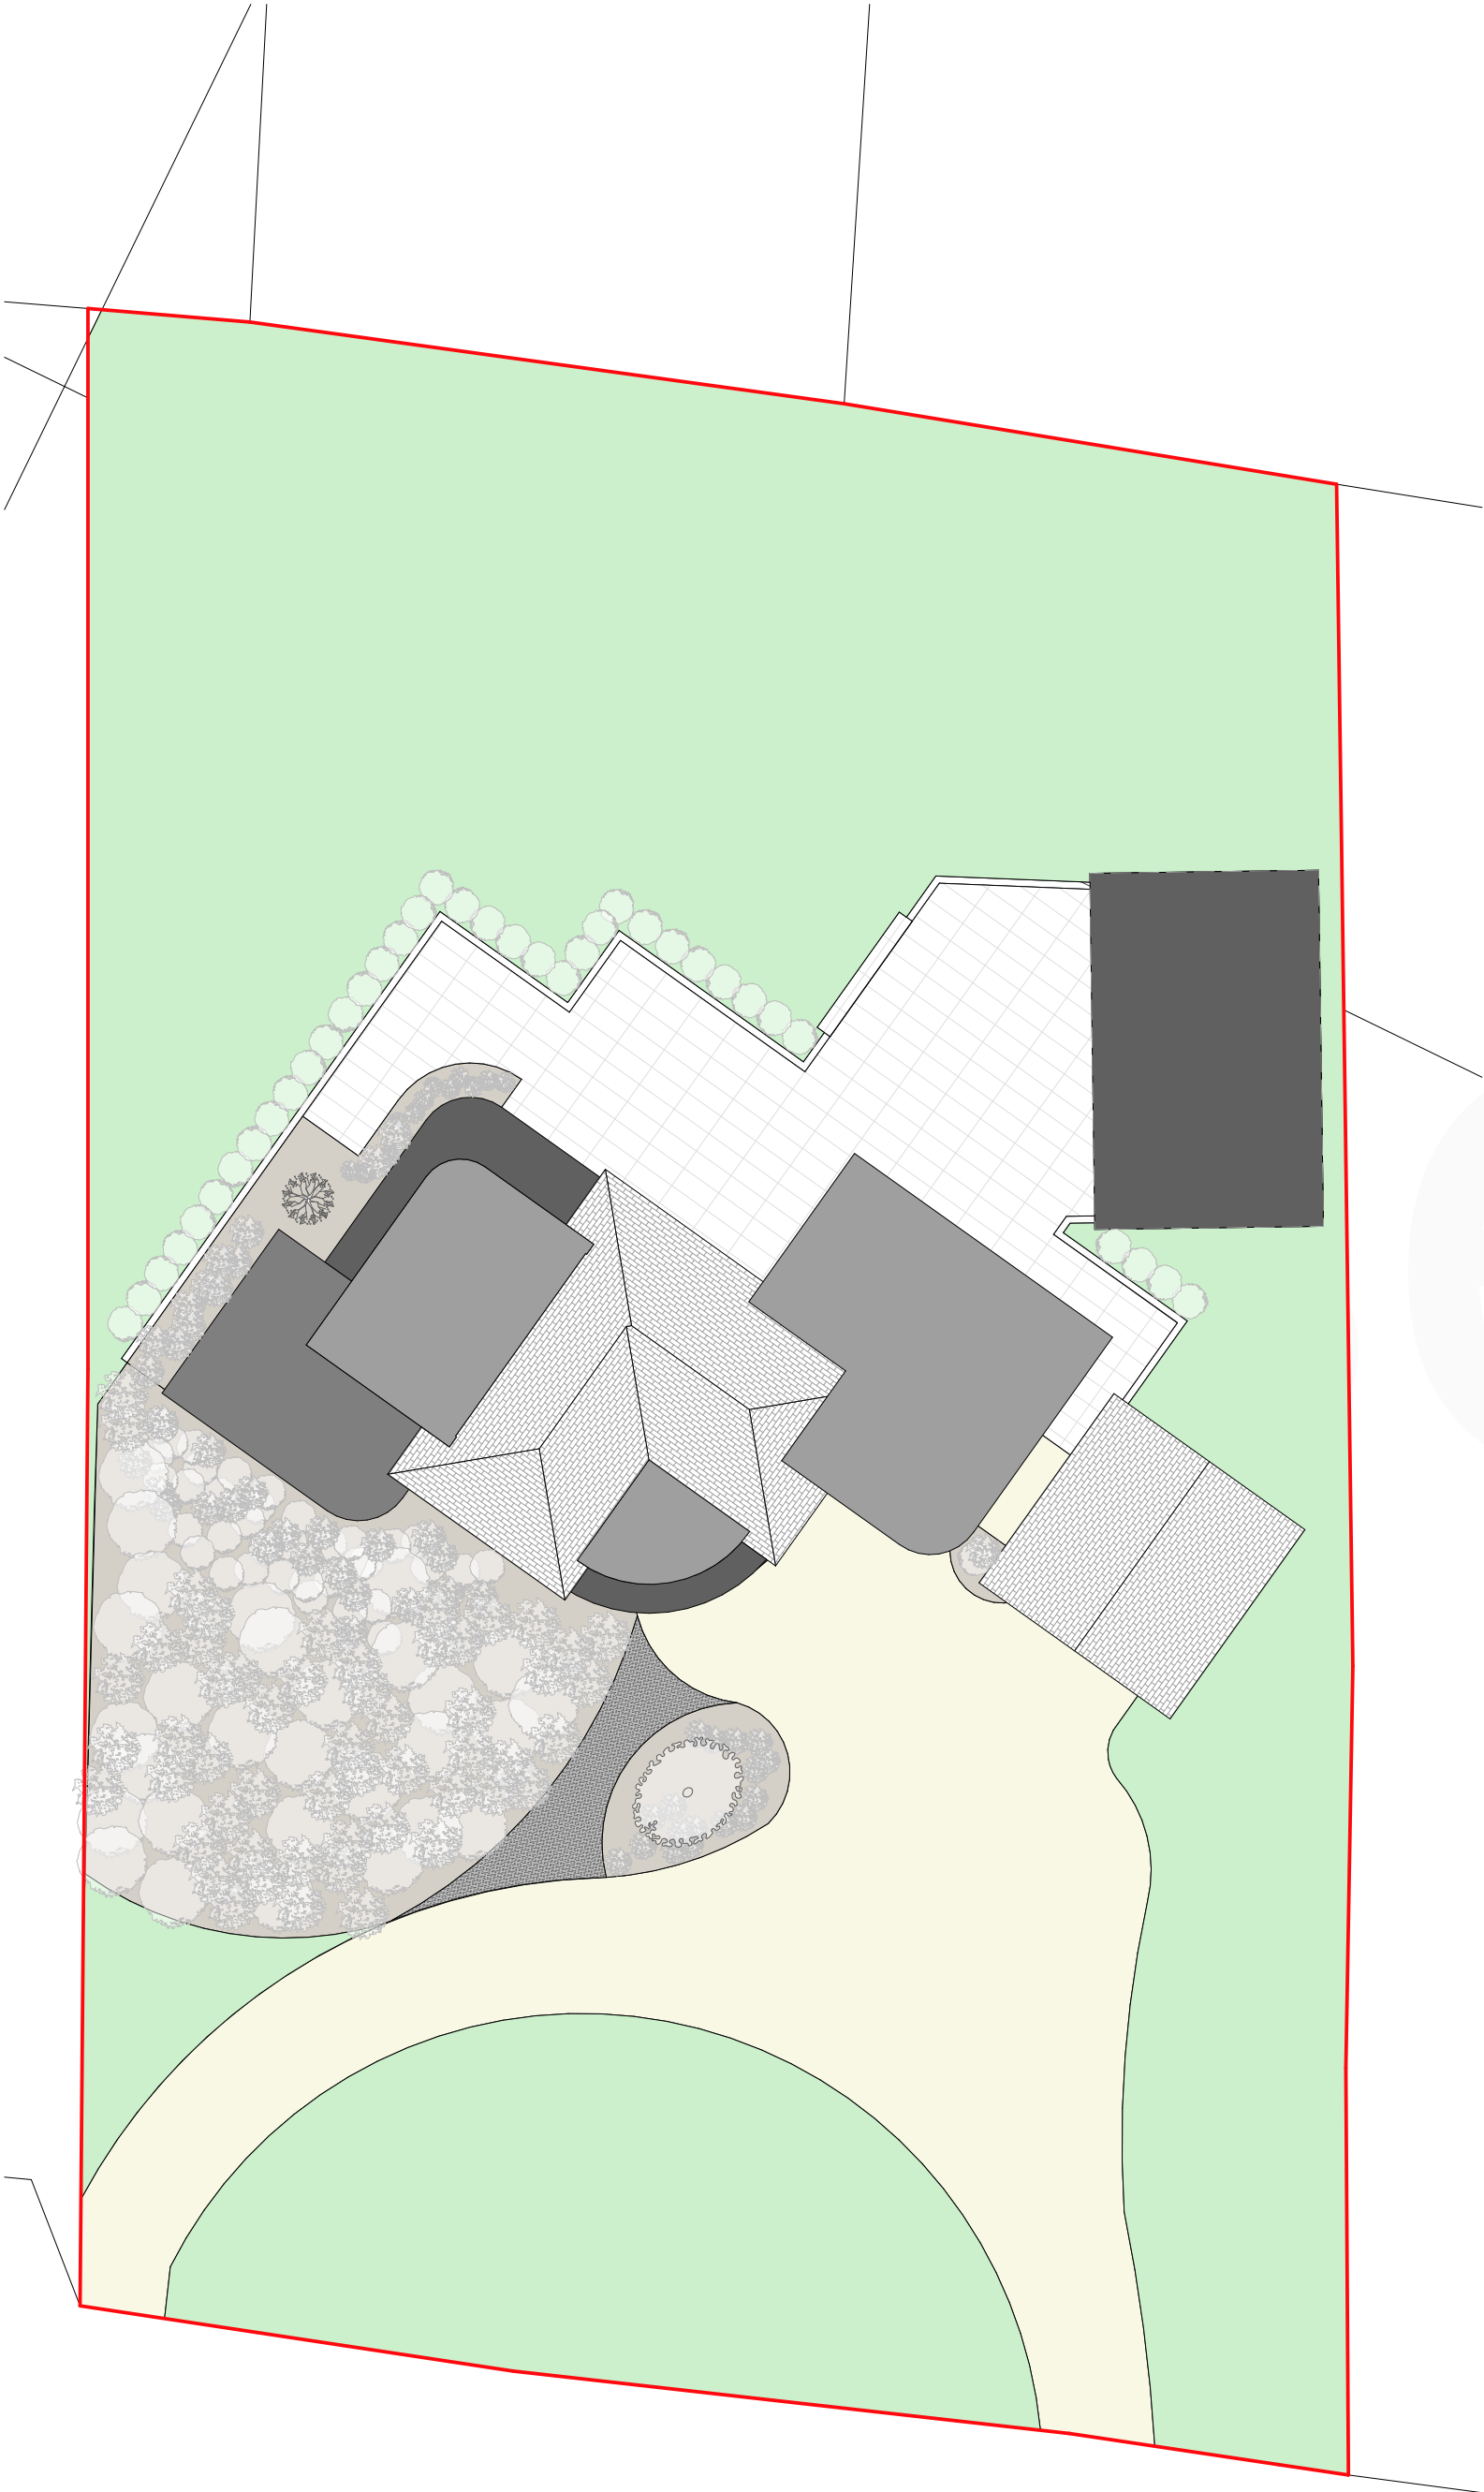

Rev.	Revision Description.
By.	
Chk.	

Scale. 1:200 @ A3	Drawn by. CB
----------------------	-----------------

Date. 01.03.23	Chk. BGE
-------------------	-------------

Project Title
White Lodge

Client
Mr Overall

Drawing Title
Proposed Block Plan

Project No. BA3641	Drawing No. PL-005	Rev.
-----------------------	-----------------------	------

This drawing is the property of base Architecture & Design Ltd. It shall not be copied or scanned, in part or whole, without prior consent of base Architecture and Design. Do not scale this drawing.