


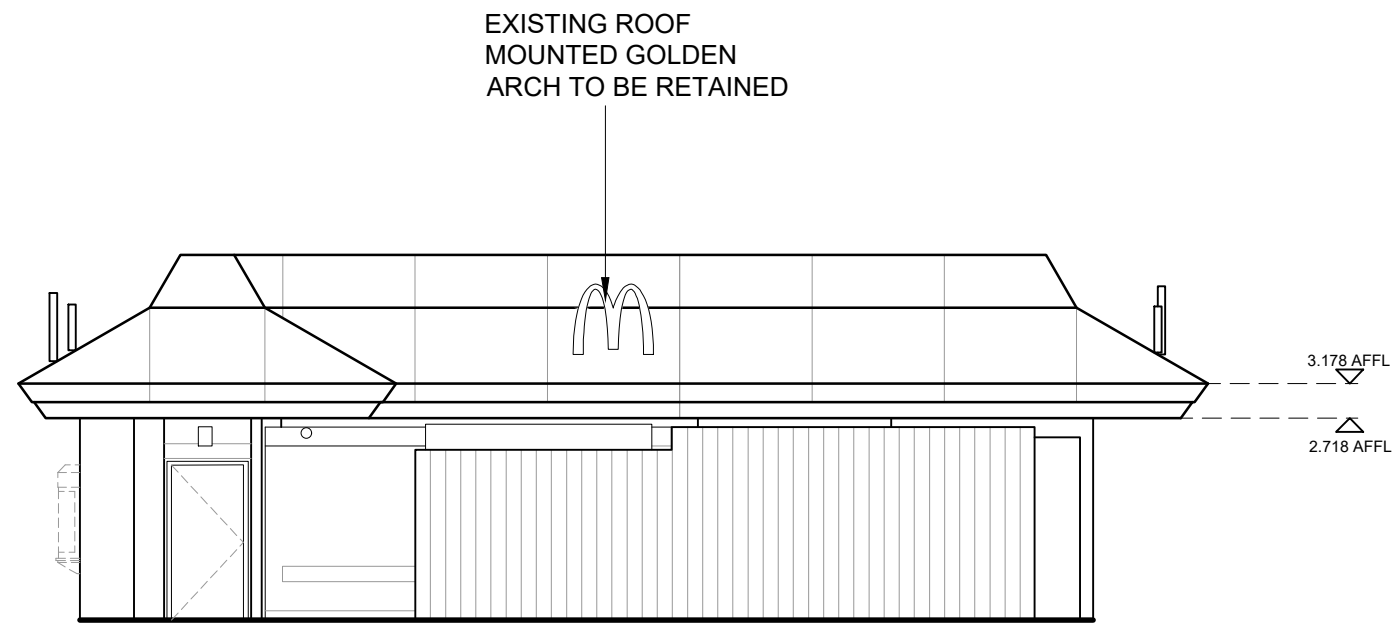


EXISTING ELEVATION A




EXISTING ELEVATION C




PROPOSED ELEVATION A

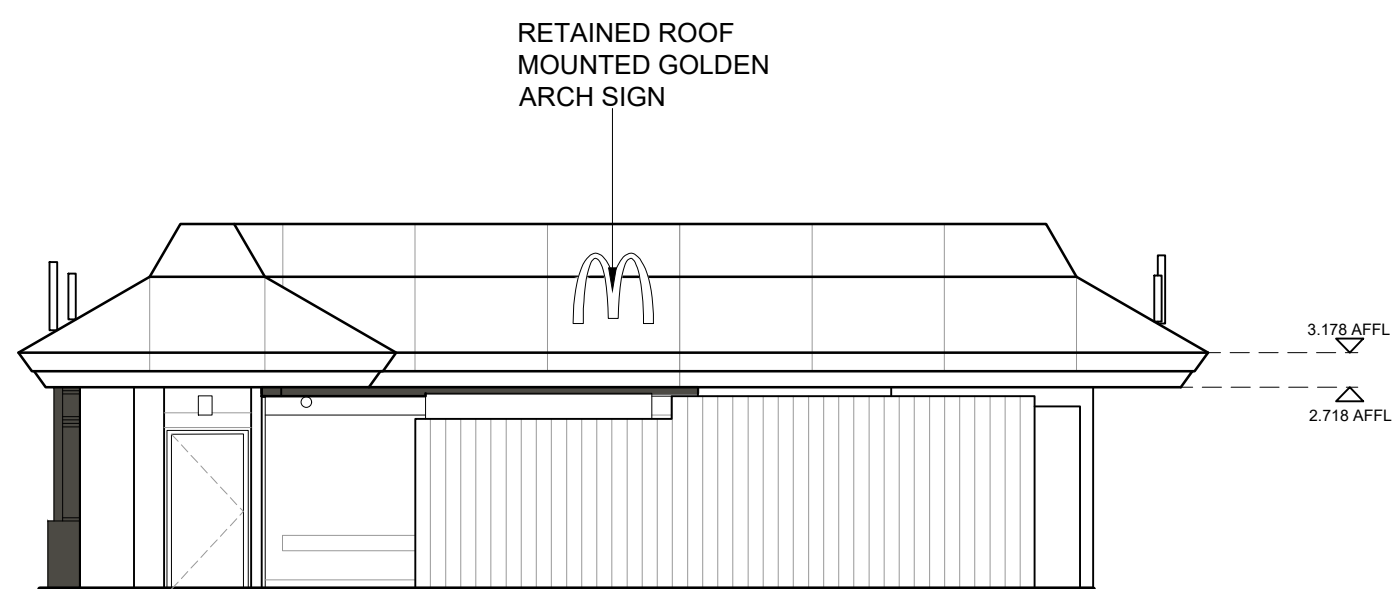


PROPOSED ELEVATION C

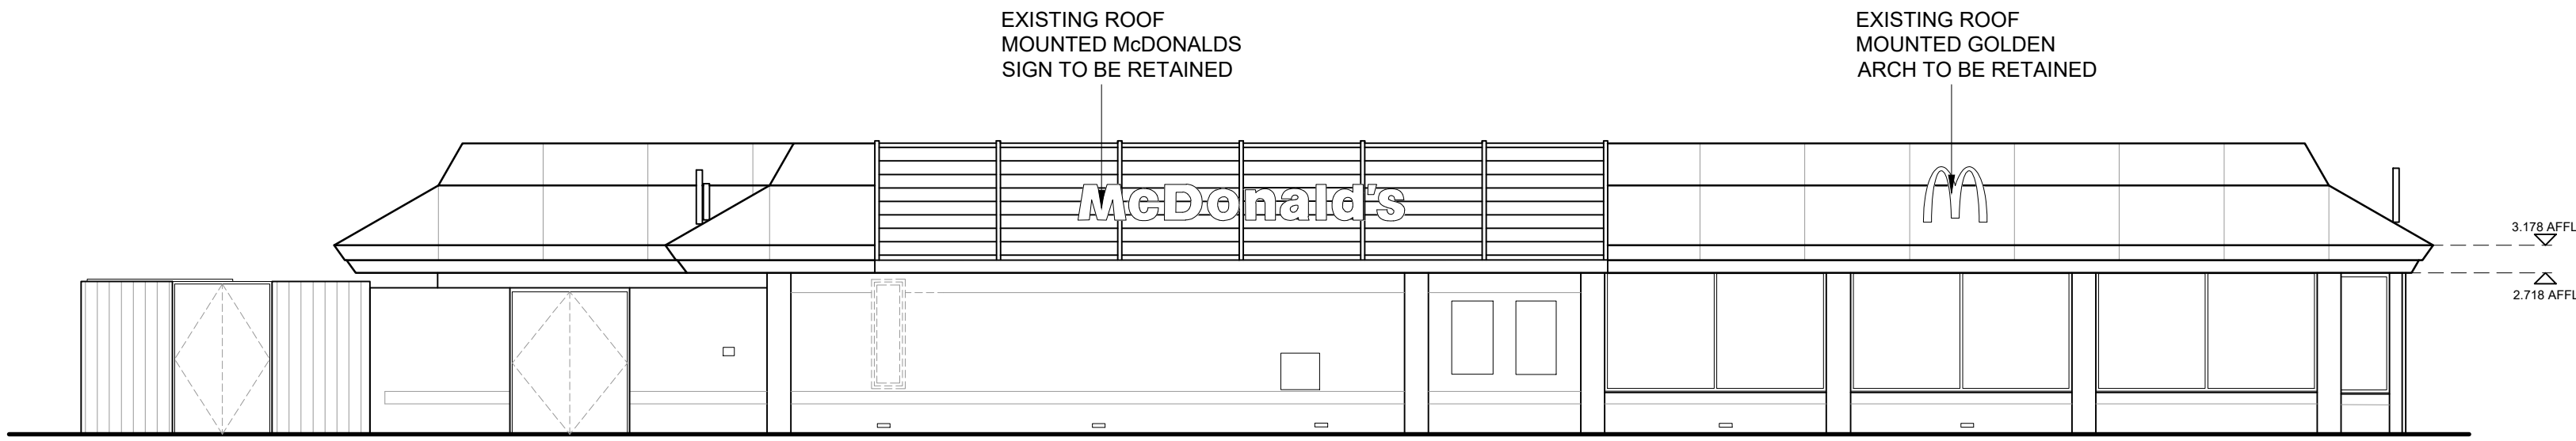


EXISTING ELEVATION B

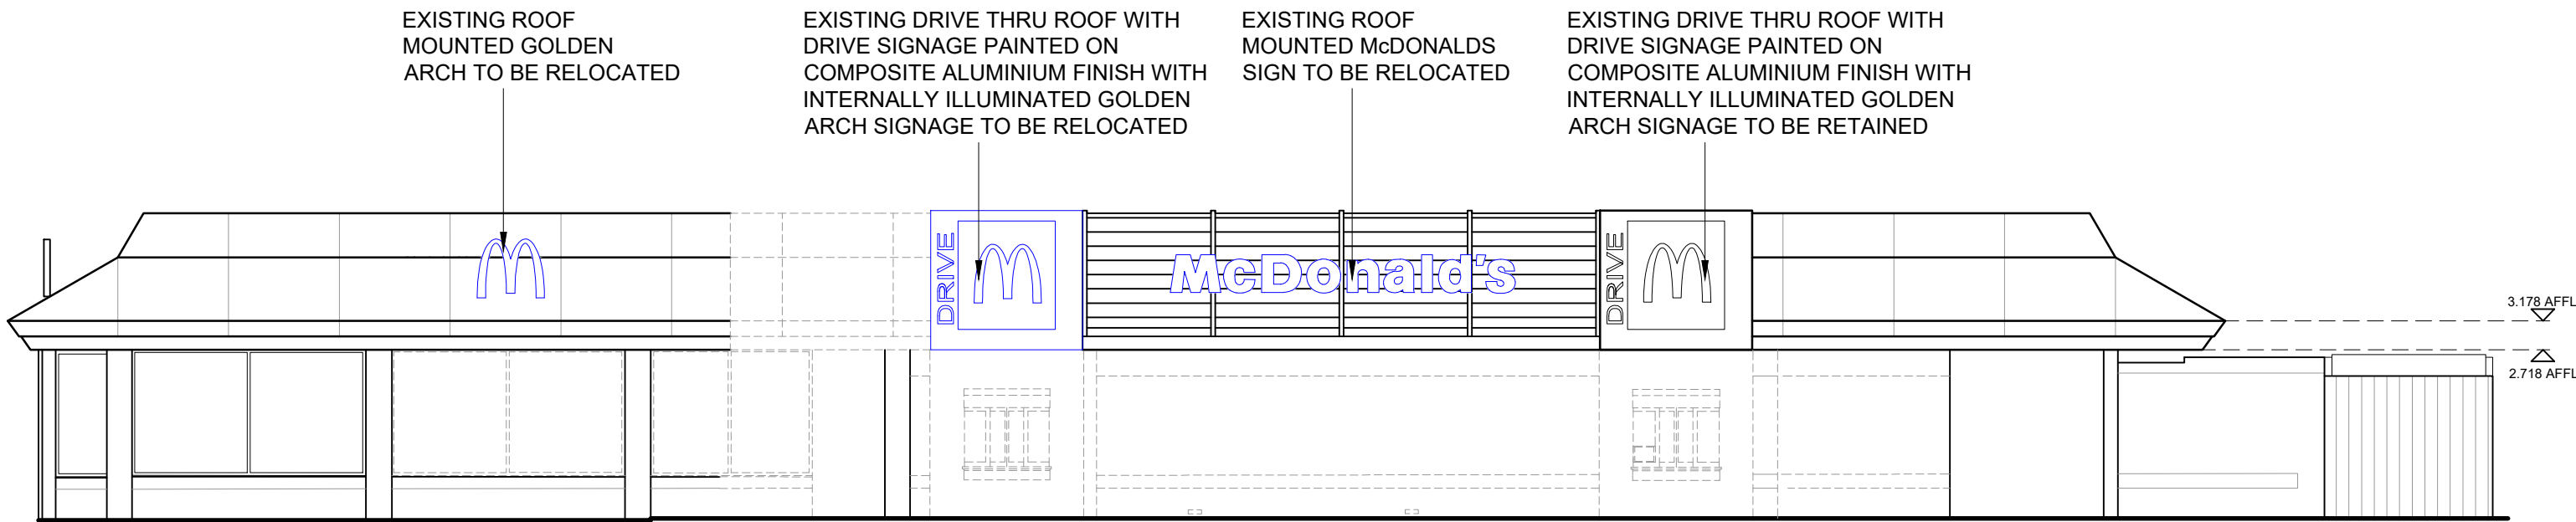

EXISTING ELEVATION D

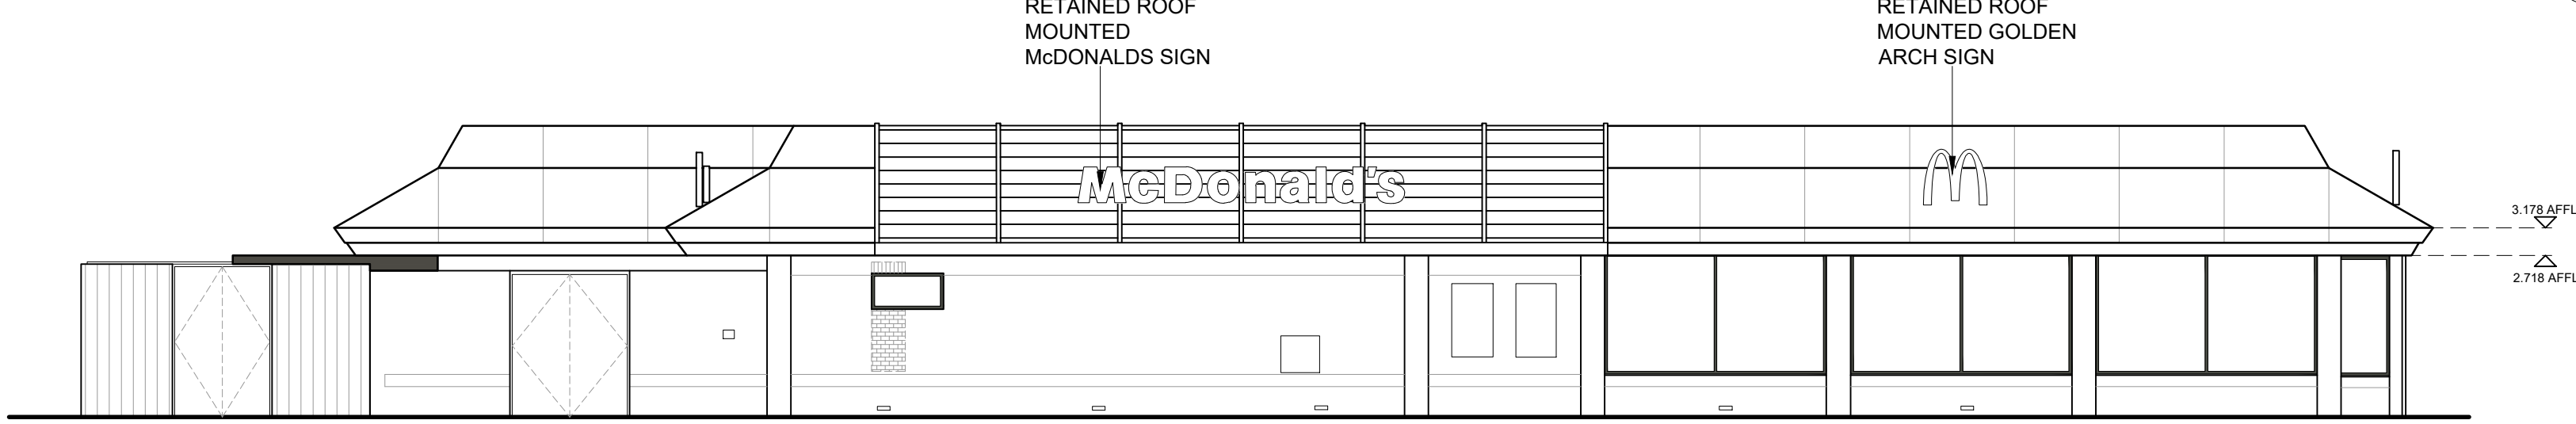

PROPOSED ELEVATION B

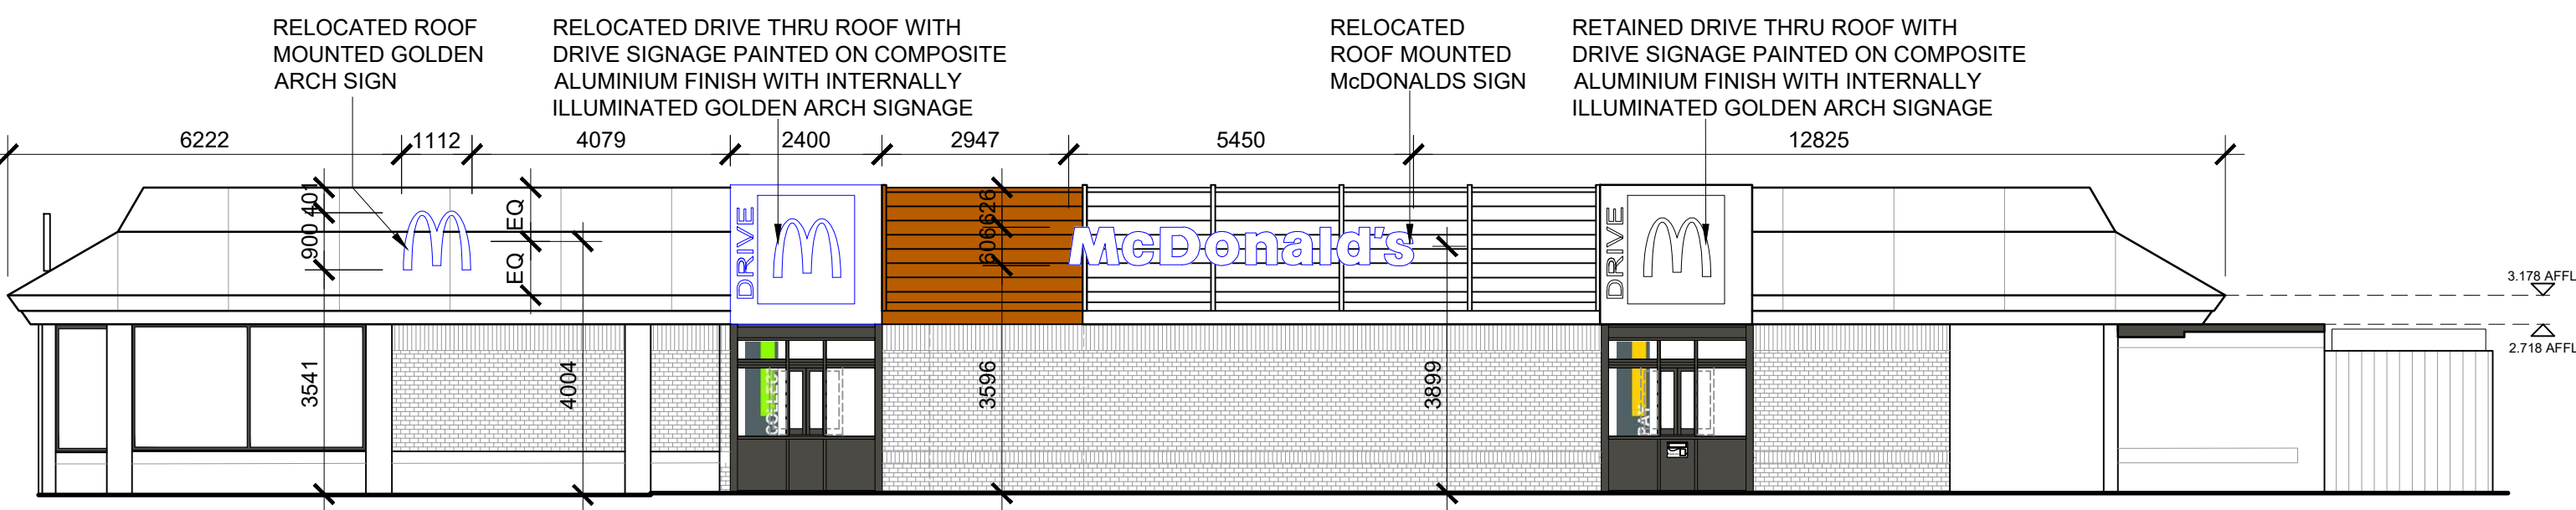

PROPOSED ELEVATION D

SITE SIGNAGE SCHEDULE								
ADVERT REF	QTY	SIZE (mm)	MATERIALS	COLOUR	HEIGHT (mm) ABOVE GROUND	EXTENT (mm) OF PROJECTION	HEIGHT (mm) OF TEXT	ILLUMINATION
Sign 5	3(2 Existing Retained, 1 Existing Relocated)	5450W x 100D x 606H	White acrylic "McDonald's" text roof mounted signage.	White	Refer to Elevations	N/A	606	(STATIC - Max. 600cd/m²)
Sign 19	6(4 Existing Retained, 2 Existing Relocated)	1112W x 100D x 900H	Yellow acrylic "Golden Arch" symbol roof mounted signage with option of the background color.	Yellow	Refer to Elevations	N/A	900	(STATIC - Max. 600cd/m²)

NOTES

- All dimensions and levels are to be checked on site.
- Any discrepancies are to be reported to the architect before any work commences.
- This drawing shall not be scaled to ascertain any dimensions. Work to figured dims only.
- This drawing shall not be reproduced without express written permission from AEW.
- Title overlay drawings and ownership boundaries are produced using all reasonable endeavours. AEW cannot be responsible for the accuracy or scale discrepancy of base plans supplied to them.
- All works are to be undertaken in accordance with Building Regulations and the latest British Standards.
- All proprietary materials and products are to be used strictly in accordance with the manufacturers recommendations.

CDM 2015

Client notified of duties: At Design Workshops

Principal Designer: CSS

Unless noted below, all known hazards have been highlighted on the drawing.

Notes:
All drawings to be read in conjunction with all other drawings as noted on issue sheet.




KEY PLAN - NTS

-	22/02/23	AL	MW
REV	Date	Drawn by:-	Checked by:-
Status	Purpose of Issue		
S2	For Approval		
drawing stage	PLANNING		
client	McDonald's Restaurants Ltd		

project	store
CHIRK WREXHAM LL14 5AZ	1023
drawing title	EXISTING & PROPOSED ADVERT ELEVATIONS

date	22/02/2023	drawn	AL
scale@A1	1:100	checked	MW

PLANNING

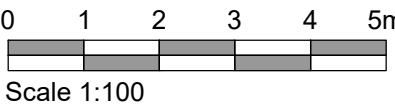

EXISTING & PROPOSED ADVERT ELEVATIONS 1:100

Rev

13215_AEW_1023_0009

Job No

aew architects
0161 214 4370
www.aewarchitects.com



aew