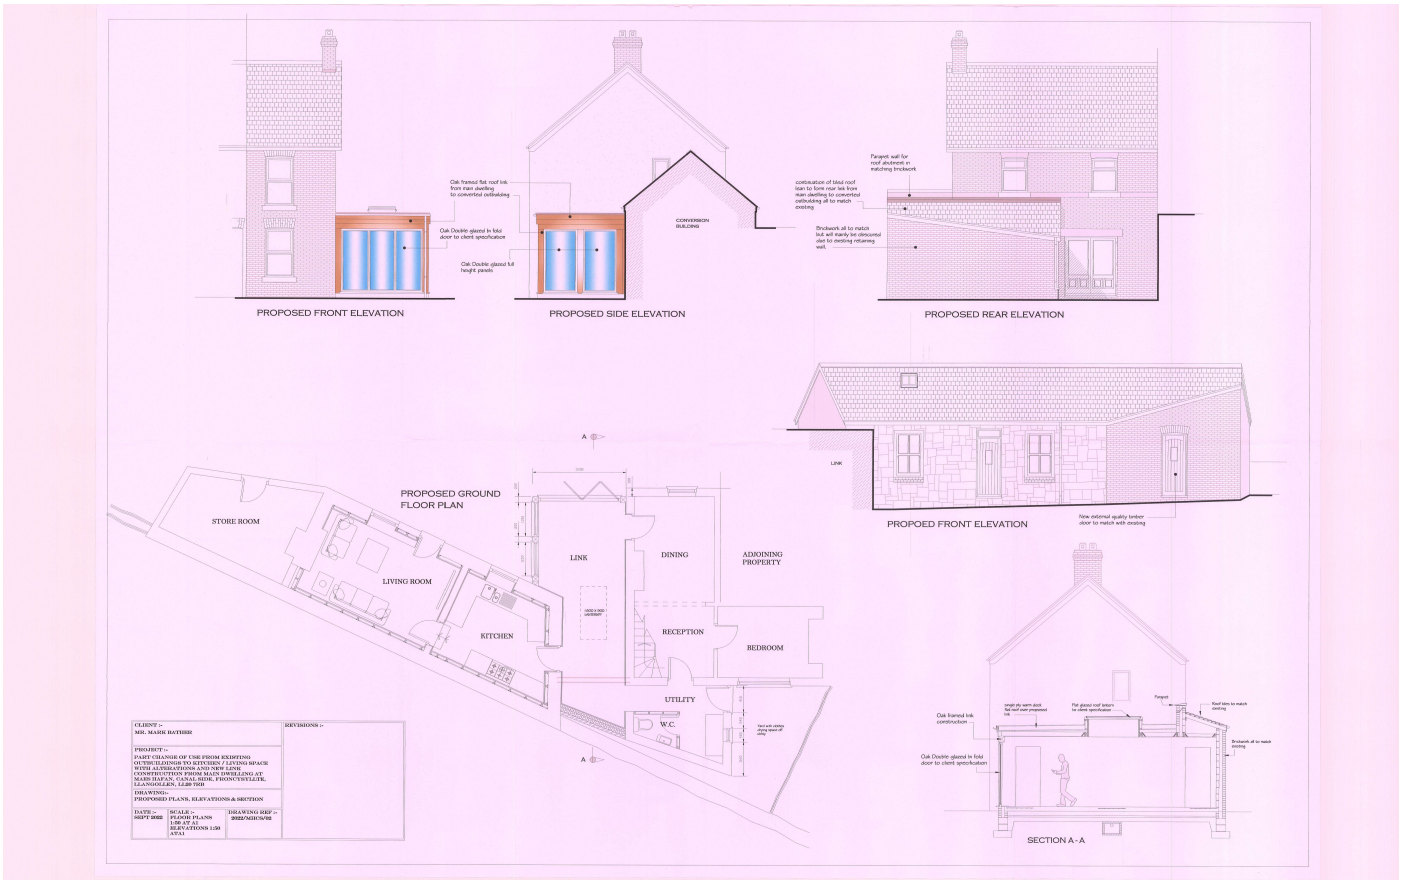
plan


PROPOSED FRONT ELEVATION
PROPOSED SIDE ELEVATION
PROPOSED REAR ELEVATION
PROPOED FRONT ELEVATION
PROPOSED GROUND FLOOR PLAN
STORE ROOM
LIVING ROOM
KITCHEN
LINK
DINING
ADJOINING PROPERTY
RECEPTION
BEDROOM
UTILITY
W.C.
SECTION A - A
CLIENT :-
MR. MARK HATHER
PROJECT :-
PART CHANGE OF USE FROM EXISTING OUTBUILDINGS TO KITCHEN / LIVING SPACE WITH ALTERATIONS AND NEW LINK CONSTRUCTION FROM MAIN DWELLING AT MARS HAFAN, CANAL SIDE, FRONCYSYLLTE, LLANGOLLEN, LL20 7SD
DRAWING:-
PROPOSED PLANS, ELEVATIONS & SECTION
DATE :-
SEPT 2022
SCALE :-
FLOOR PLANS
1:50 AT A1
ELEVATIONS 1:50
AT A1
DRAWING REF :-
2022/MH/36/02
REVISIONS :-