


Datum 232.00 m


2 Existing Elevation A

Elevation A

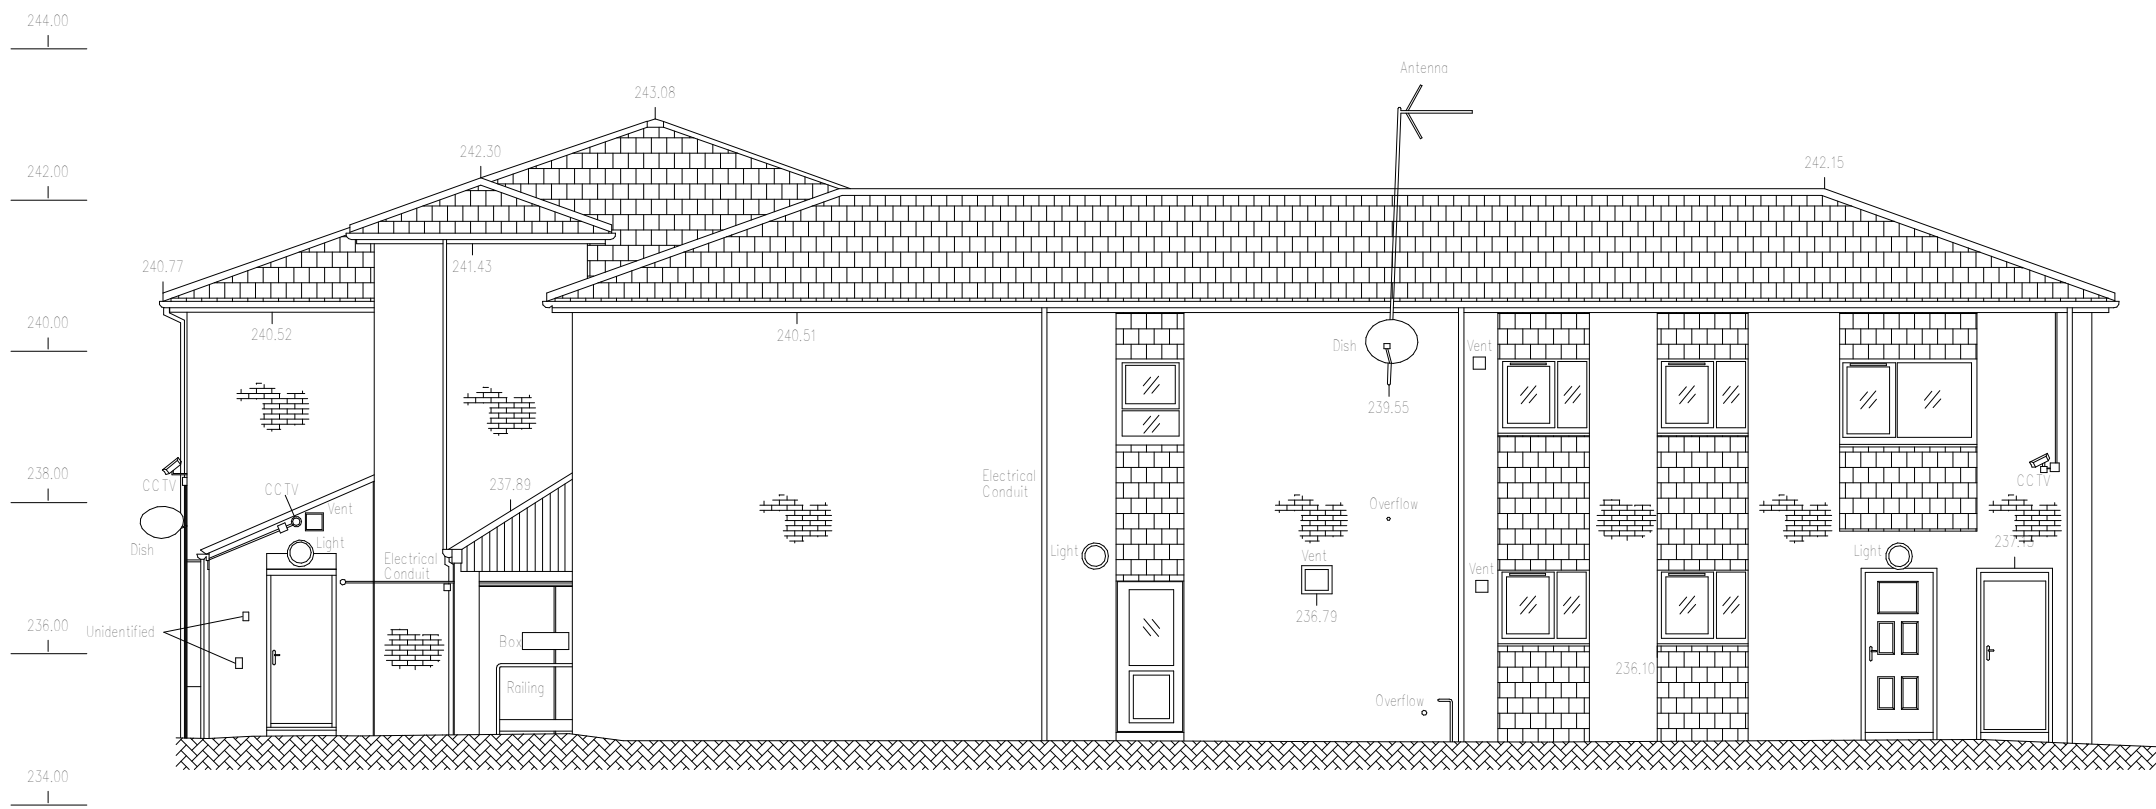


3 Existing Elevations B & C

Elevation B

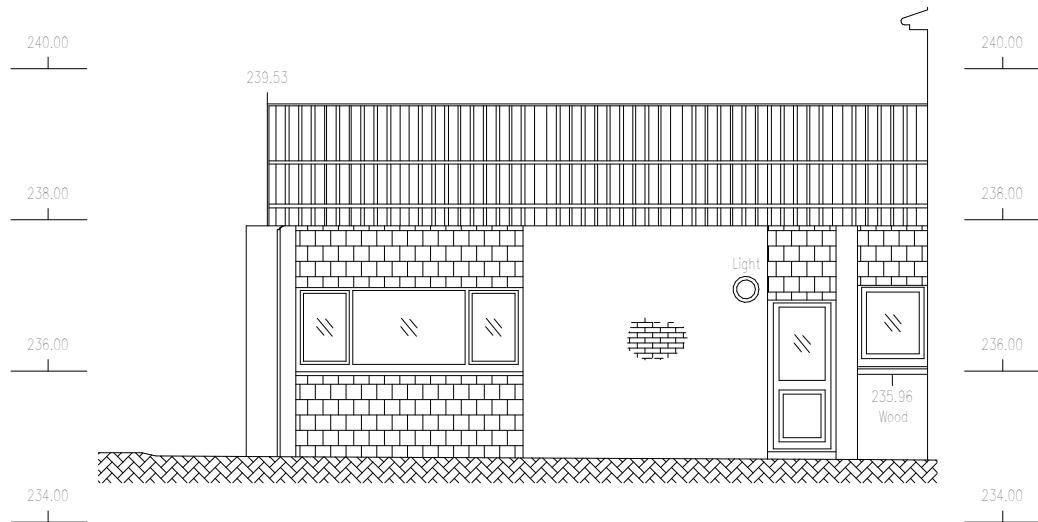

Elevation D

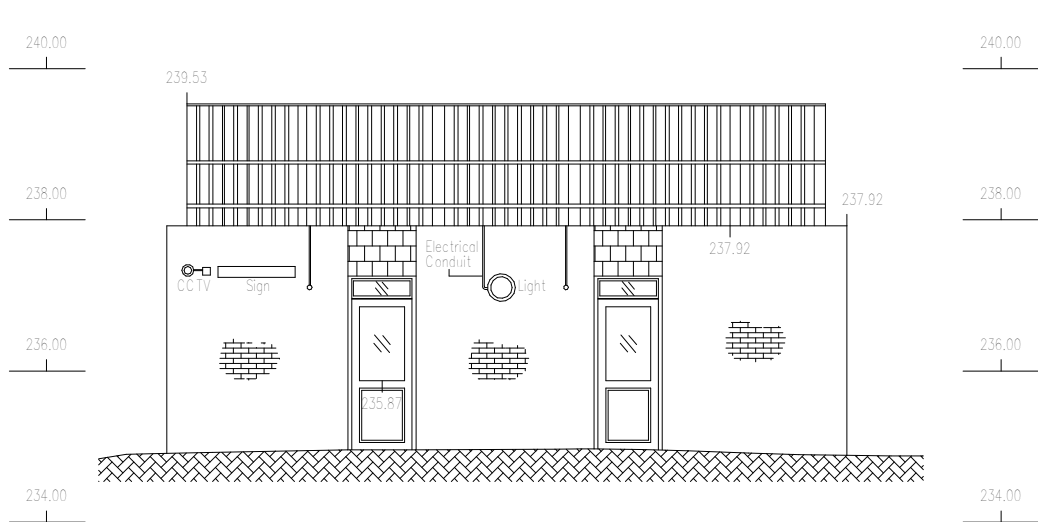

Elevation E


4 Existing Elevations D,E & F



Elevation G

5 Existing Elevations G & H

Datum 232.00 m

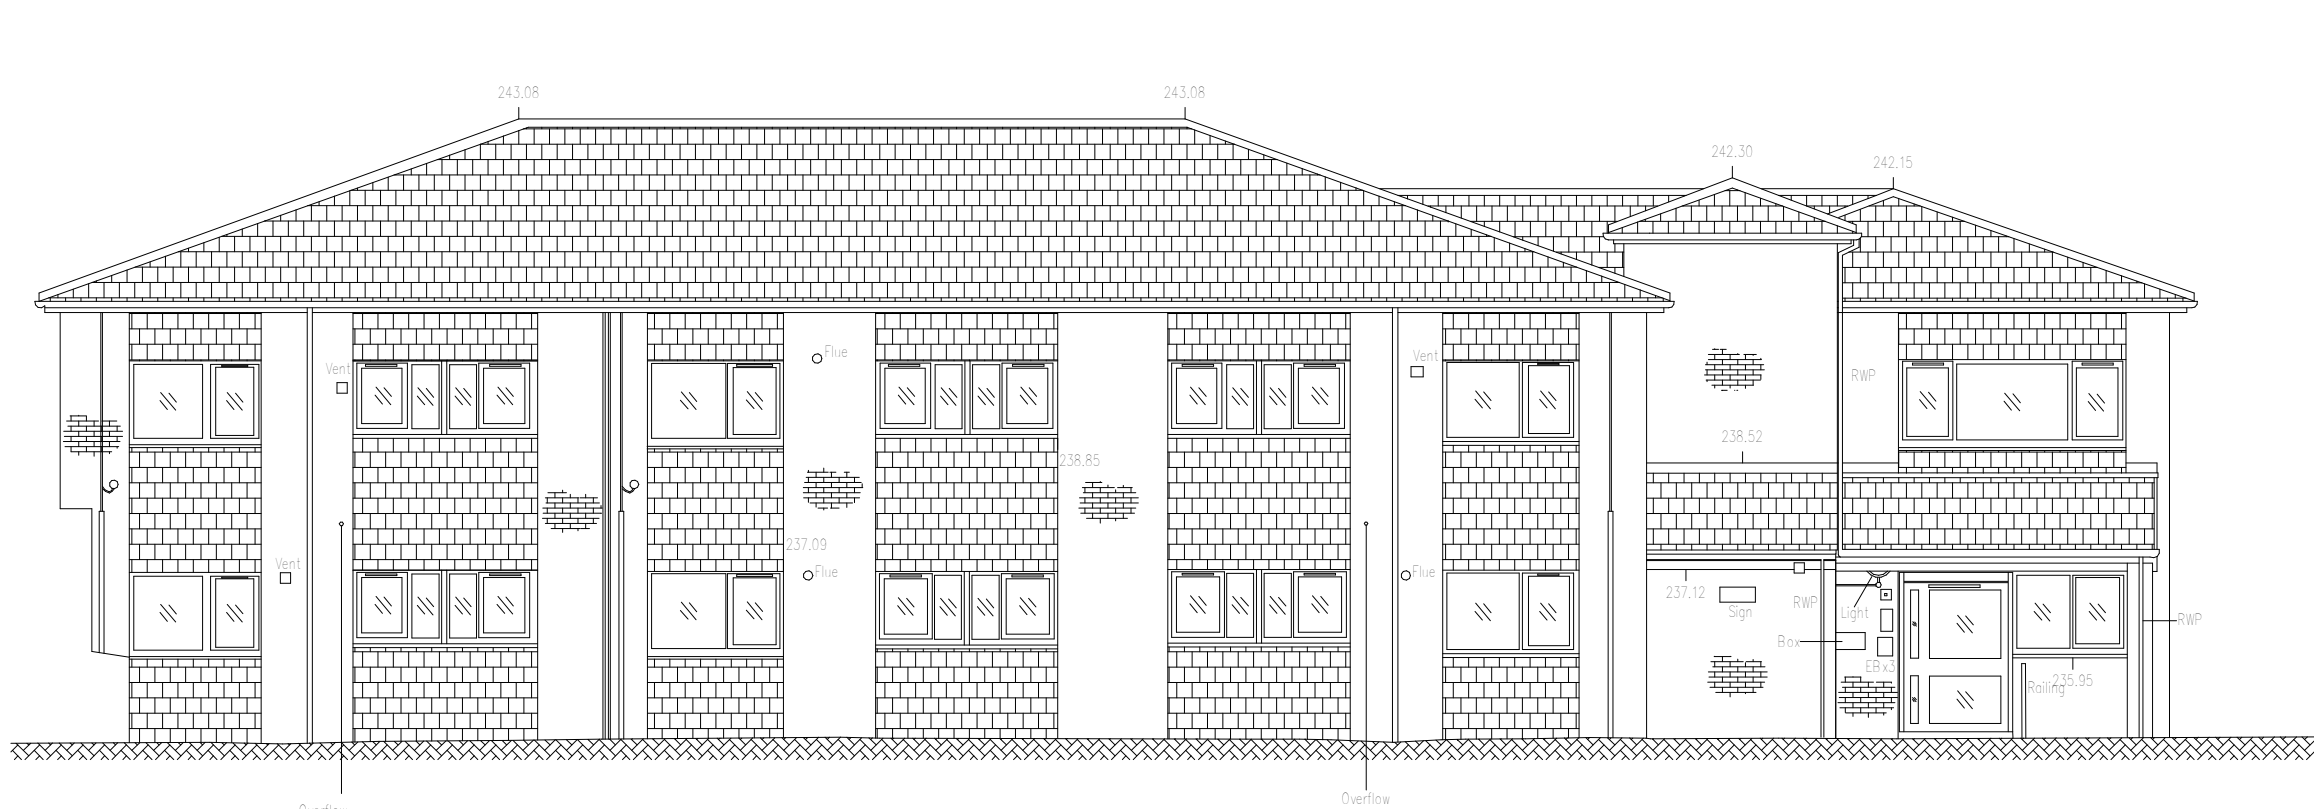

Datum 232.00 m

Elevation C



Datum 232.00 m


Elevation F



Datum 232.00 m


Elevation H

NOTES			
Copyright: All rights reserved. This drawing must not be reproduced without permission. This drawing must not be scaled. Dimensions are in millimetres unless specified.			
Rev	Date	Notes	By Che
P3	29.07.22	Costing Issue	JH DG
P2	10.06.22	S1 Information Issue	JH DG
P1	28.01.22	First Issue	JAH DG

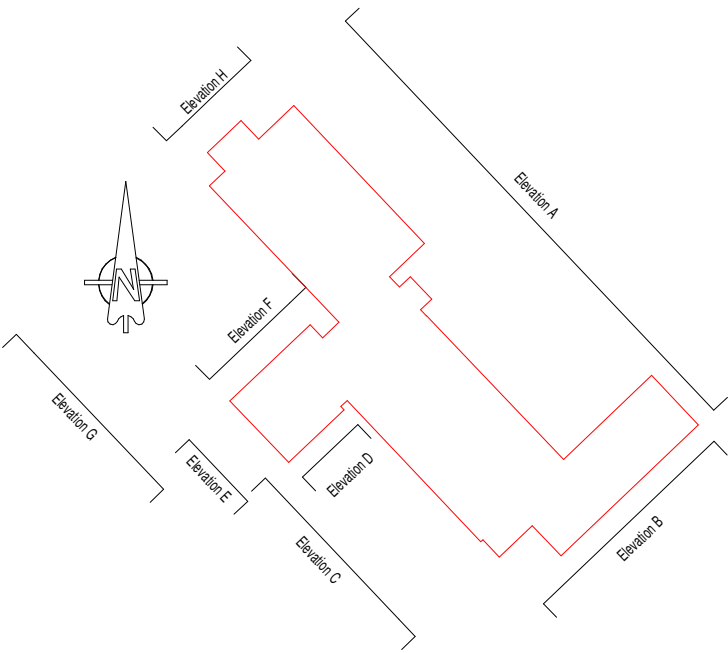

1 Elevation Key Plan NTS

INFORMATION IMPORTED FROM 3rd PARTY
FORMBY SURVEYS (JULY 2021)

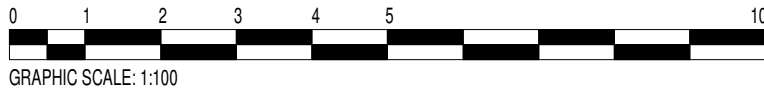

elliswilliams

Project Number: 2705
Project Name: Maes y Capel

Drawing Status: D1 Costing
Drawing Number: 2705- EWA- MYC- ZZ- EL- A- 00500
Drawing Name: Existing Elevations (Building Survey)
Date: 05/01/22
Drawn By: JAH
Rev: P3
Scale: 1 : 100

Wellfield Chester Road Preston Brook WA7 3BA
T: 01928 752200 E: info@ewa.co.uk W: ewa.co.uk