
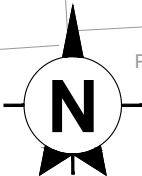
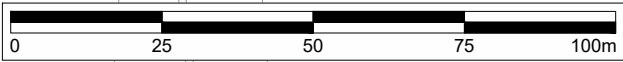
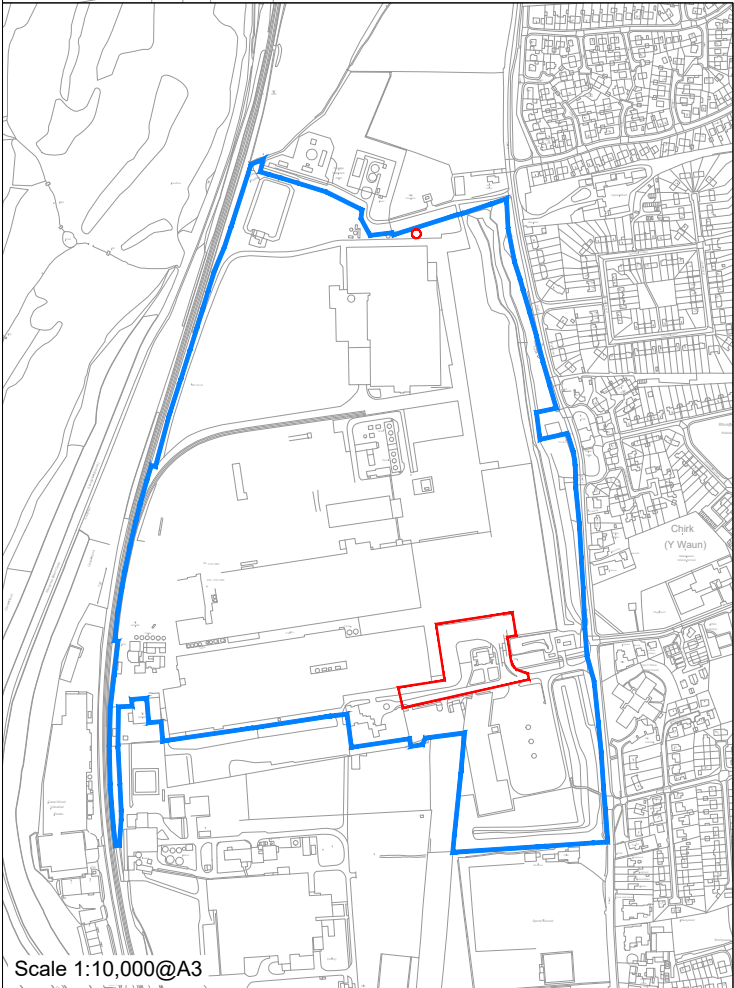


This drawing is the copyright of AXIS P.E.D Limited and may not be loaned, copied or reproduced in any way - or used for any offer, quote, tender or construction purposes without written consent of the company to do so

Follow any figured dimensions - do not scale for construction purposes. IF IN DOUBT ASK.

Revision History	Date

- Application Boundary
- Kronospan Site Boundary

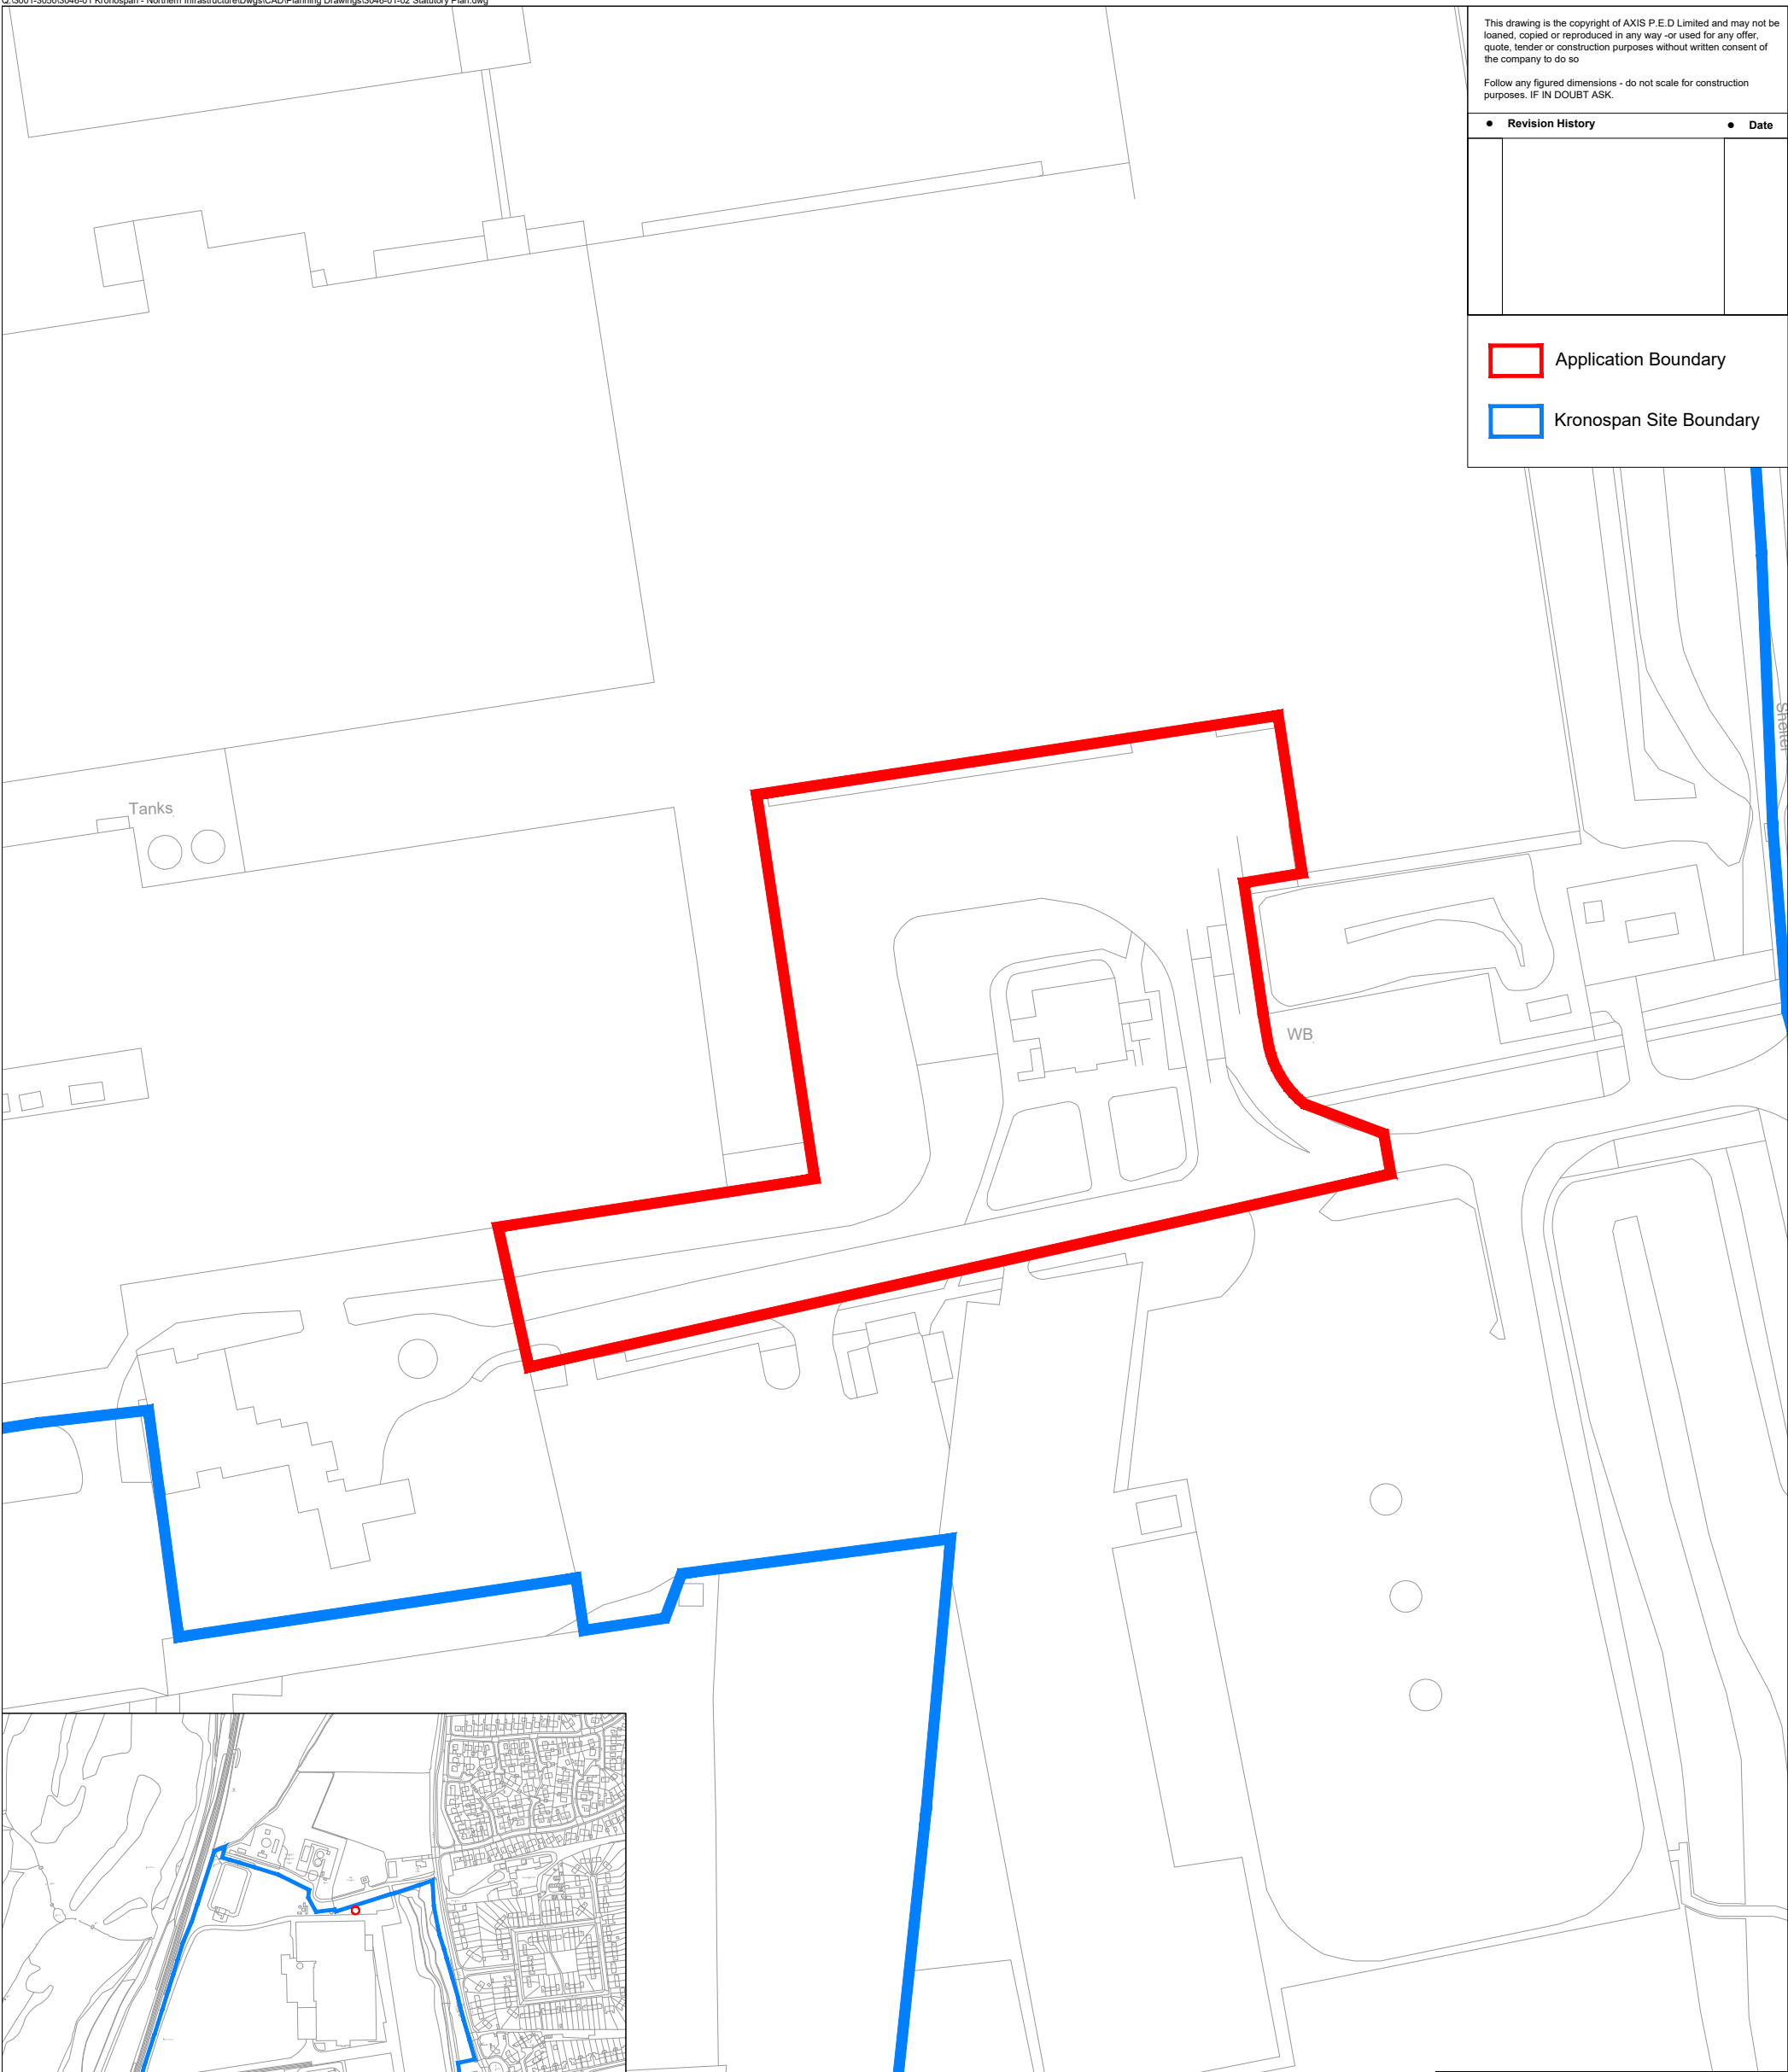

Chester Office: Well House Barns Bretton Chester CH4 9DH		South Manchester Office: Camilla House 76 Water Lane Wilmslow SK9 5BB		axis
0844 8700 007		www.axisped.co.uk		
client: KRONOSPAN				
project: KRONOSPAN WAREHOUSE				
drawing title: STATUTORY PLAN (PLANNING APPLICATION BOUNDARY)				
date: FEBRUARY 2022		drawn by: SK	checked: CH	
drawing number: 3046-01-02		status:		
scale(s): 1:1250@A3		rev:		
planning environment design				