

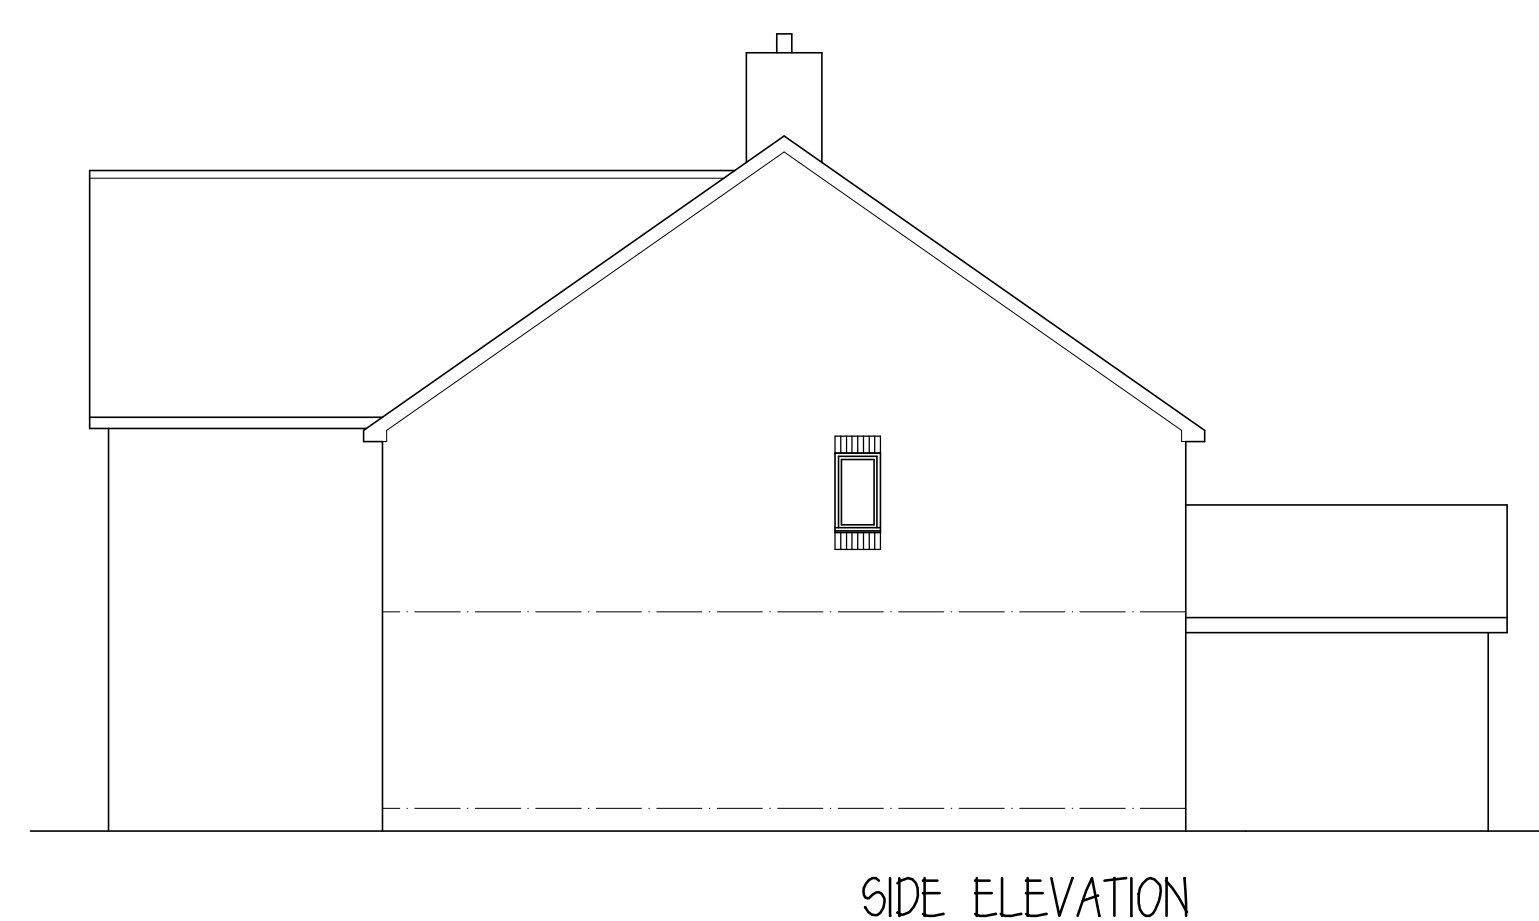
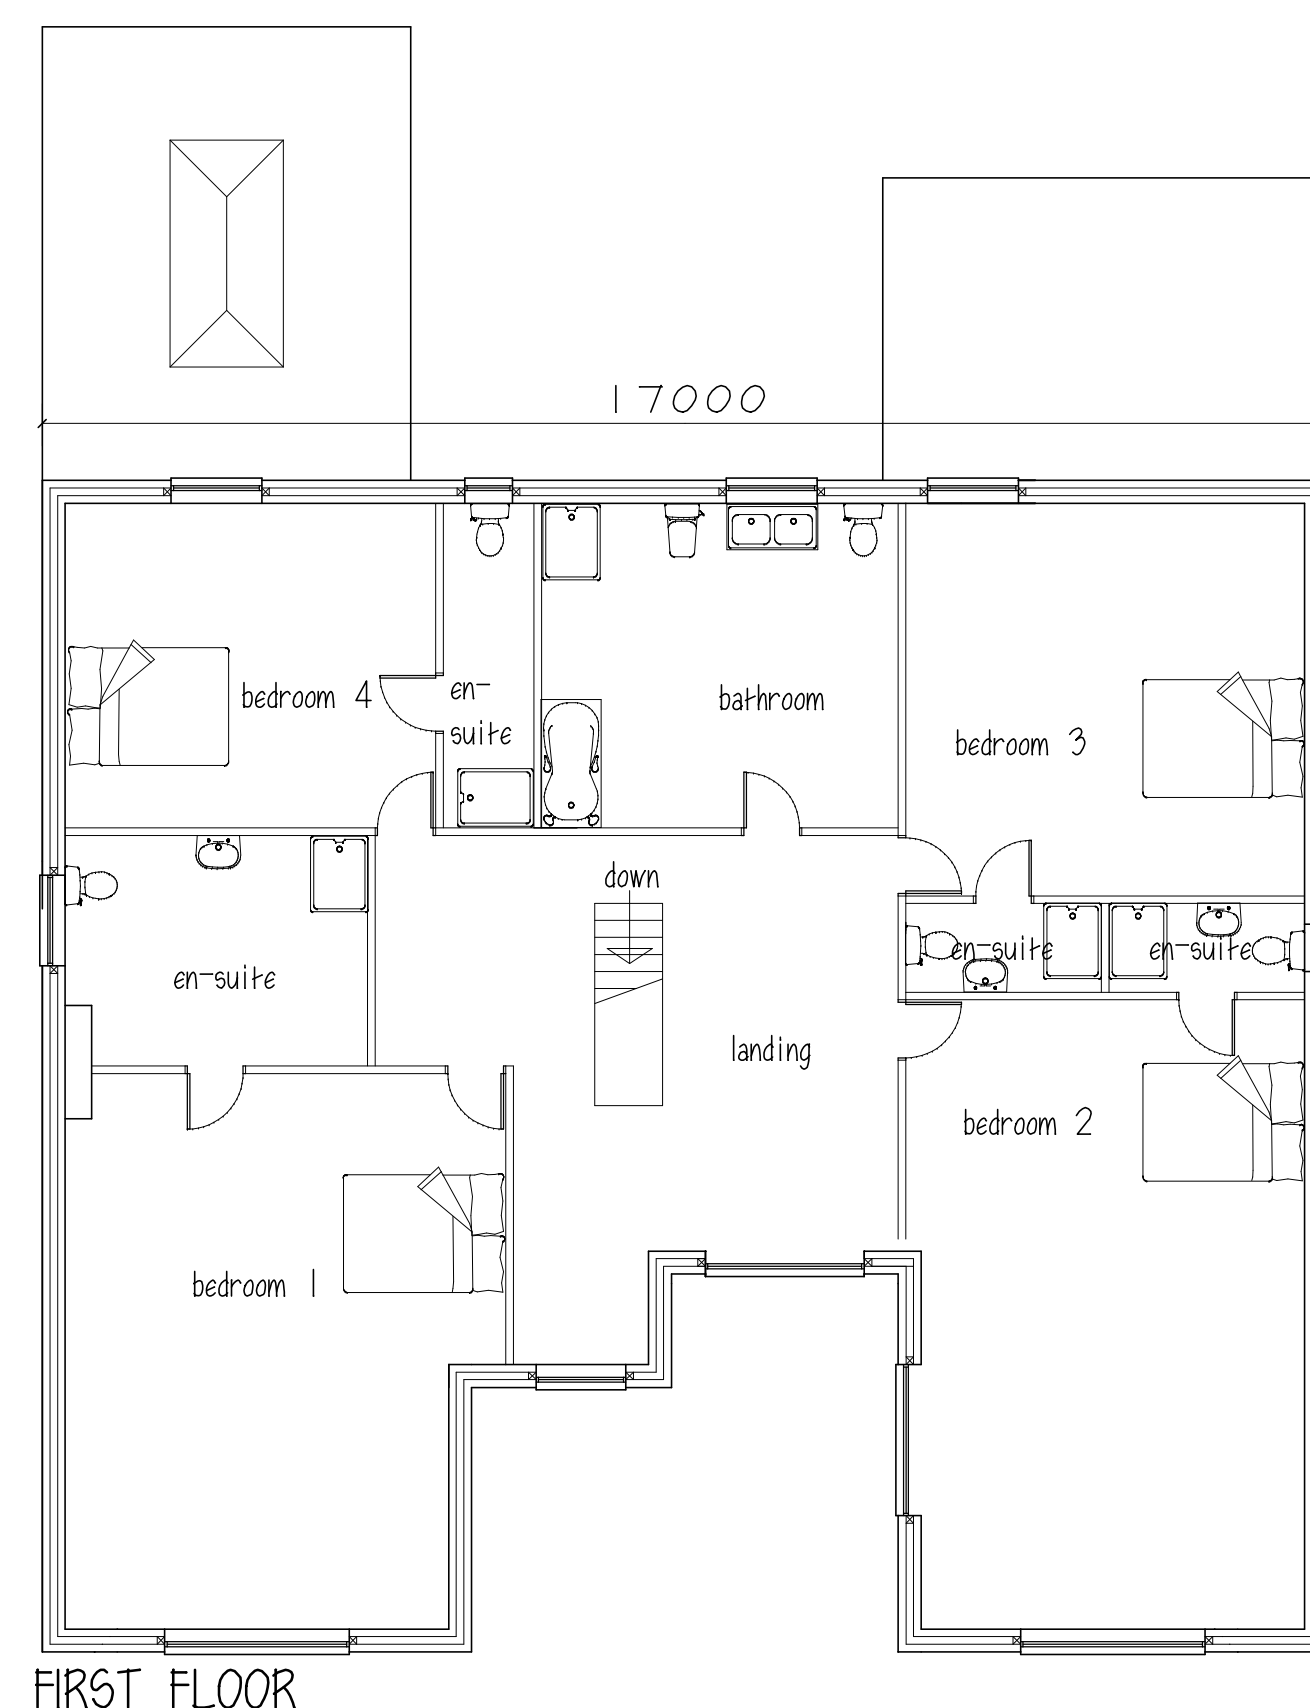


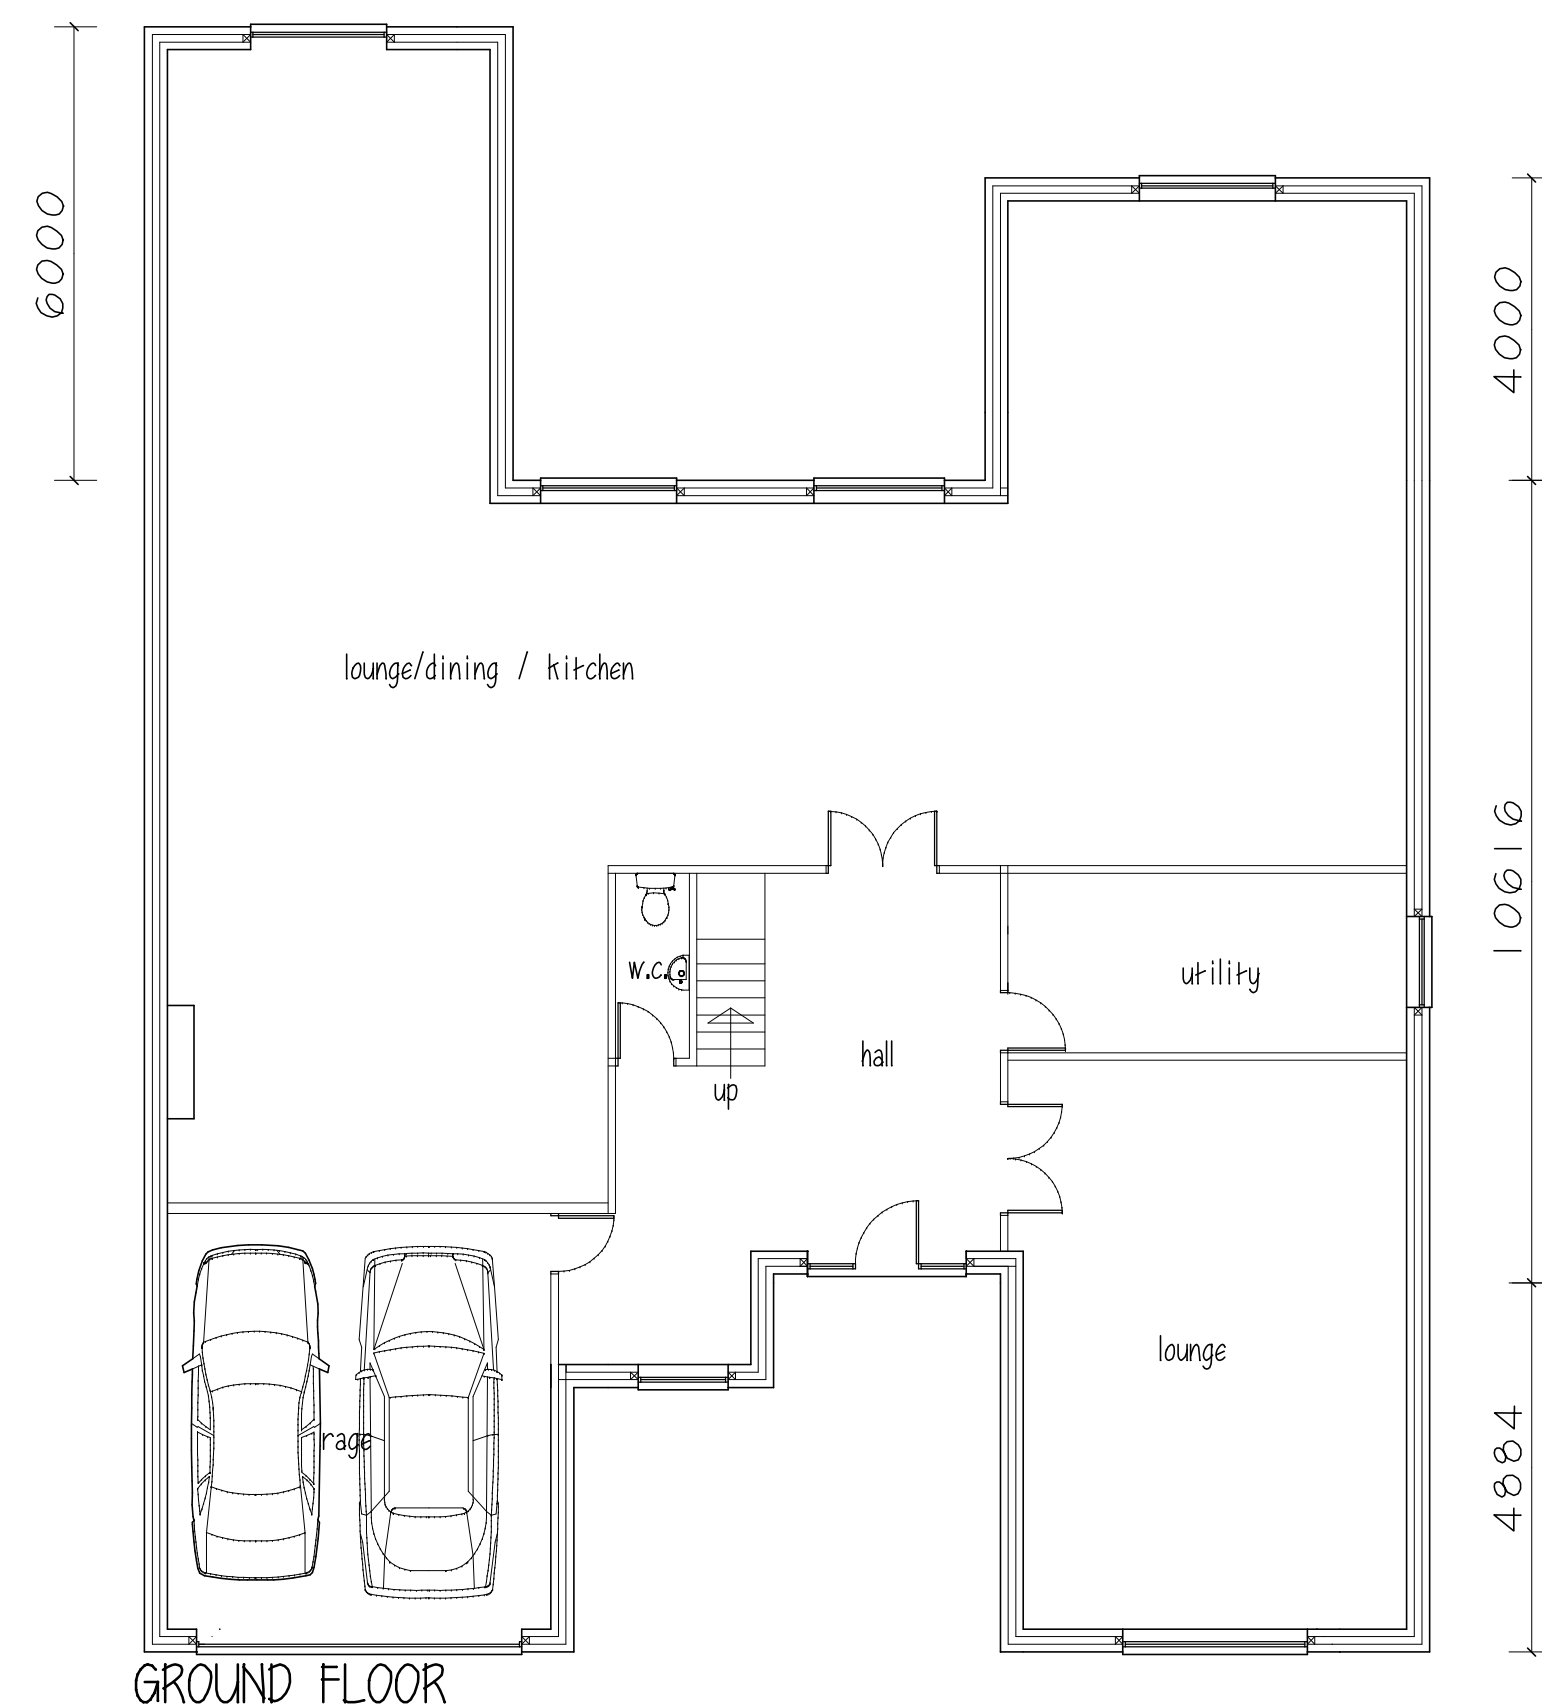

ROOF - welsh slate
WALLS - brick
WINDOWS & DOORS - white UPVC

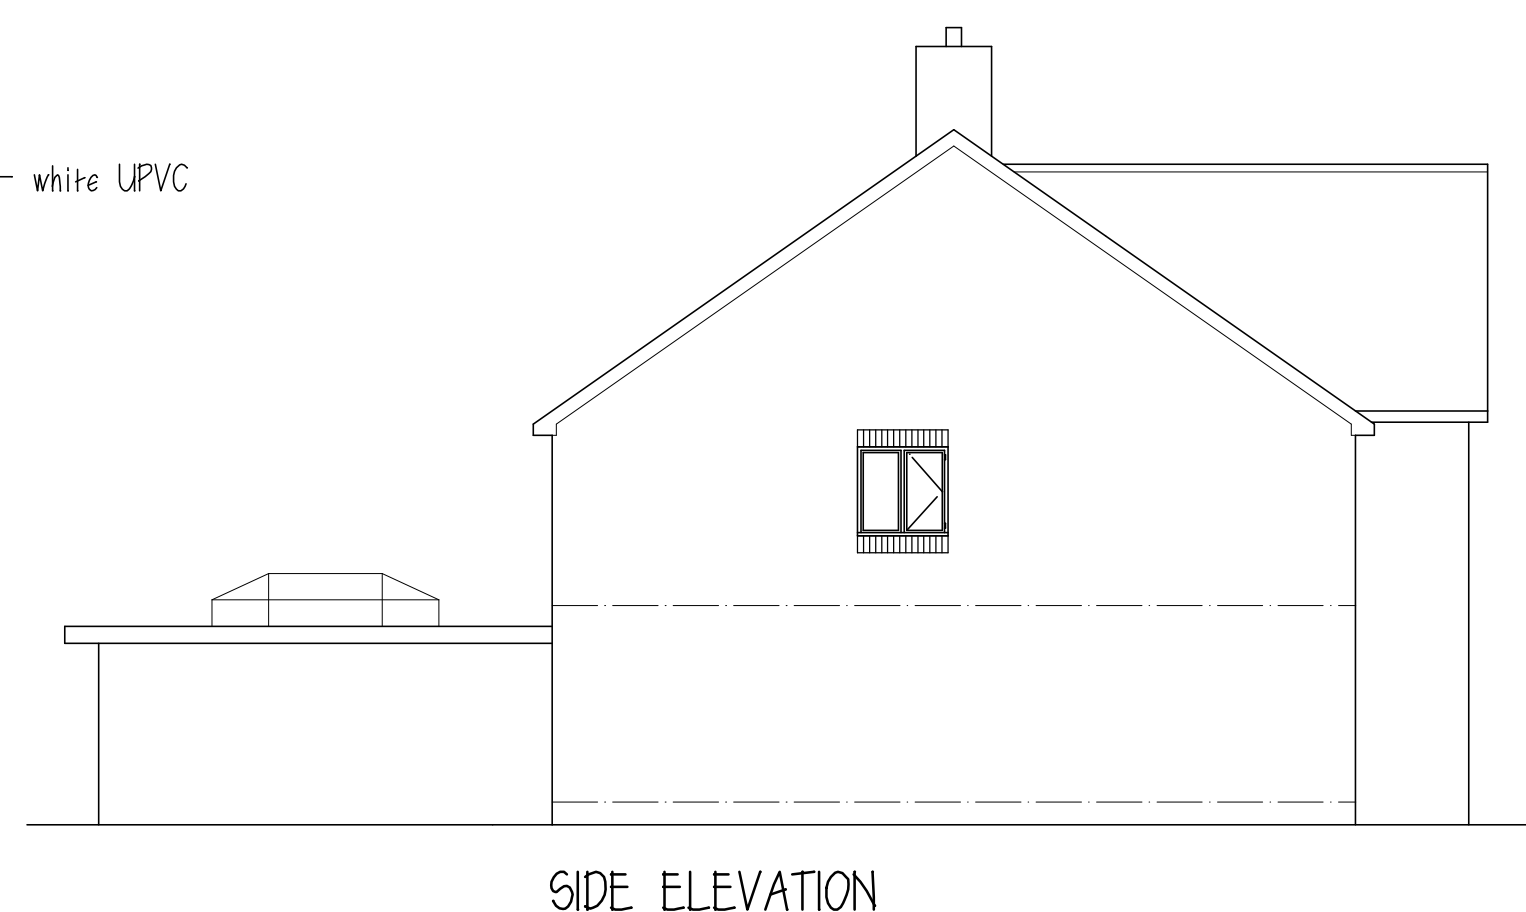

Ms A REDMOND
DETACHED DWELLING
COBBLESTONE HOUSE
ROSSETT
WREXHAM LLI 20DL
PLANS & ELEVATIONS
1:100@A1 SEPT 22 Rev A
Peter Thompson
"Linwood"
Barnsley Road
Dodworth
Barnsley S75 3JR
e-mail peter-thompson@hotmail.co.uk
M.C.I.A.T.
telf. 01226 201391
m. 07973251730