



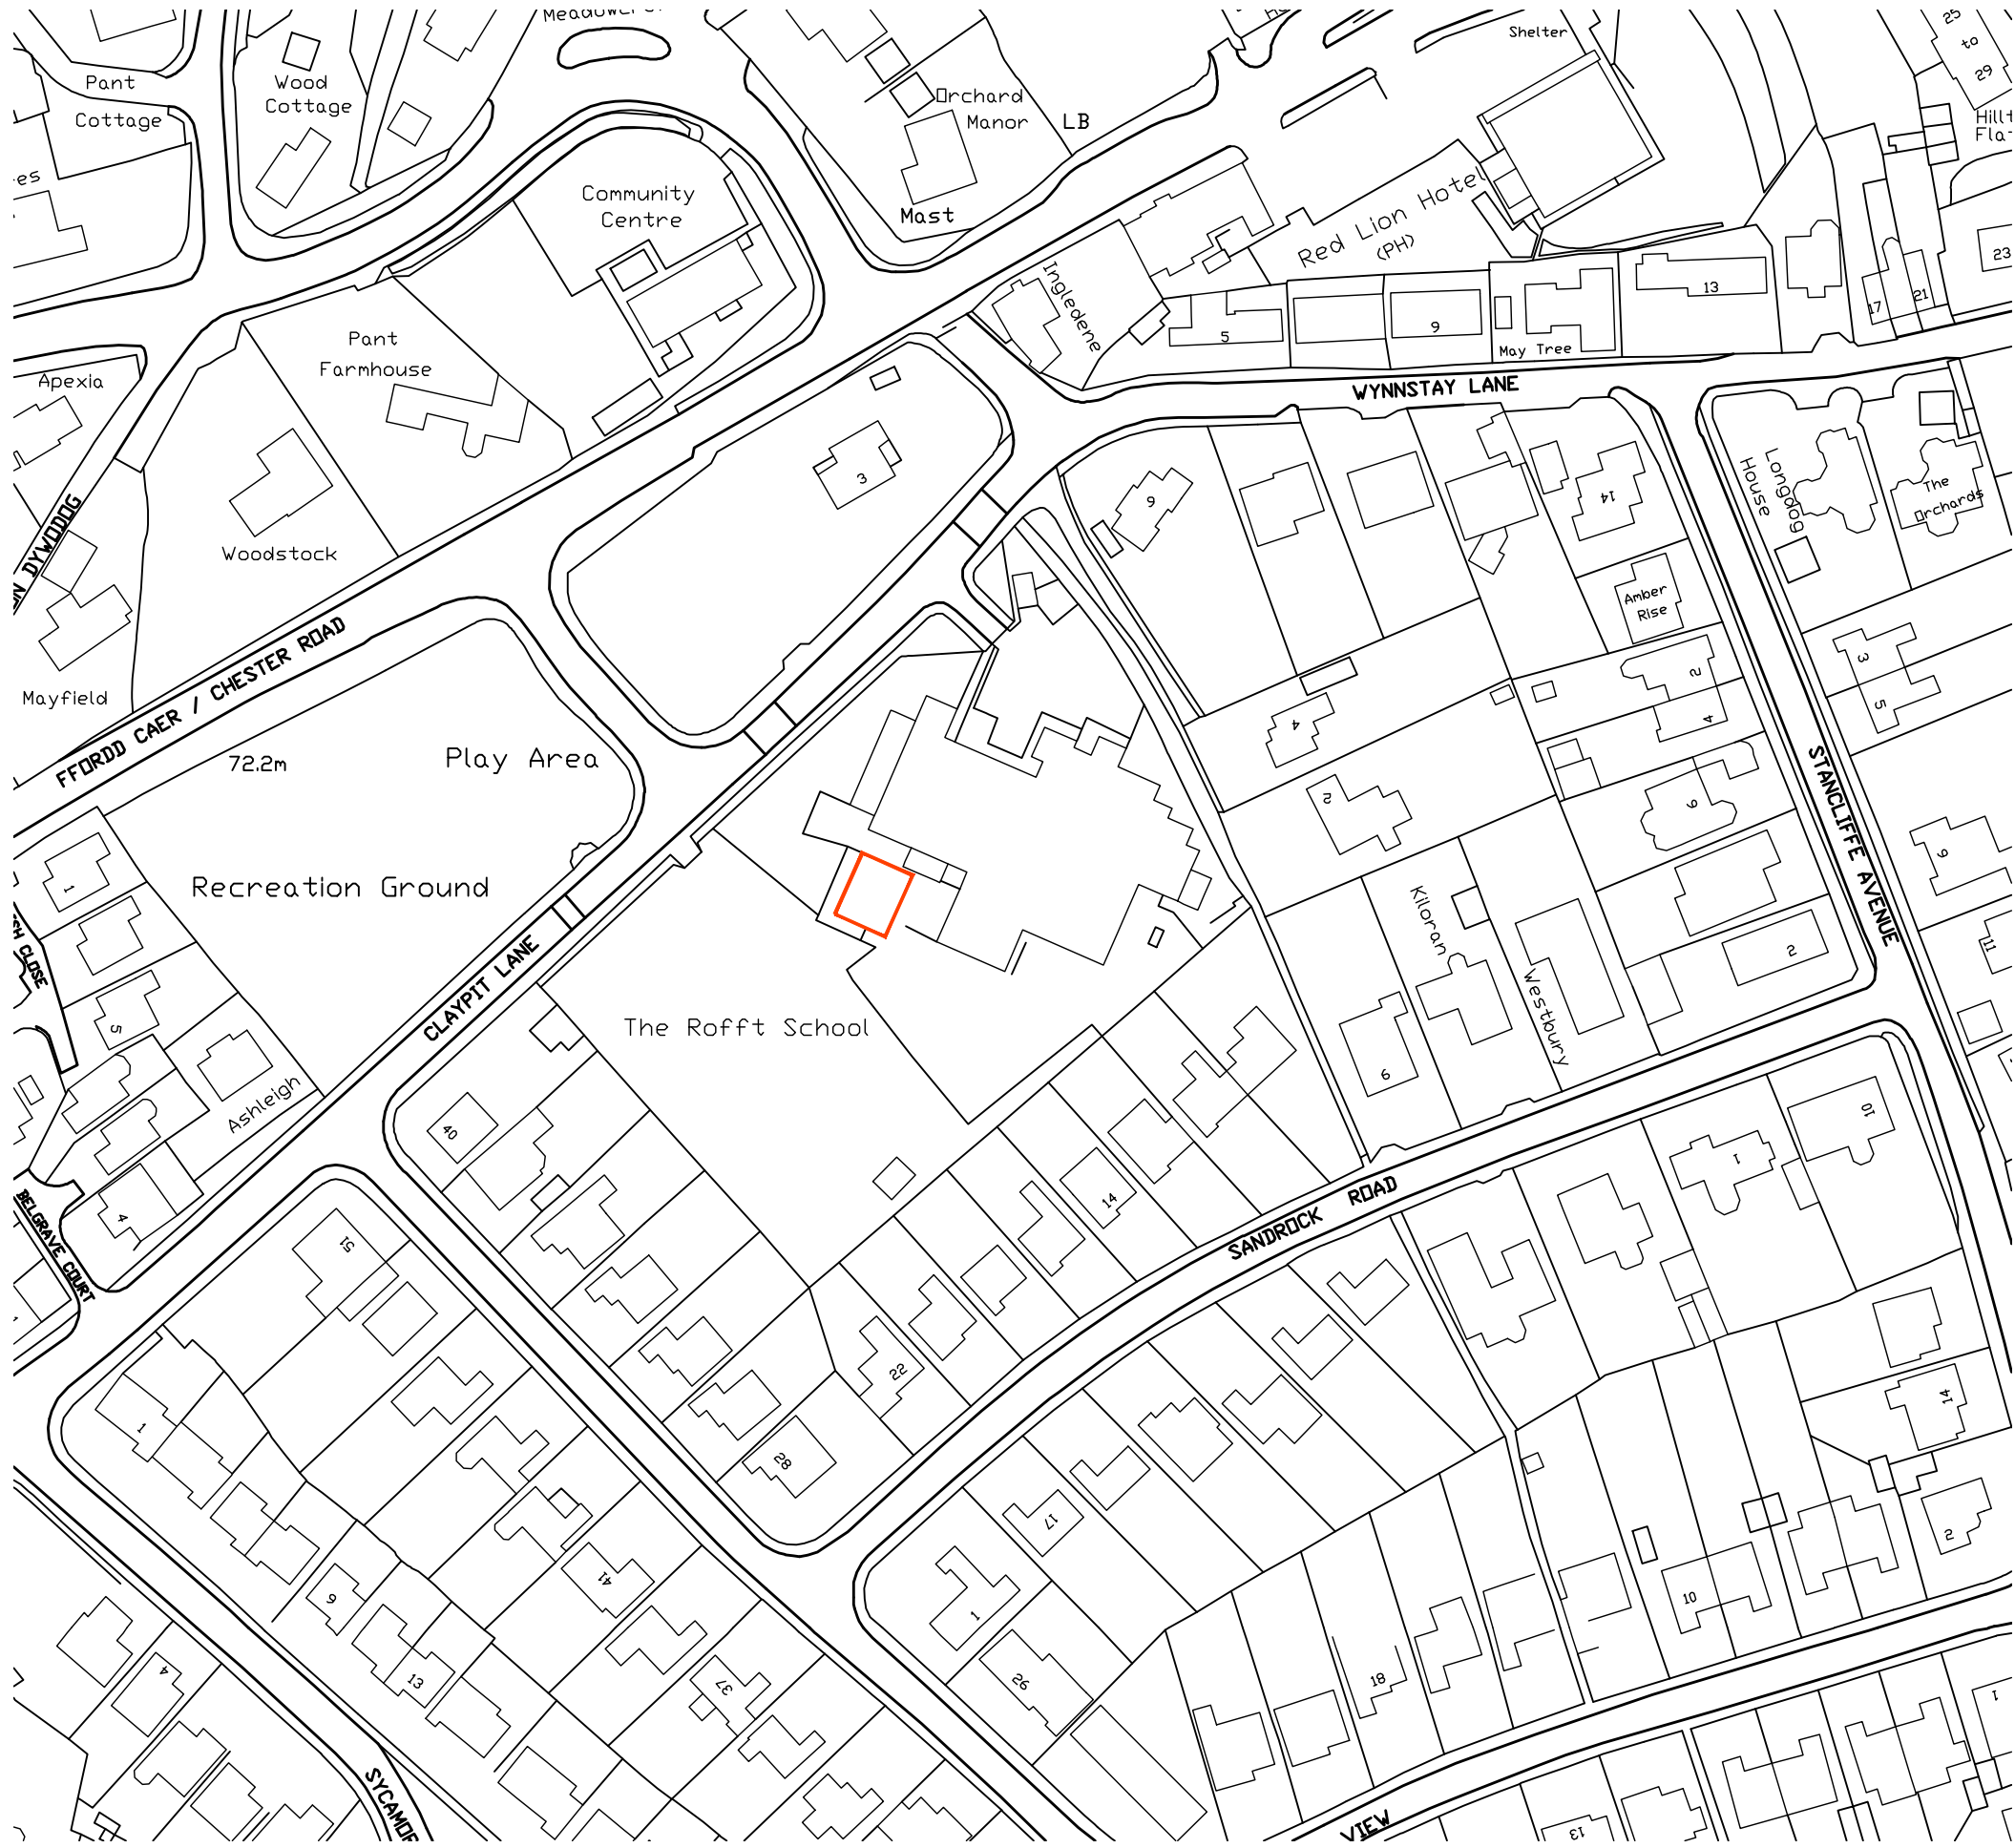

SITE LOCATION PLAN 1:1250

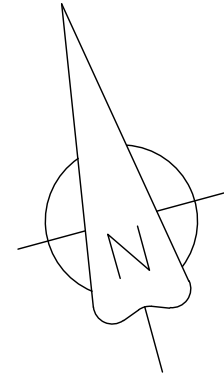

wrexham
COUNTY BOROUGH
BWRDEISTREF SIROL
wrecsam

Project. ROFFT SCHOOL, MARFORD TEMPORARY CLASSROOM UNIT		
Detail. SITE LOCATION PLAN & ELEVATION PHOTOS		
Drawn. FB	Date. 8/22	Print Issue Date.
Checked.	Section.	
Scale. 1:50	Drawing No. RFT 01	Rev.

DO NOT SCALE THIS DRAWING