


Title Plan - Location Plan

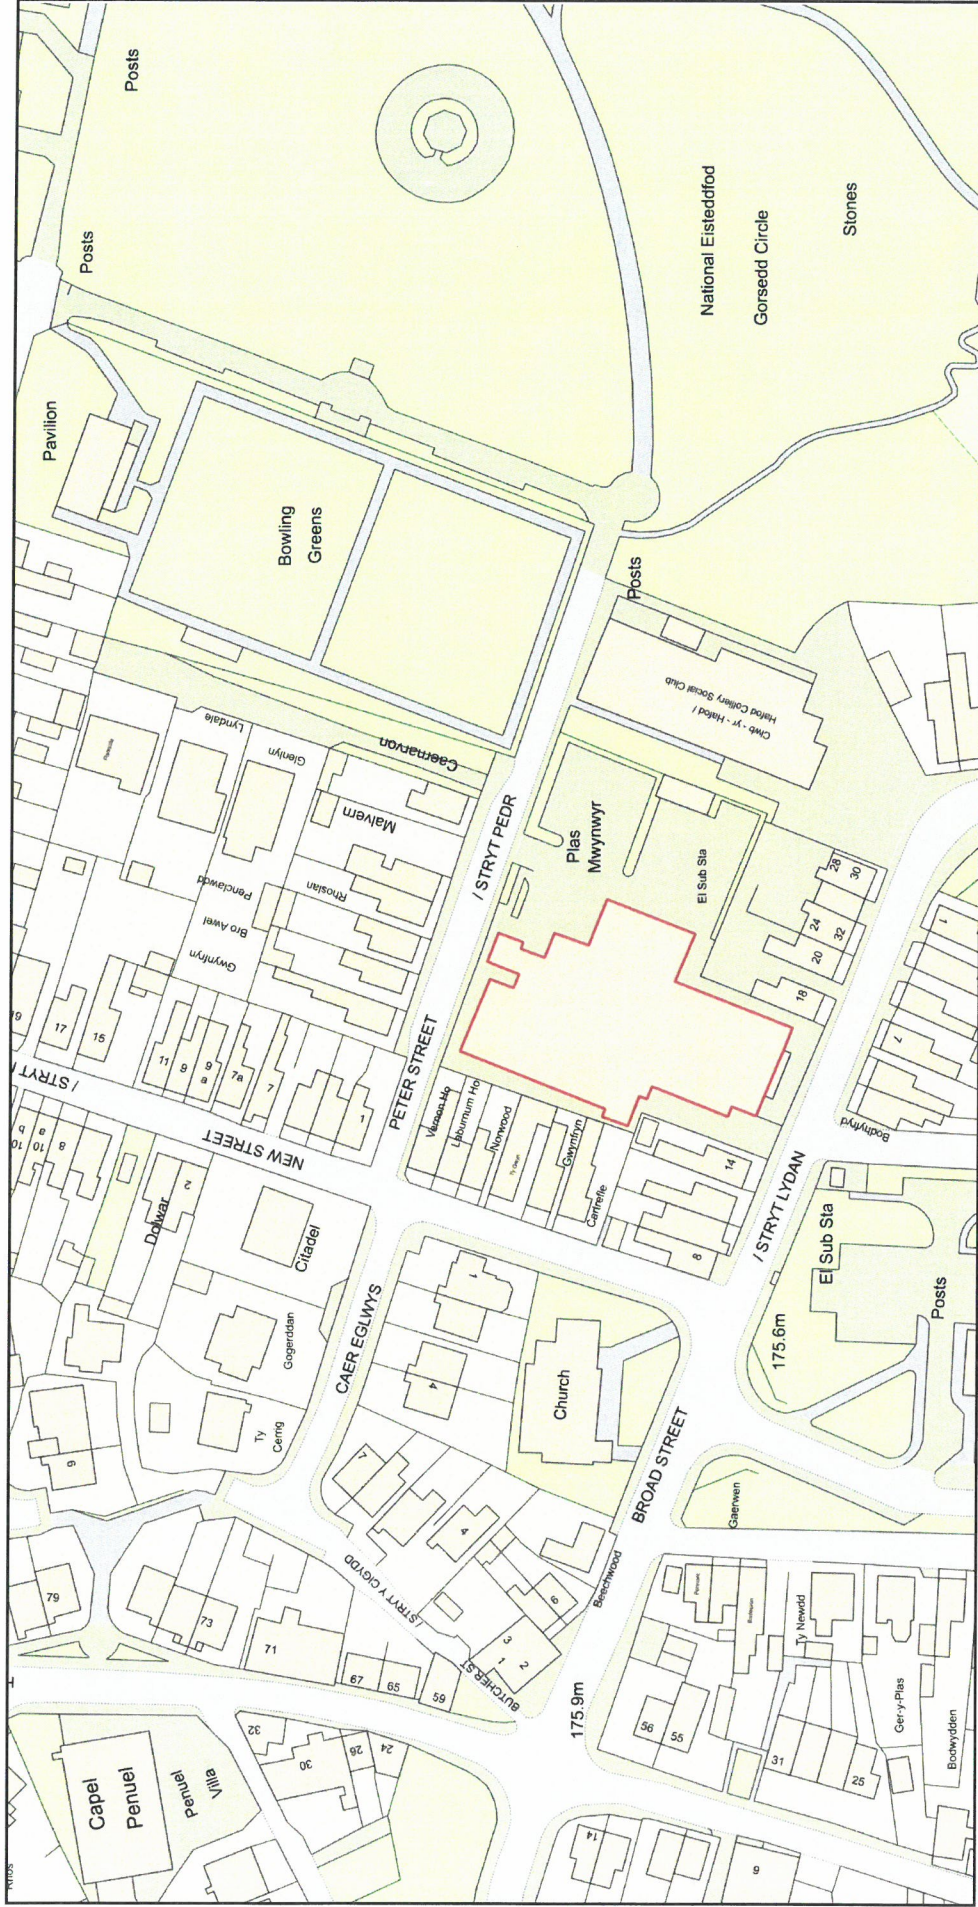

Plan Produced for: Rhos Community Council

Date Produced: 30 Mar 2022

Plan Reference Number: TORQM22089125134649

Scale: 1:1250 @ A4

© Crown copyright and database rights 2021 OS 100042766