



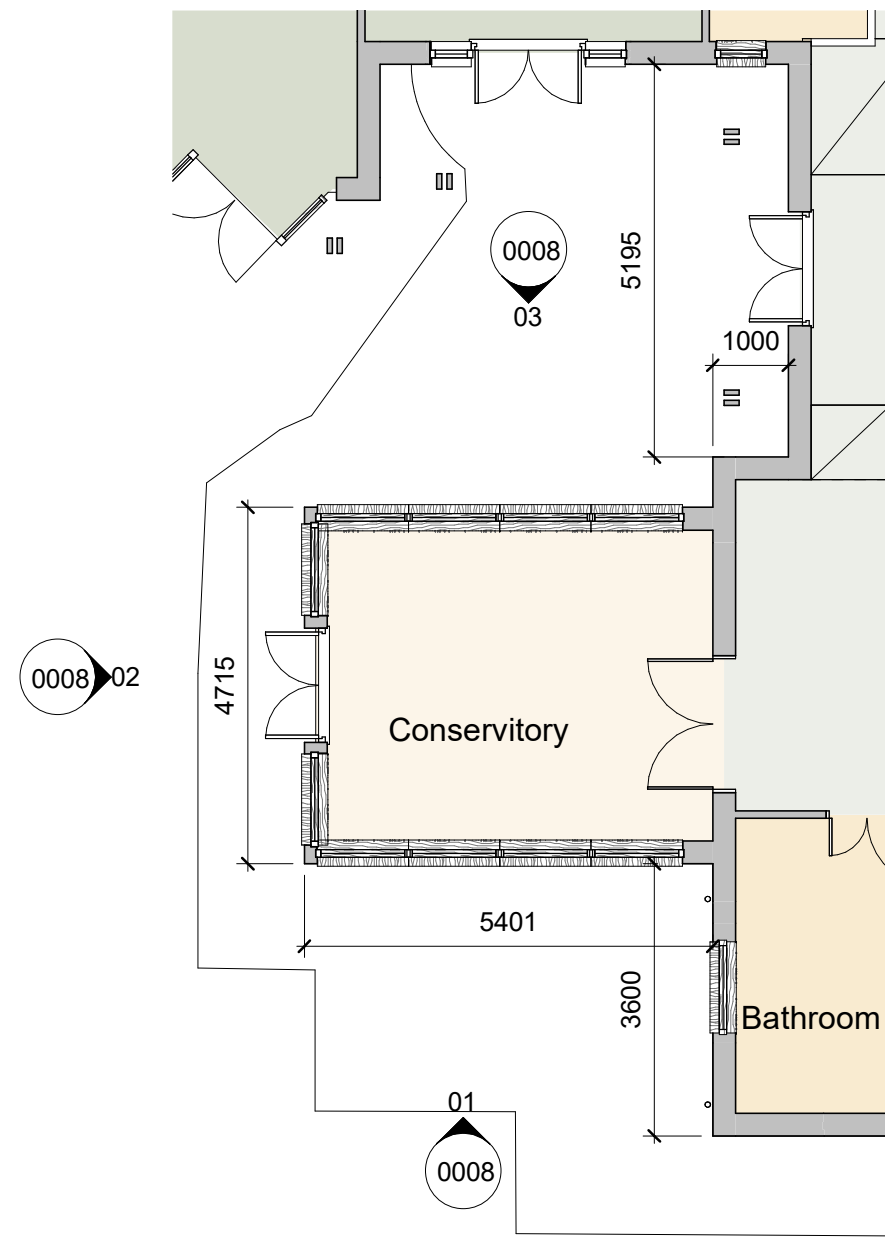

Planning - Existing Plan
1 : 100

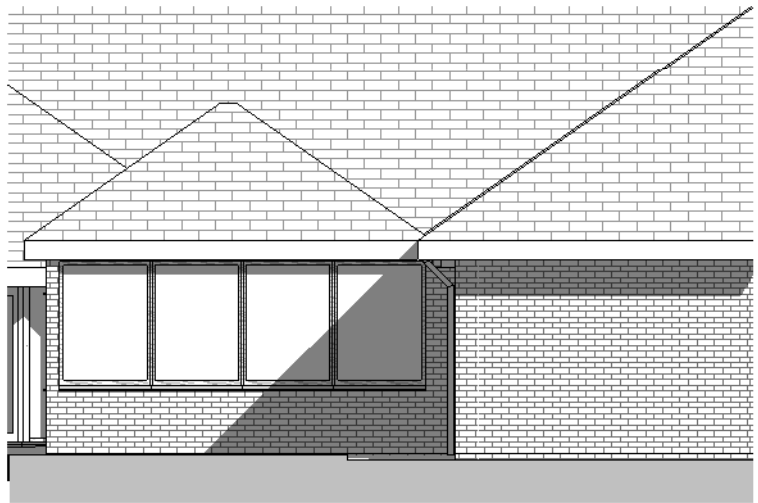


Existing Elevation 0008-01
1 : 100




Existing 0008-2
1 : 100




Existing Elevation 000-3
1 : 100

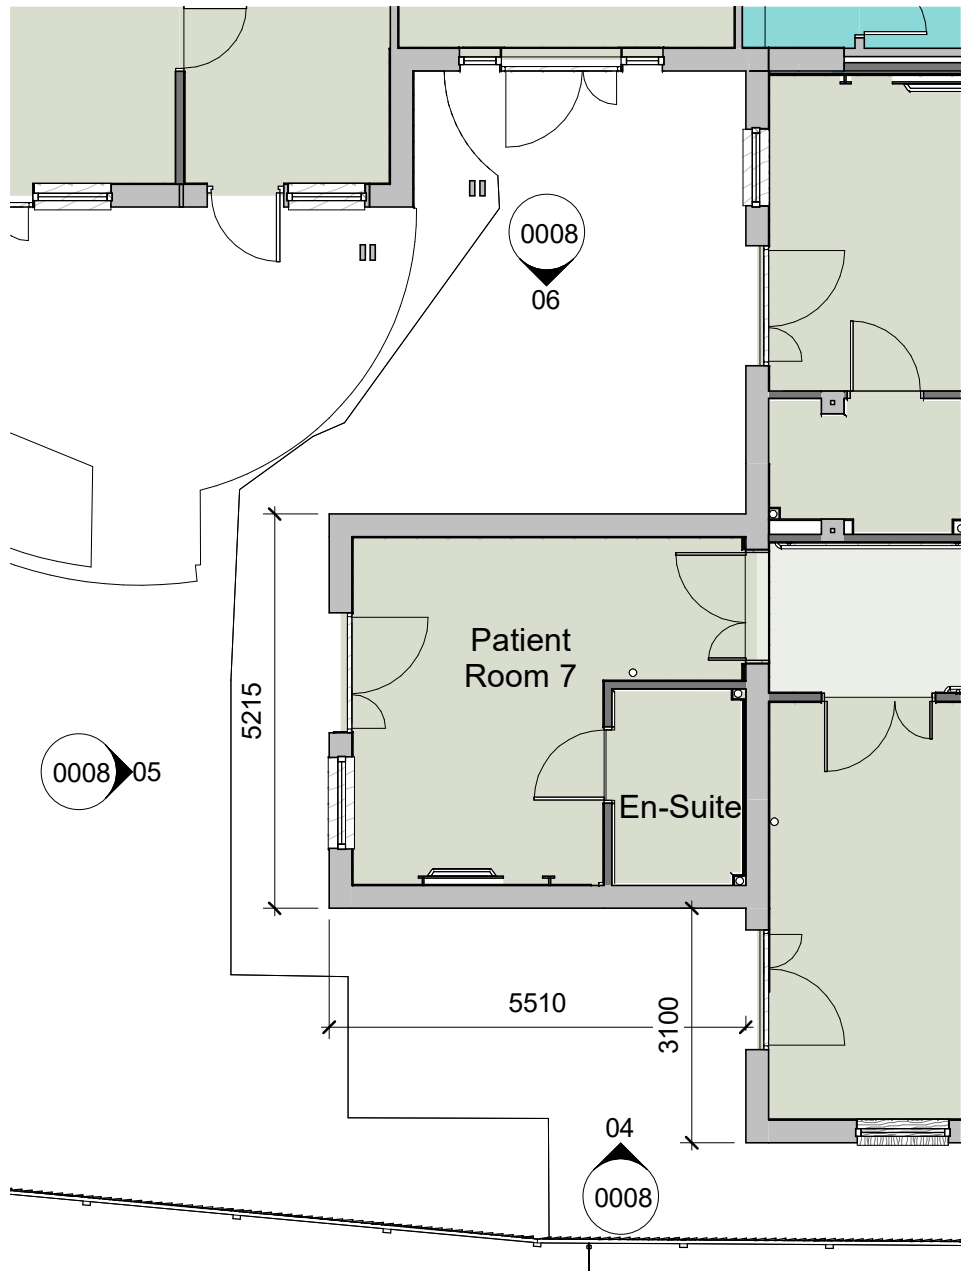


Planning - Proposed Plan
1 : 100

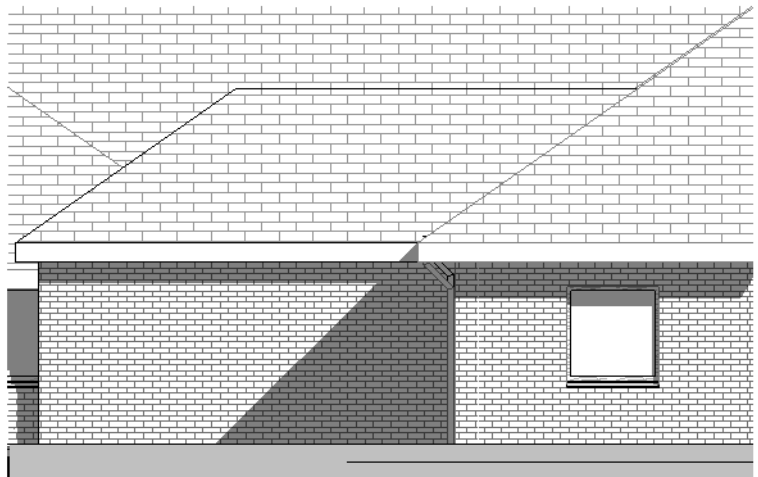

Proposed Elevation 0008-4
1 : 100

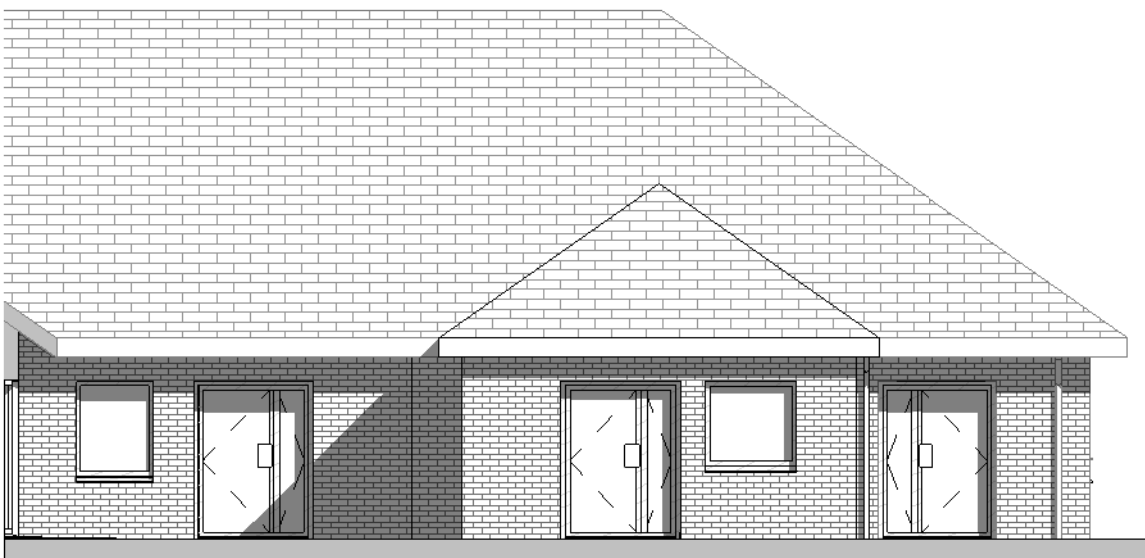

Proposed Elevation 0008-5
1 : 100

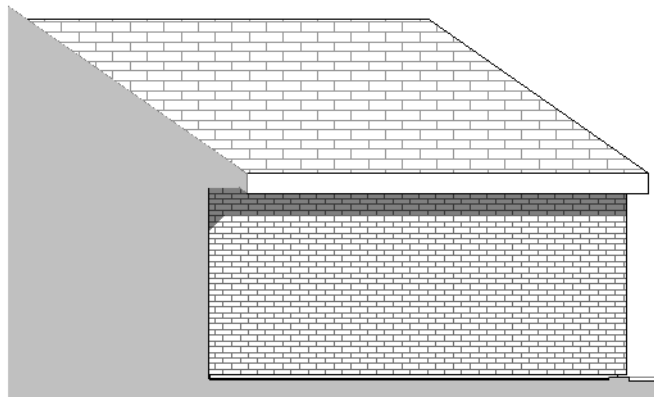

Proposed Elevation 0008-6
1 : 100

General Notes

1. Contractor to verify all dimensions and check level datums on site
2. All of the designs are the sole property of TACP Architects Ltd and may not be used without their written agreement
3. All prints, specifications and their copyright are the property of TACP Architects Ltd
4. Do not scale off drawings
5. All dimensions shall be checked on site before commencement of shop drawings, manufacture and all discrepancies must be reported to TACP Architects Ltd

Revisions

Rev	Date	Description	By	Check
P01	06/01/23	For Planning Approval	AJC	DM

Consultants

Client

Nightingale House Hospice

Project Title

Phase 4 - In Patient Unit

Drawing Title

Existing and Proposed Plans & Elevations

Scale 1 : 100@A1 Date 16/12/22 Drawn By JM Checked By AJC Office Wrexham

Job Number 22000 Project•Originator•Zone•Level•Type•Role•Number NHH -TACP- P4- XX-DR- A-0008 Revision P01

TACP Architects Ltd
Pembroke House
Ellice Way, Wrexham Technology Park,
Wrexham, LL13 7YT
01978 291161

admin@tacparchitects.co.uk
www.tacparchitects.co.uk

Architecture • Interior Design • Healthcare Planning • Conservation • Masterplanning • Sustainable Design

