
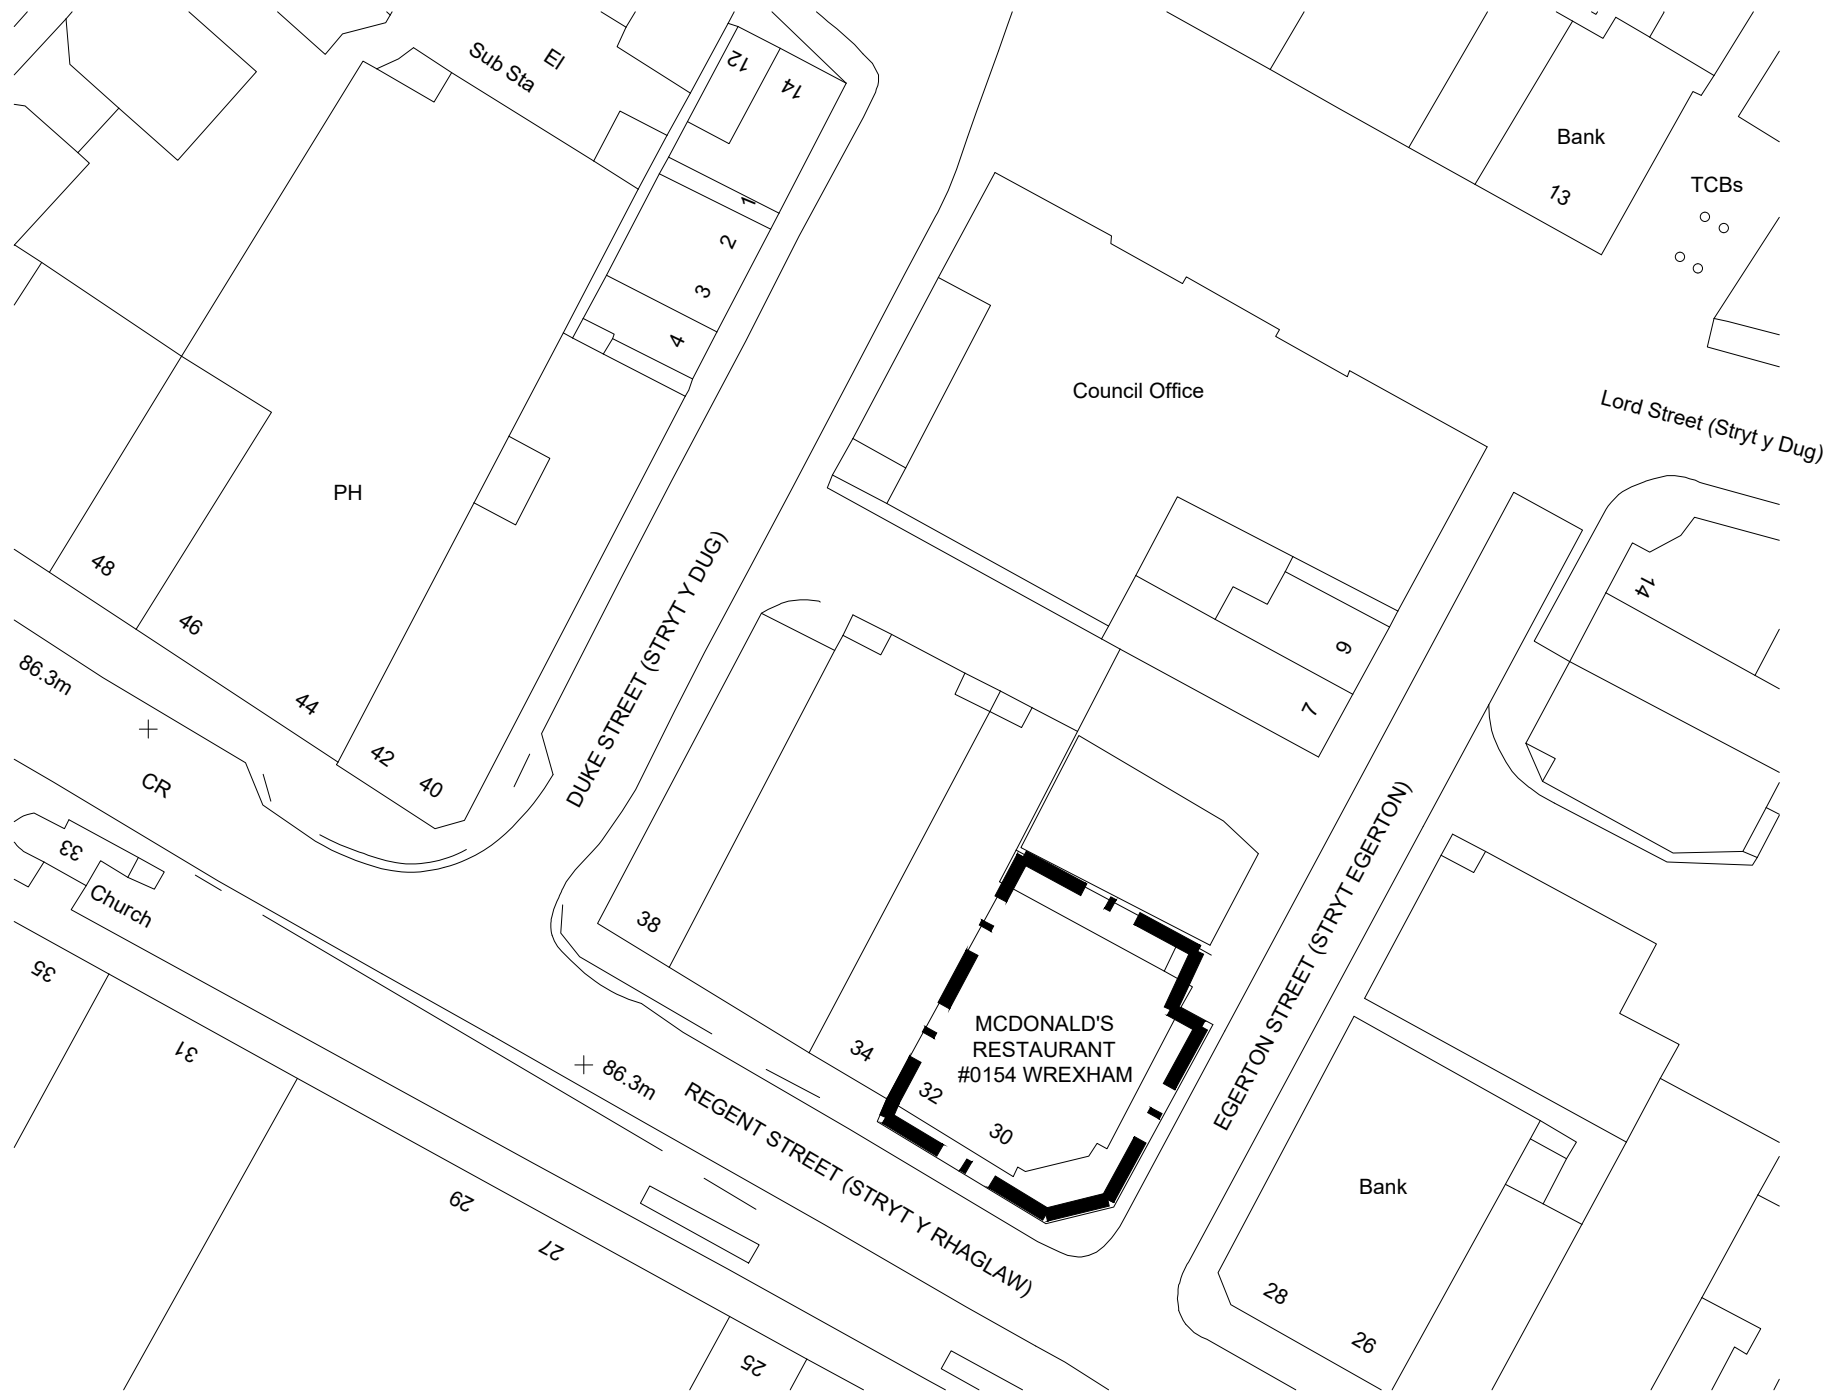


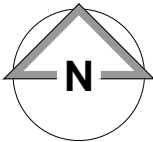

Ordnance Survey (c) Crown Copyright 2010. All rights reserved. Licence number 100020449

NOTES

- All dimensions and levels are to be checked on site.
- Any discrepancies are to be reported to the architect before any work commences.
- This drawing shall not be scaled to ascertain any dimensions. Work to figured dims only.
- This drawing shall not be reproduced without express written permission from AEW.
- Title overlay drawings and ownership boundaries are produced using all reasonable endeavours. AEW cannot be responsible for the accuracy or scale discrepancy of base plans supplied to them.
- All works are to be undertaken in accordance with Building Regulations and the latest British Standards.
- All proprietary materials and products are to be used strictly in accordance with the manufacturers recommendations.

CDM 2015

Client notified of duties: **At Design Workshops**
Principal Designer: **CSS**


Unless noted below, all known hazards have been highlighted on the drawing:

- Drawing Based on OS Pro map.
- Scale for planning purposes only.
- Extent of McDonald's Demise Indicated:

Notes:
All drawings to be read in conjunction with all other drawings as noted on issue sheet.

-	25/11/22	AB	MW
INITIAL ISSUE			
REV	Date	Drawn by -	Checked by -
Status	Purpose of Issue		
S2	For Approval		
drawing stage	PLANNING		
client			
McDonald's Restaurants Ltd			
project			
WREXHAM REGENT STREET LL11 1SA		store 0154	
drawing title			
BLOCK PLAN			
date			
25/11/22		drawn AB	
scale@A3	1:500	checked	MW

PLANNING

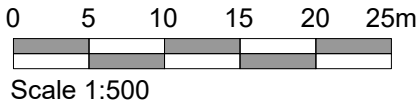

Scale 1:500

BLOCK PLAN