
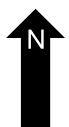
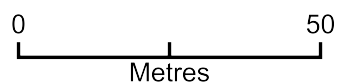


Sensory Garden

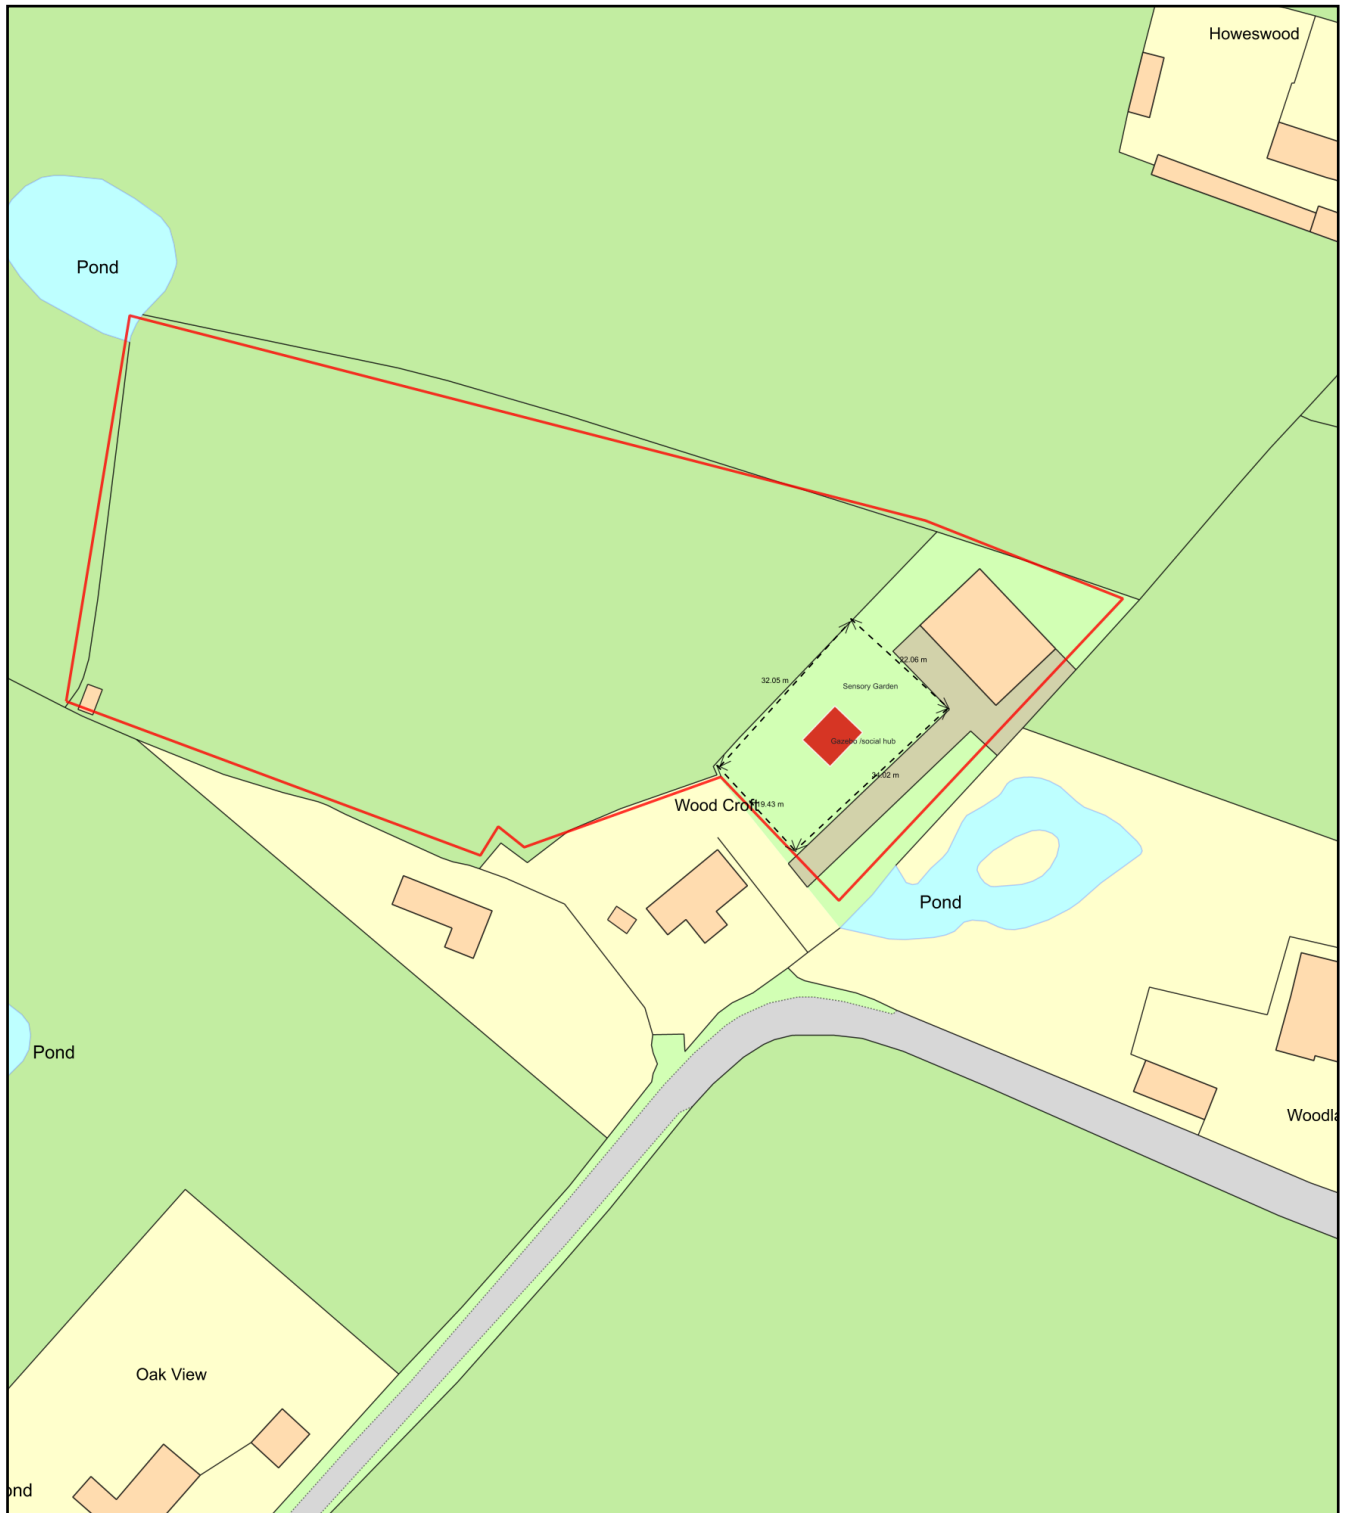

Plan Produced for: Cheryl Reeves

Date Produced: 02 Sep 2022

Plan Reference Number: TQRQM22245155531856

Scale: 1:1250 @ A4