
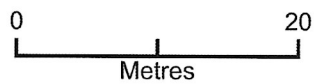


Site Block Plan, 1:500

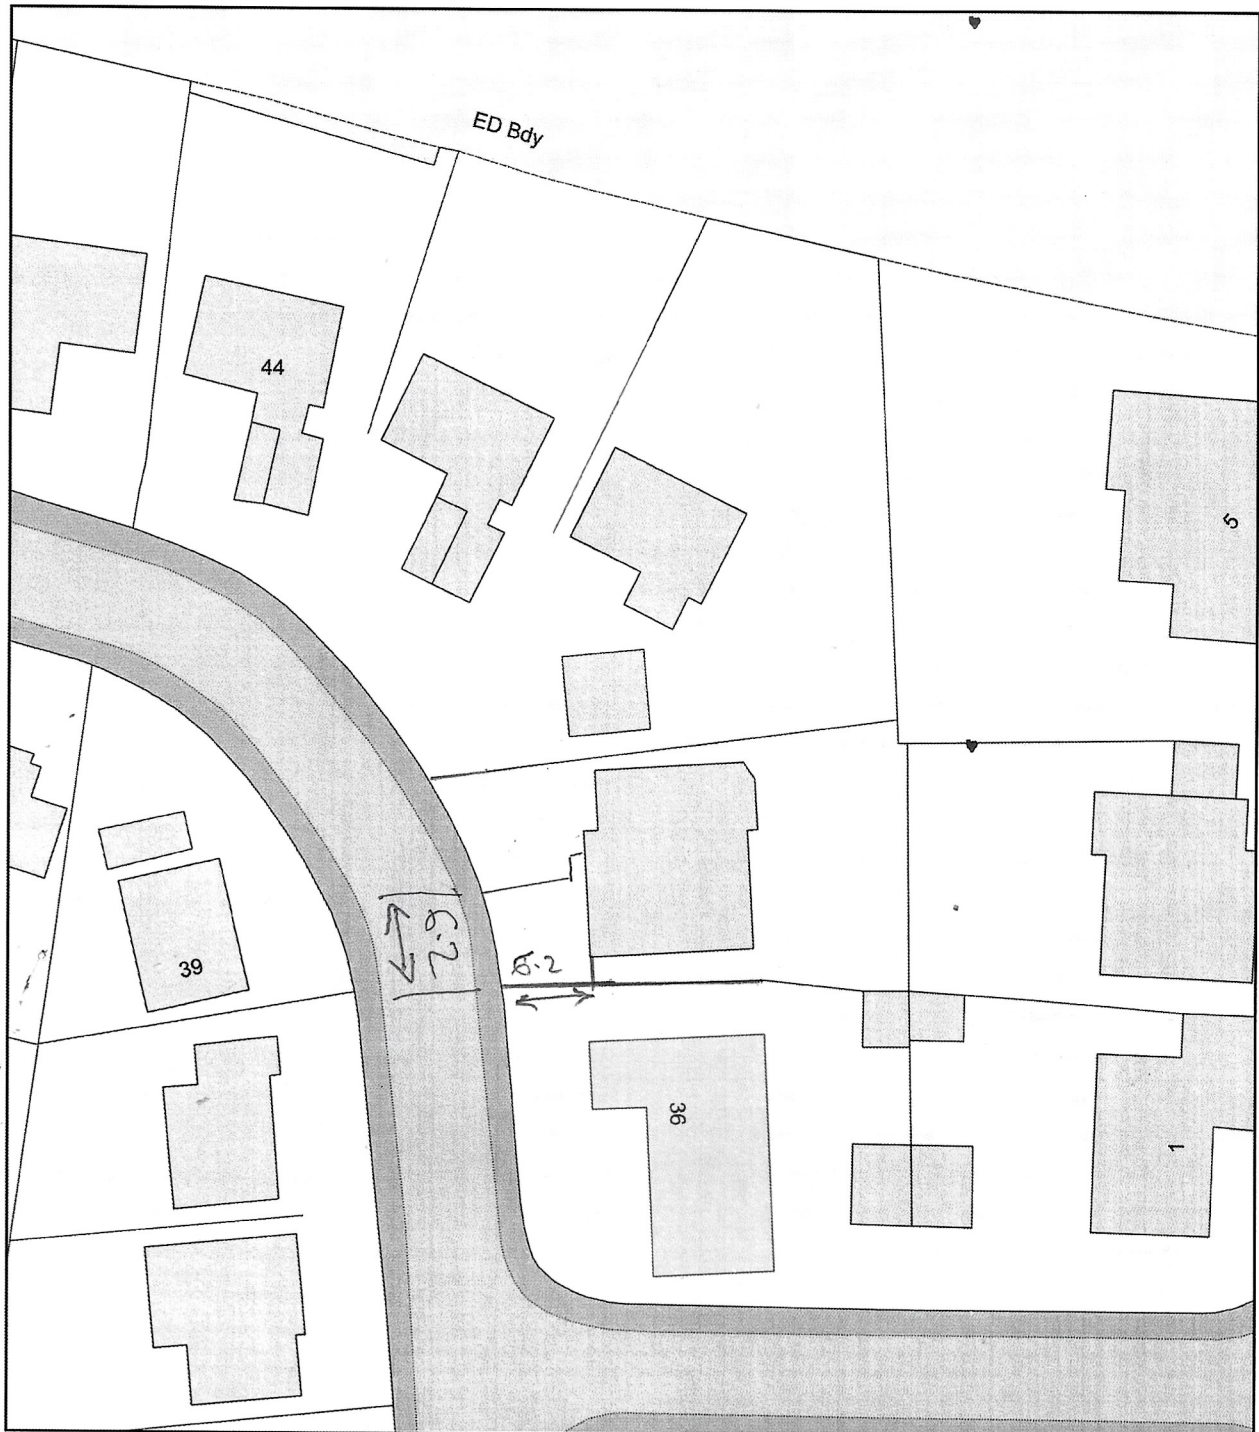

Plan Produced for: Planning Permission

Date Produced: 27 Jul 2022

Plan Reference Number: TQRQM22208213050927

Scale: 1:500 @ A4