




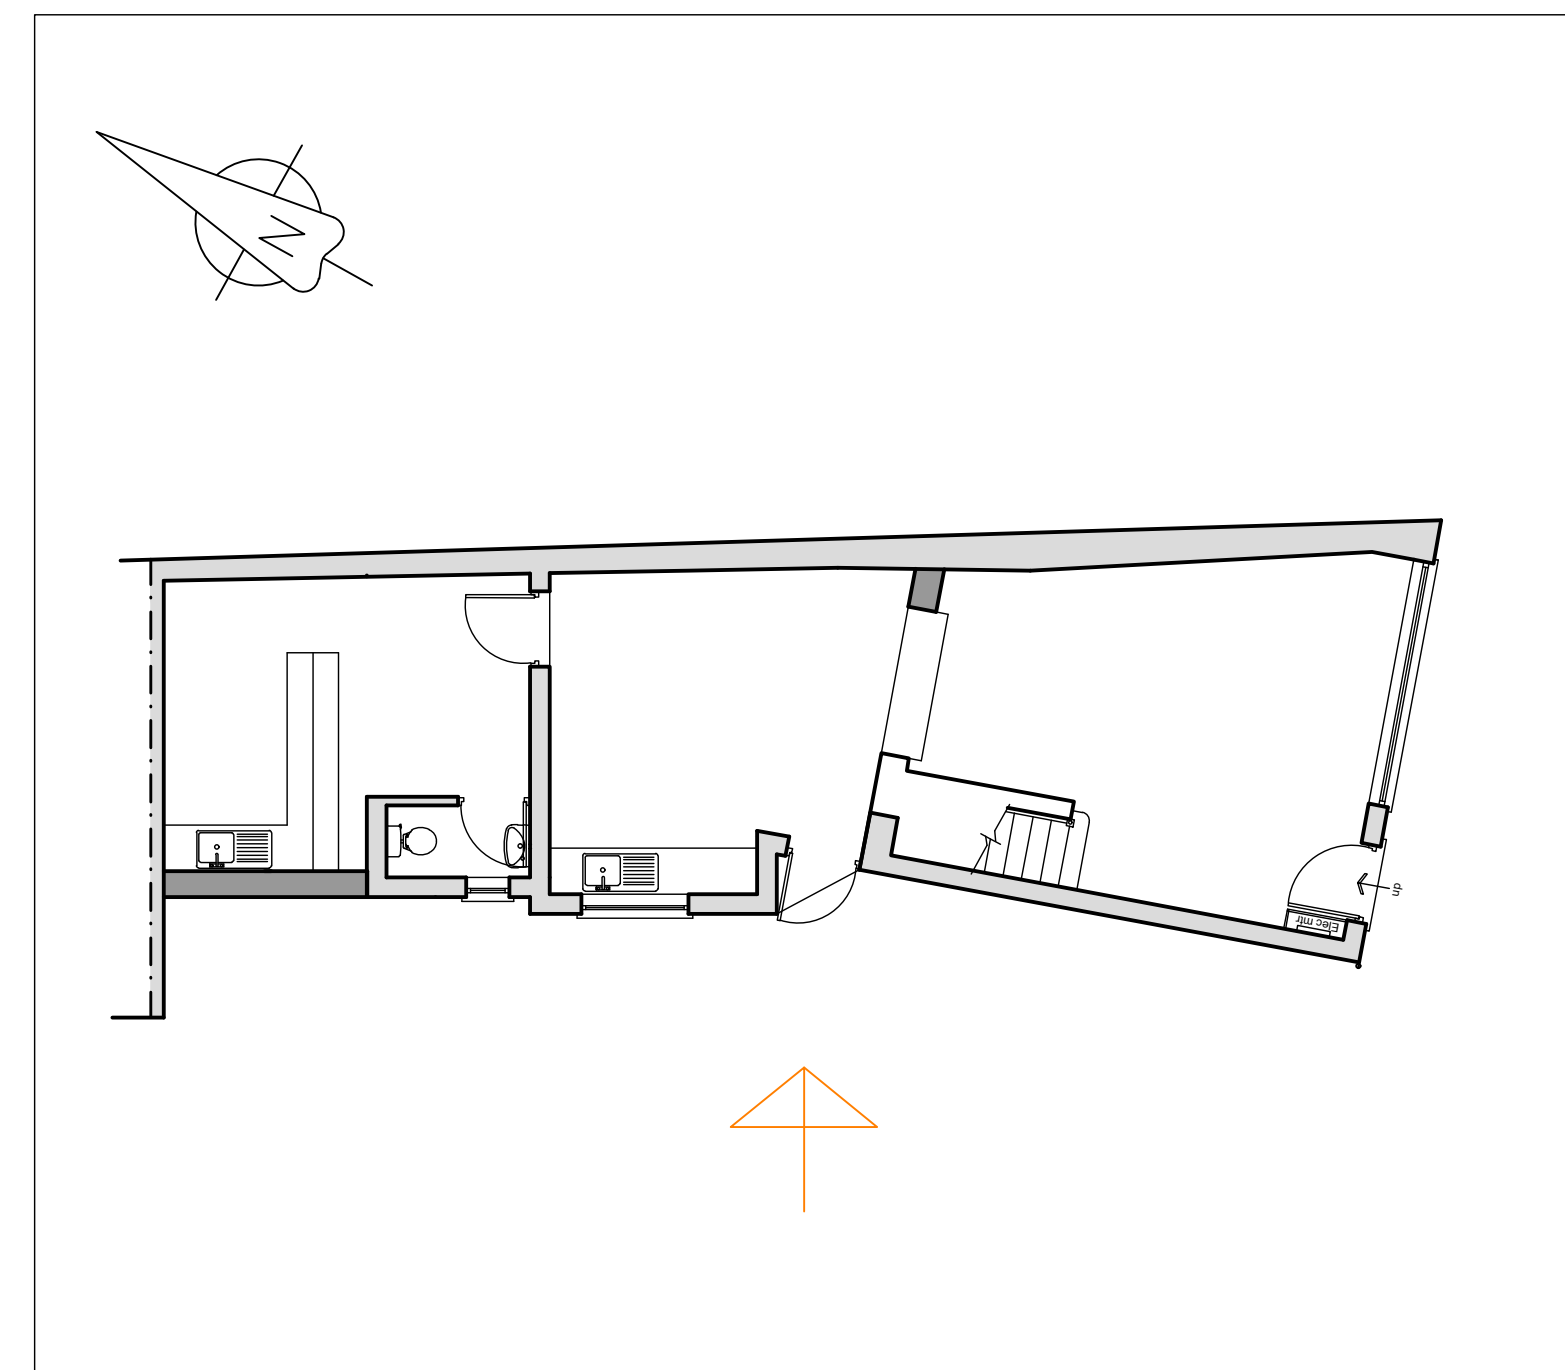

EXISTING SIDE (SOUTH WEST FACING)
ELEVATION 2 1:50

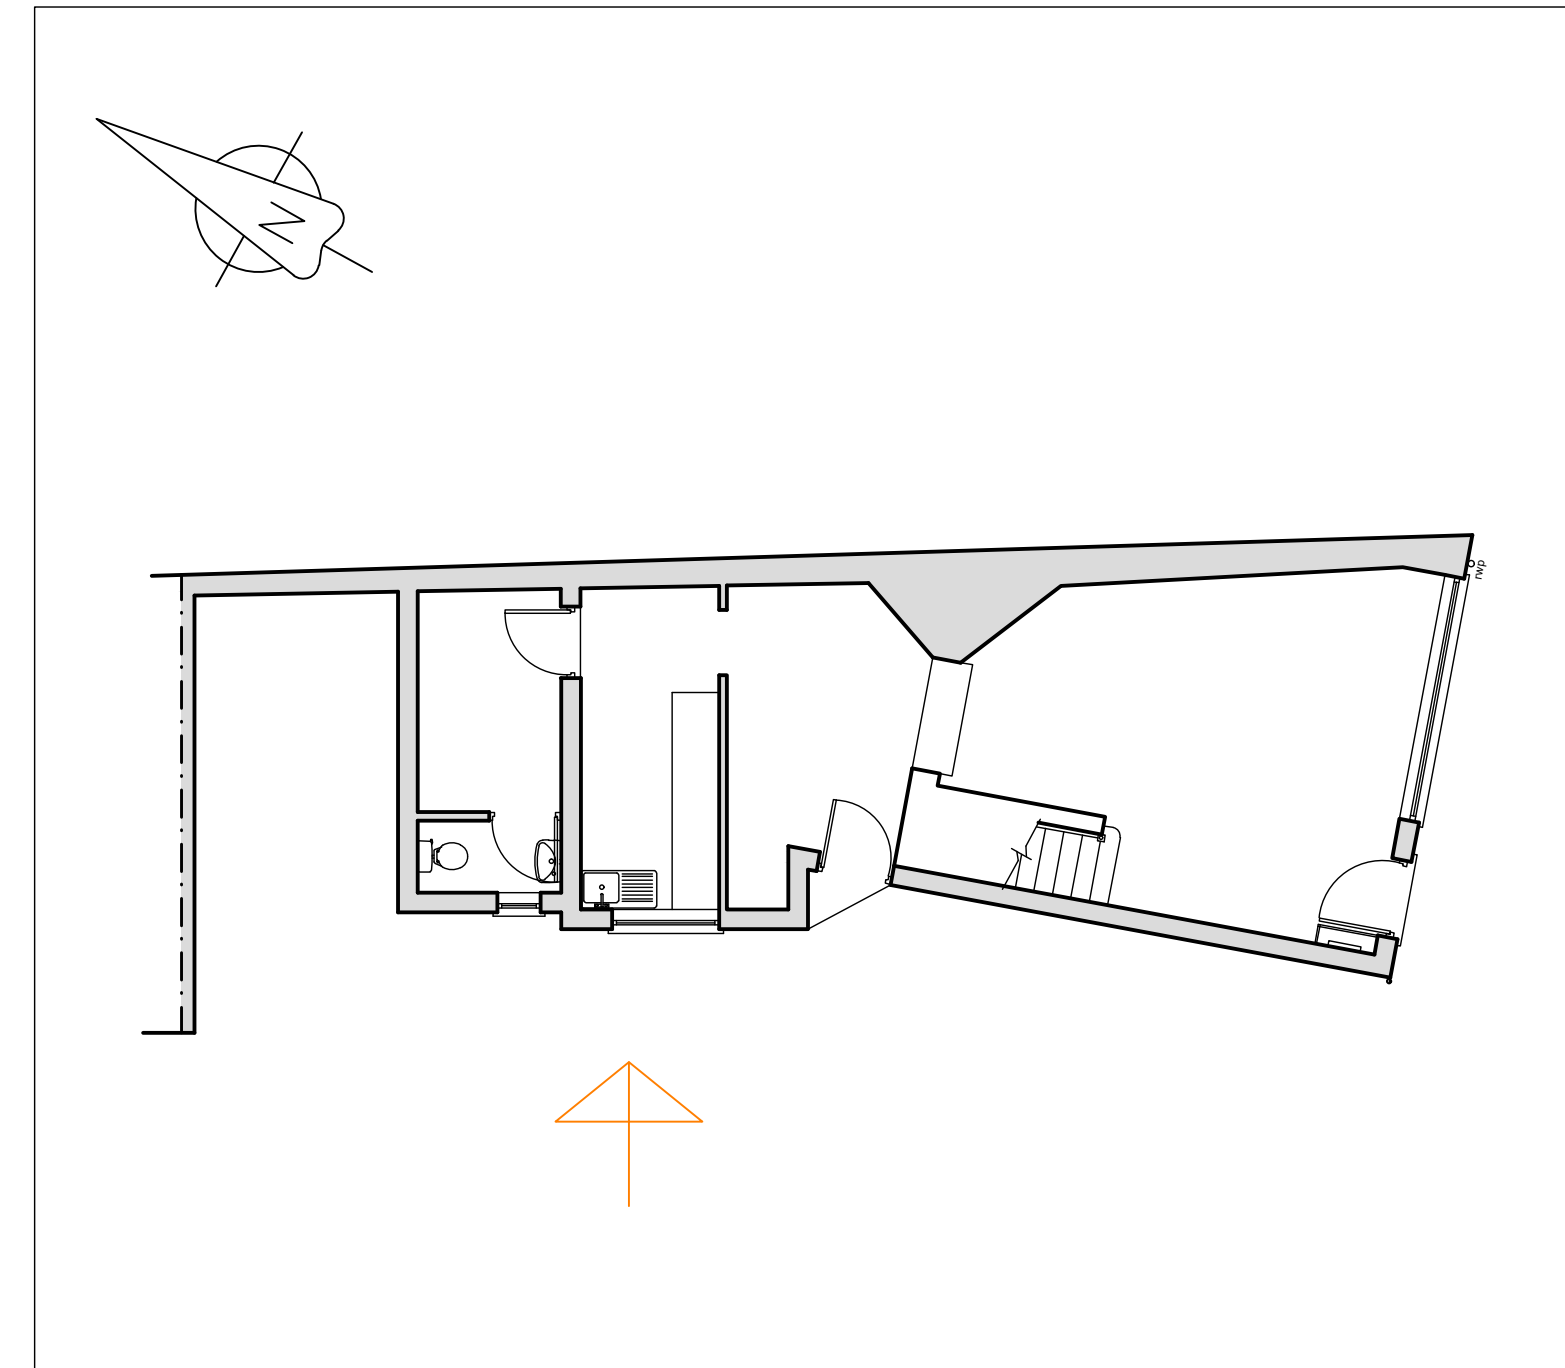

PROPOSED SIDE (SOUTH WEST FACING)
ELEVATION 2 1:50

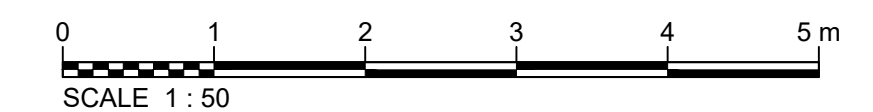

Revision B: 25.05.23: Toilet to remain in existing position. Internal walls to be retained
Revision A: 23.05.23: Fire exit door to remain in existing position. Ground floor toilet added.

1. GENERAL NOTE
These drawings are have been produced for the purpose of obtaining Planning Permission and/or Building Regulations approval; Not for construction.



Project
Rossett Pharmacy, Wrexham
LL12 0HN.

Drawing
Single Storey Extension
Existing & Proposed Elevations (5)

Scale	1:50	Drawing Number	CFI2305_PL09	B
Drawn	F.B			
Date	05/2023			
Status	Planning			