

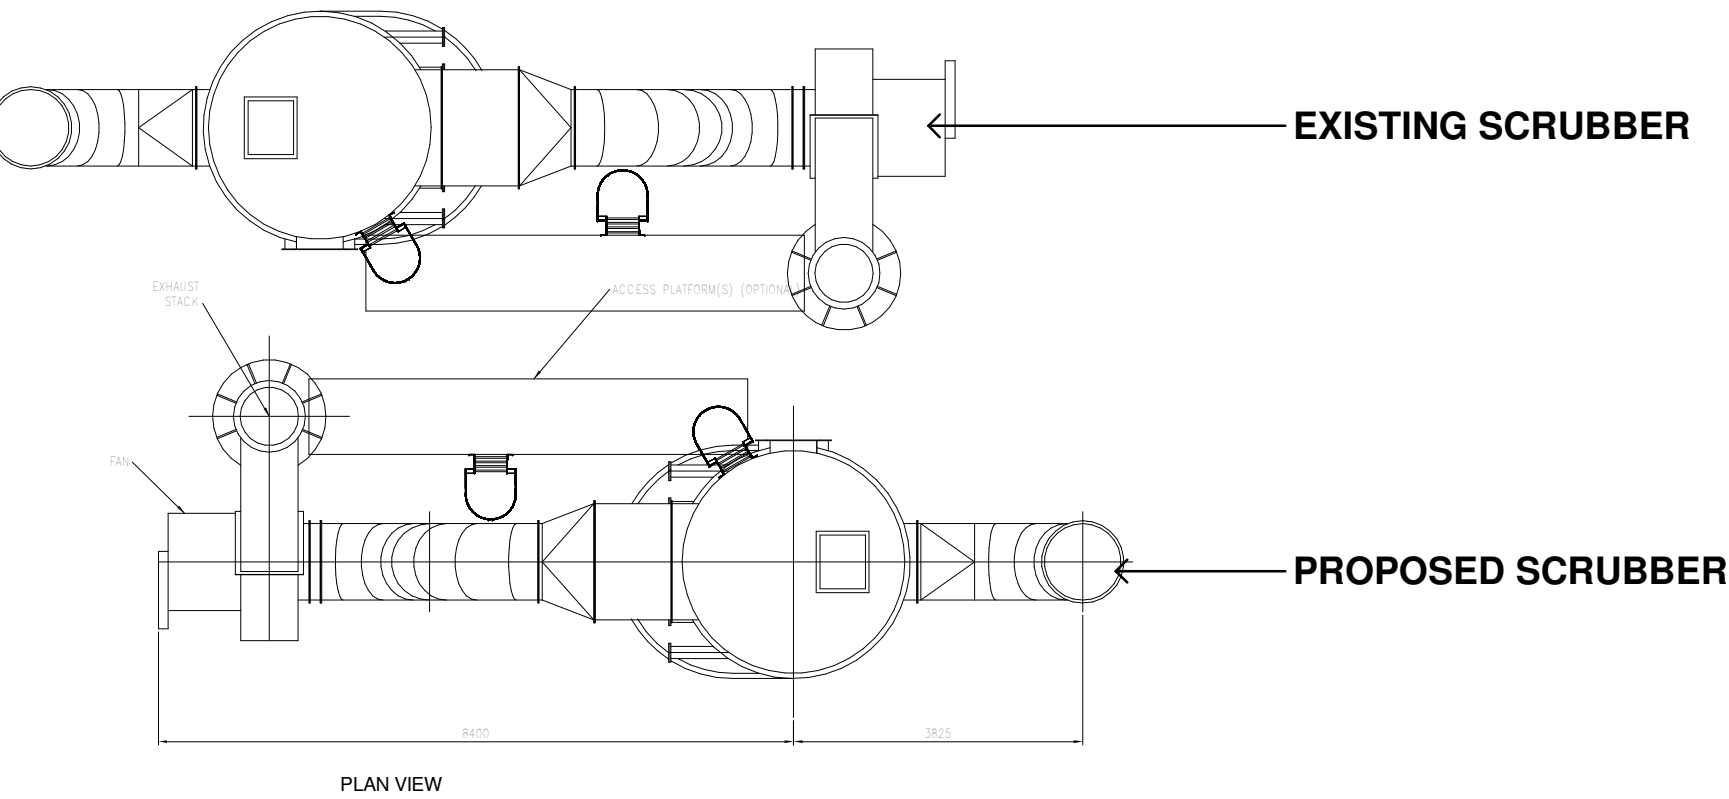


1 Chemical Scrubber
1 : 100

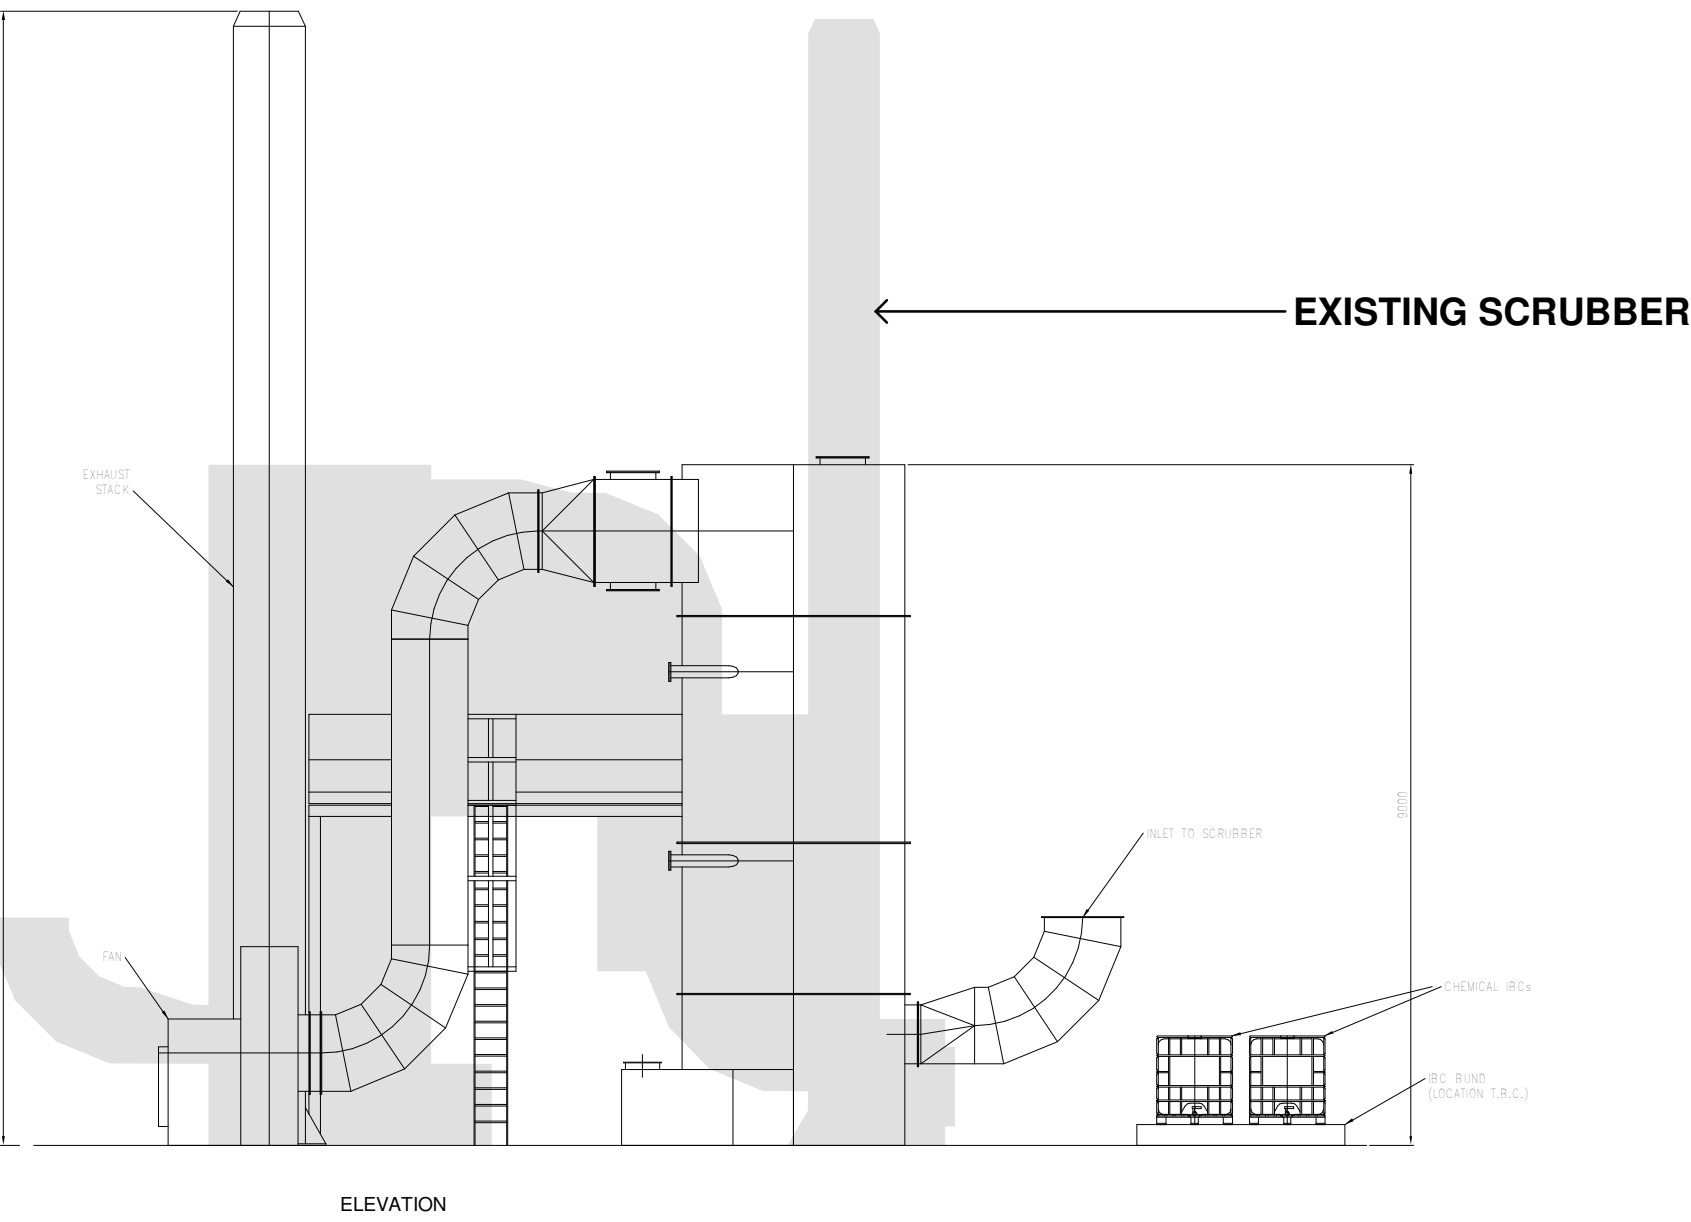

2 Treatment Tank
1 : 100

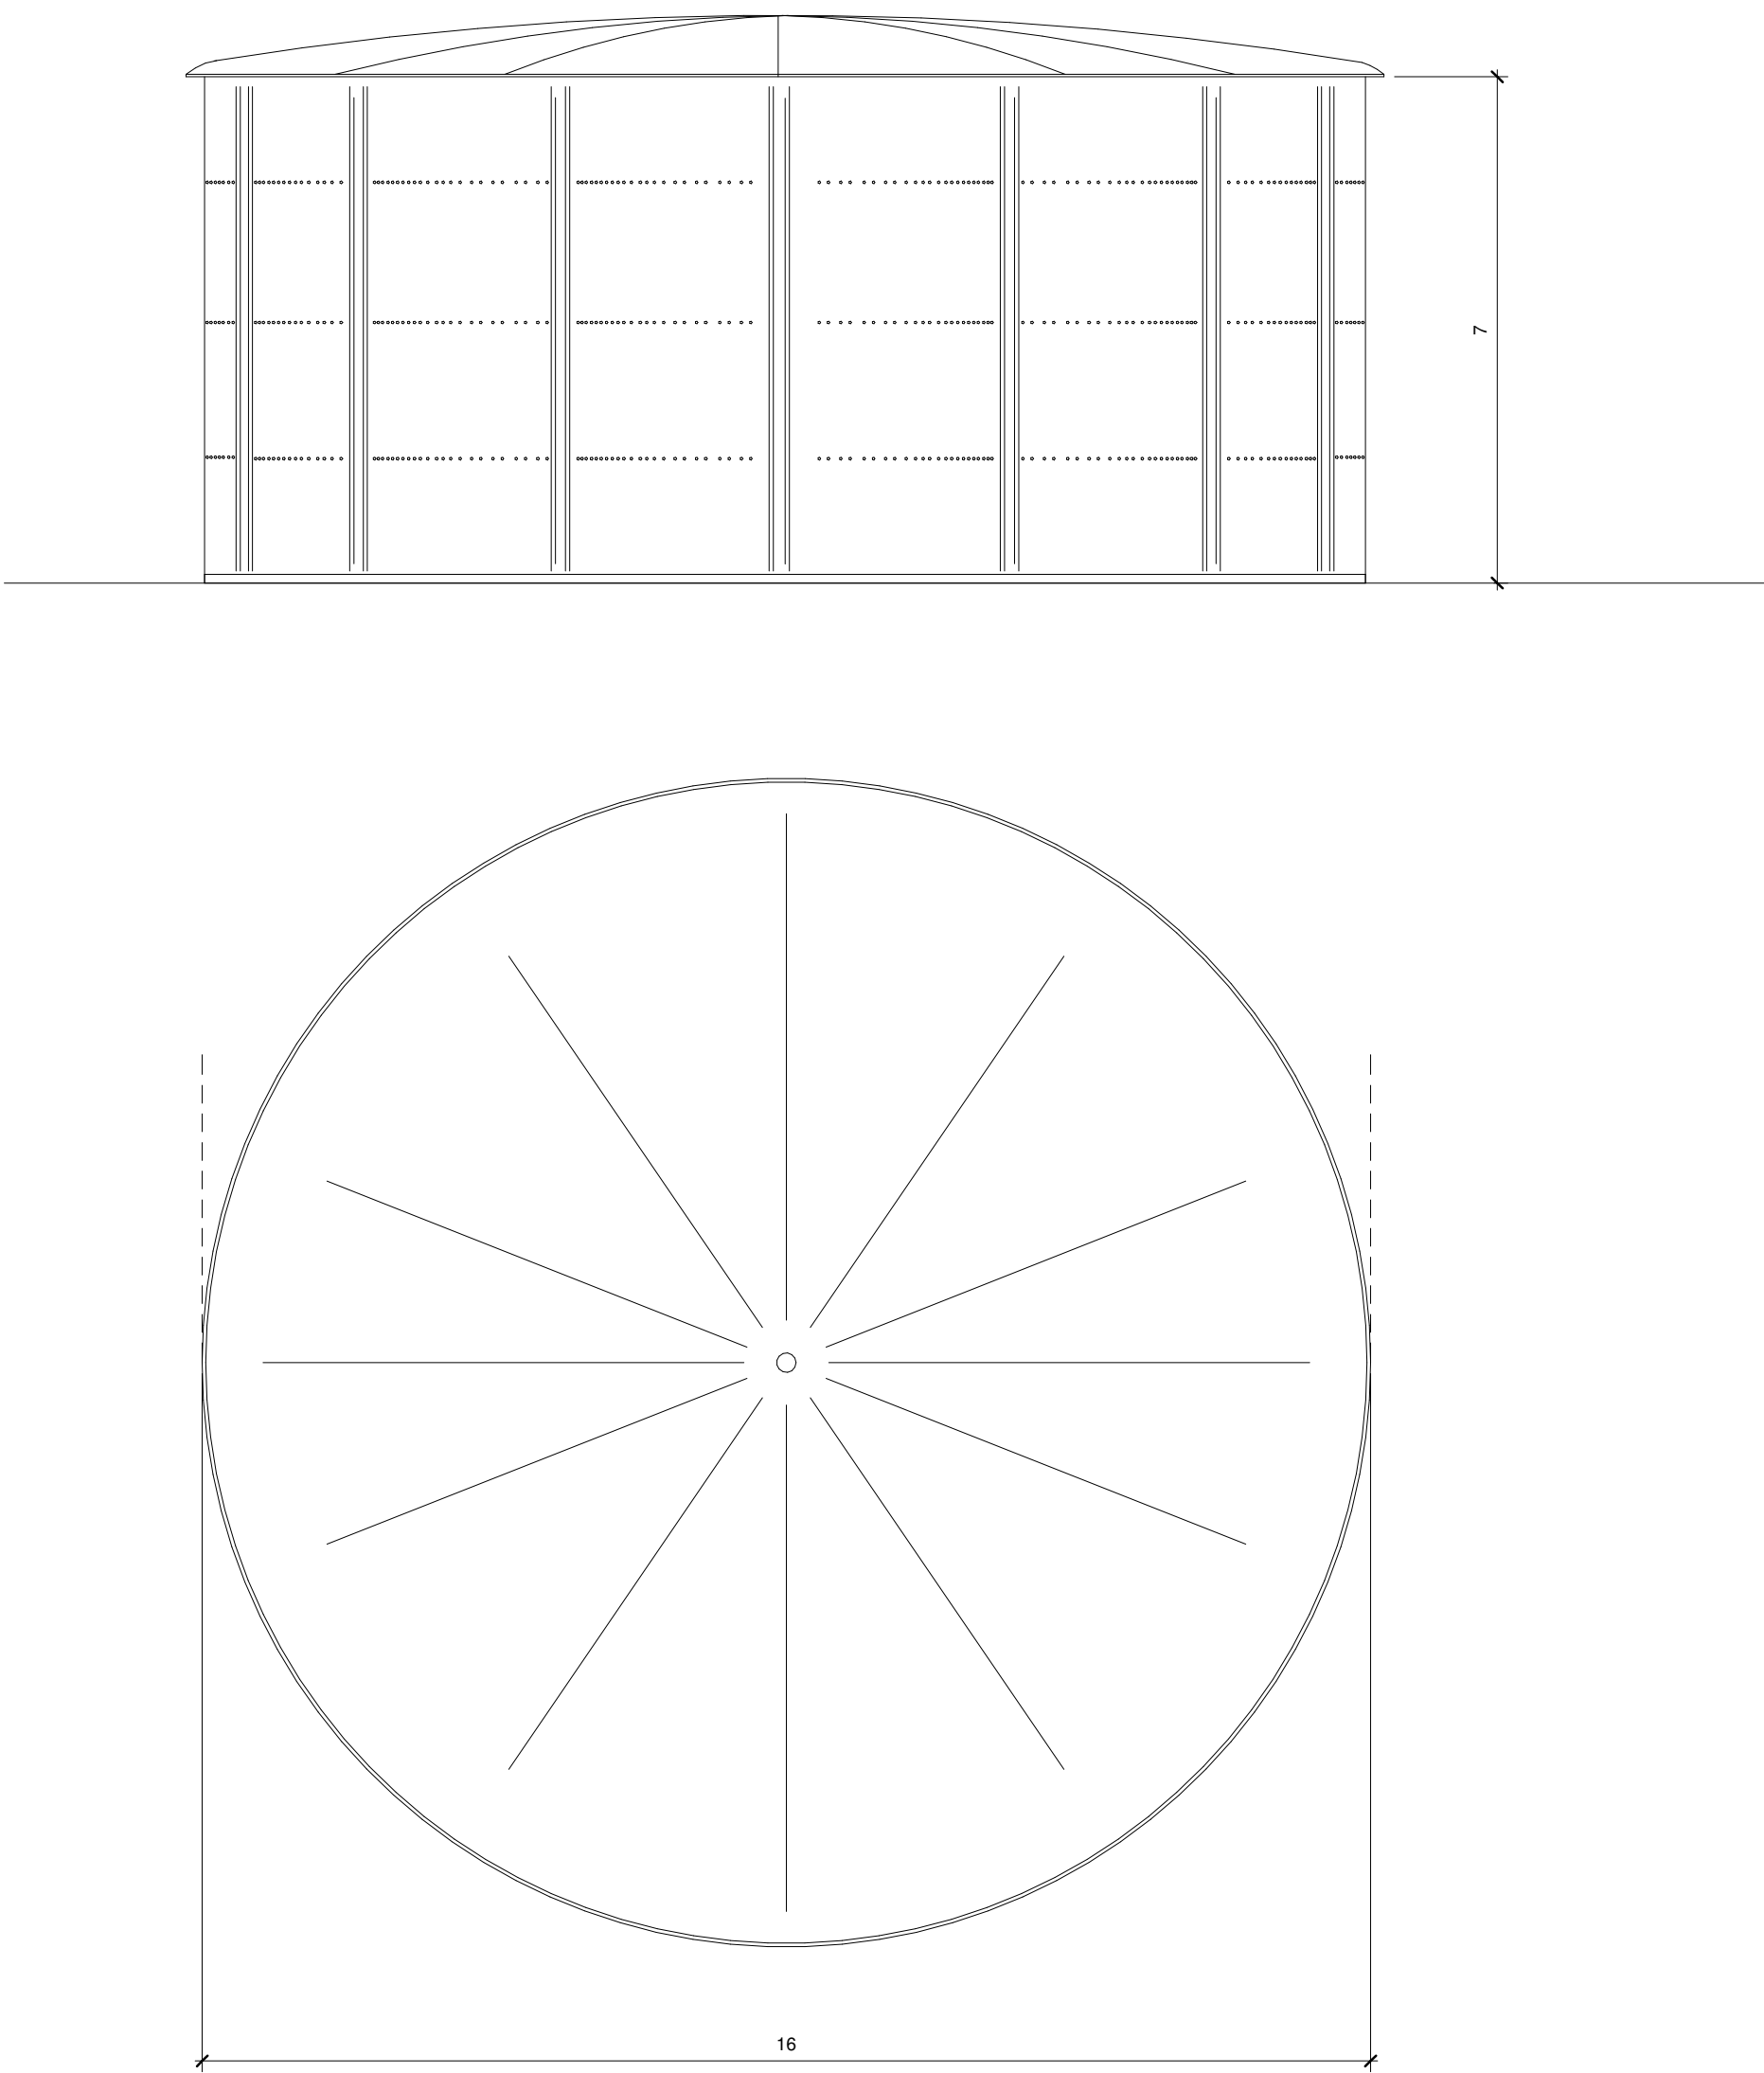

3 Concrete Bund
1 : 10

