


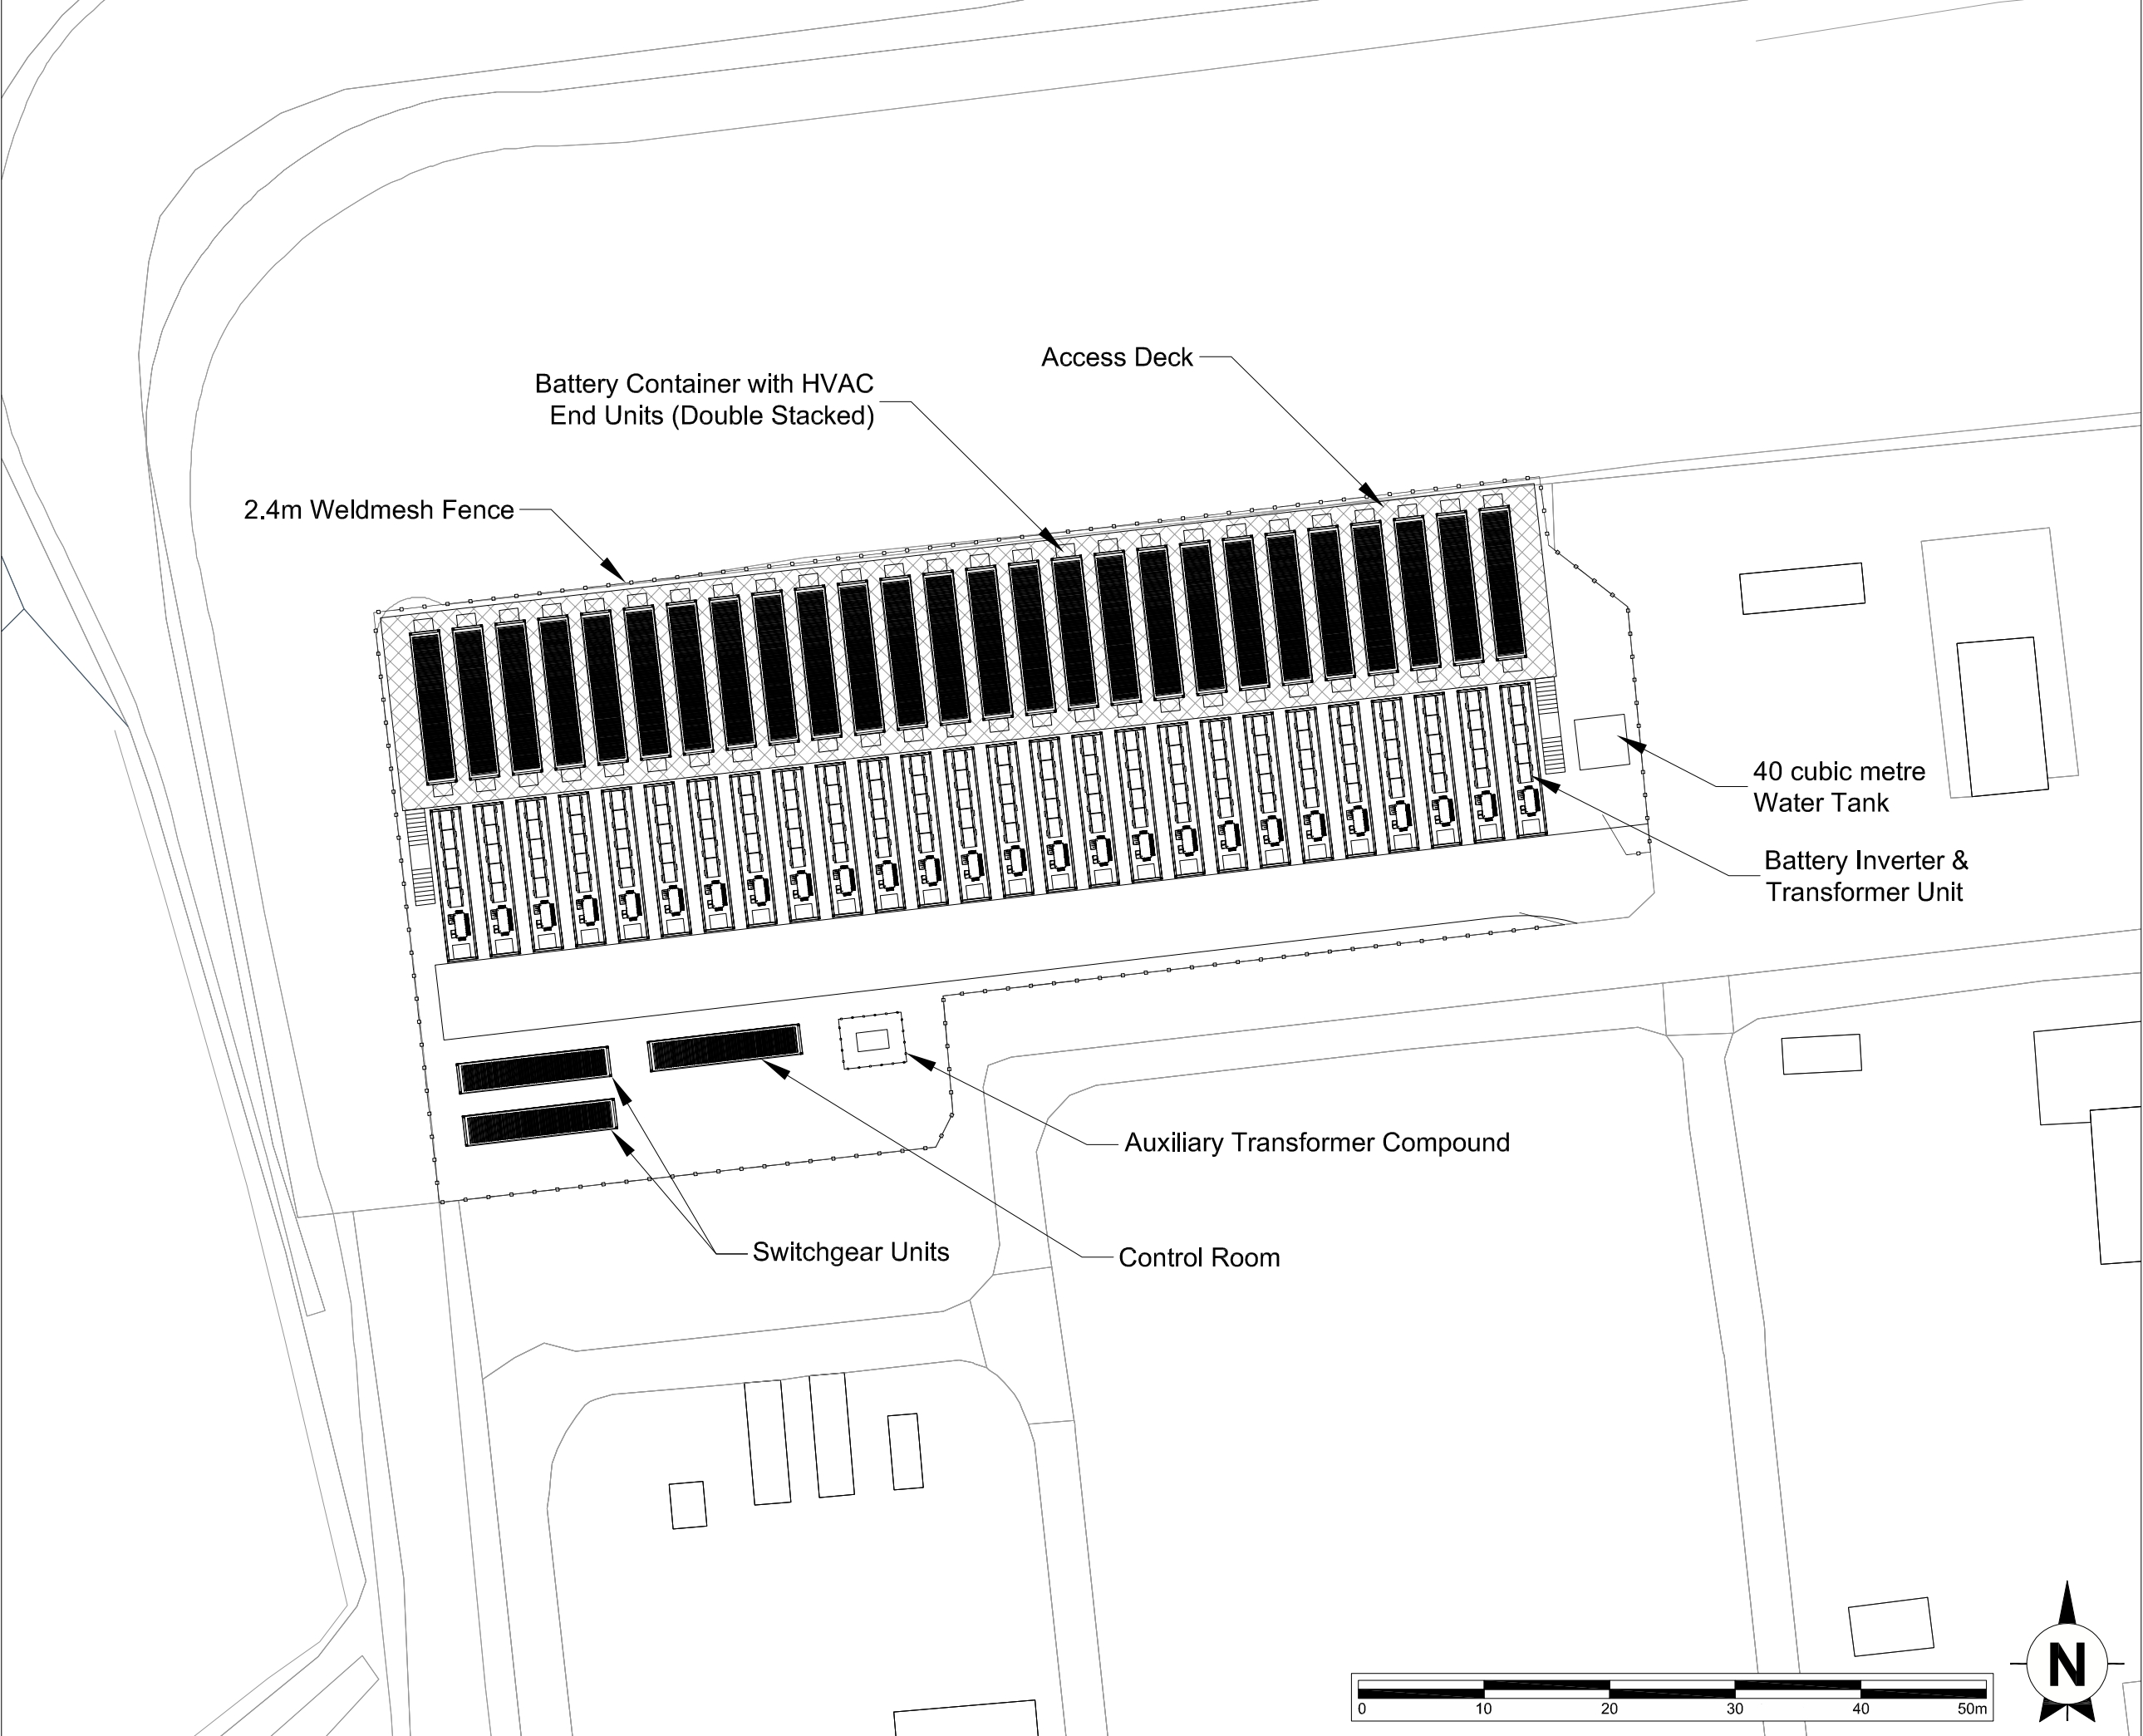

This drawing is the copyright of AXIS P.E.D Limited and may not be loaned, copied or reproduced in any way -or used for any offer, quote, tender or construction purposes without written consent of the company to do so

Follow any figured dimensions - do not scale. IF IN DOUBT ASK.

Revision History		Date

Cheshire Office
Well House Barns
Bretton
Cheshire
CH4 8DH

South Manchester Office
Carnegie House
76 Water Lane
Widnes
SK9 5BB

0844 8700 007 - www.axisped.co.uk

axis

client:
PELAGIC ENERGY

project:
LEGACY

drawing title:
GENERAL ARRANGEMENT

date: May 2021

drawn by:
SM

checked:
FR

drawing number:
2658-02-003

status:
--

scale(s):
1:500@A3

rev:

planning environment design