


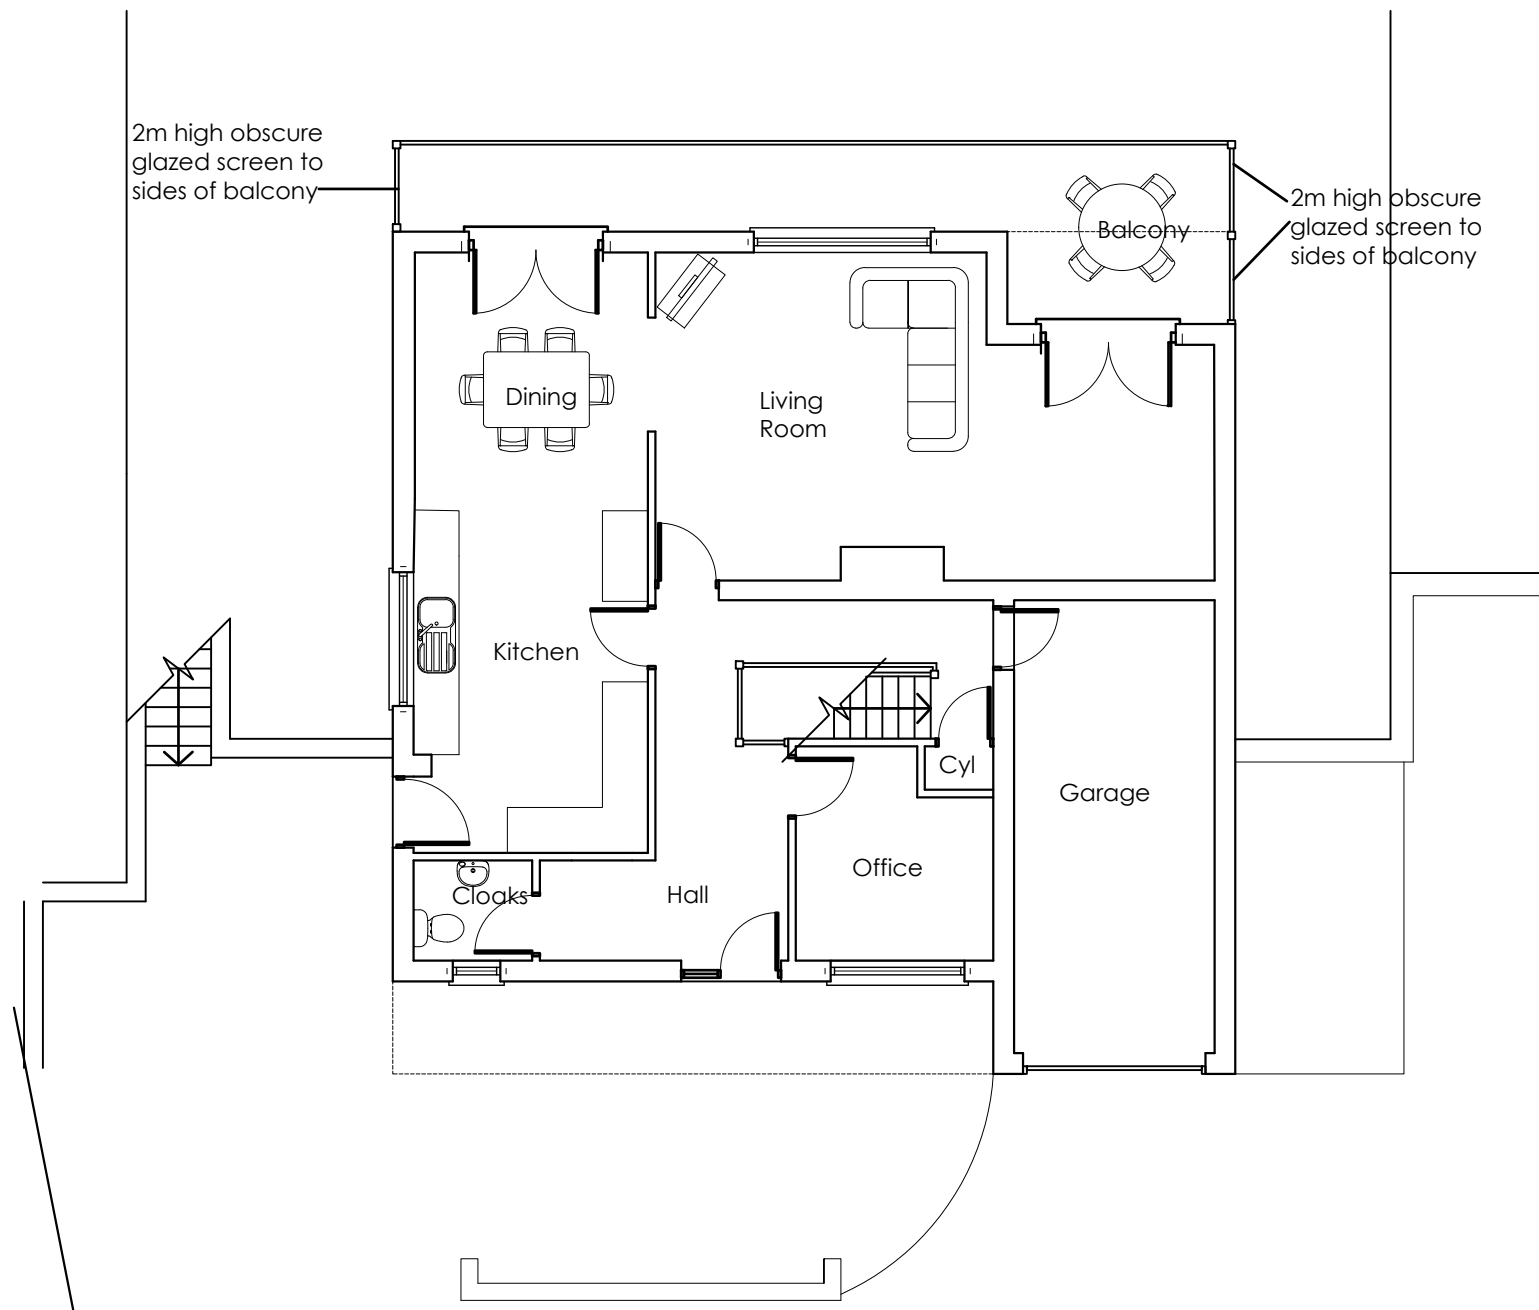

Rev C : Obscure glass to sides of
Balcony added 26.09.2022

Monastir,
Middle Road,
Coedpoeth
Proposed First Floor 1:100 @ A4