


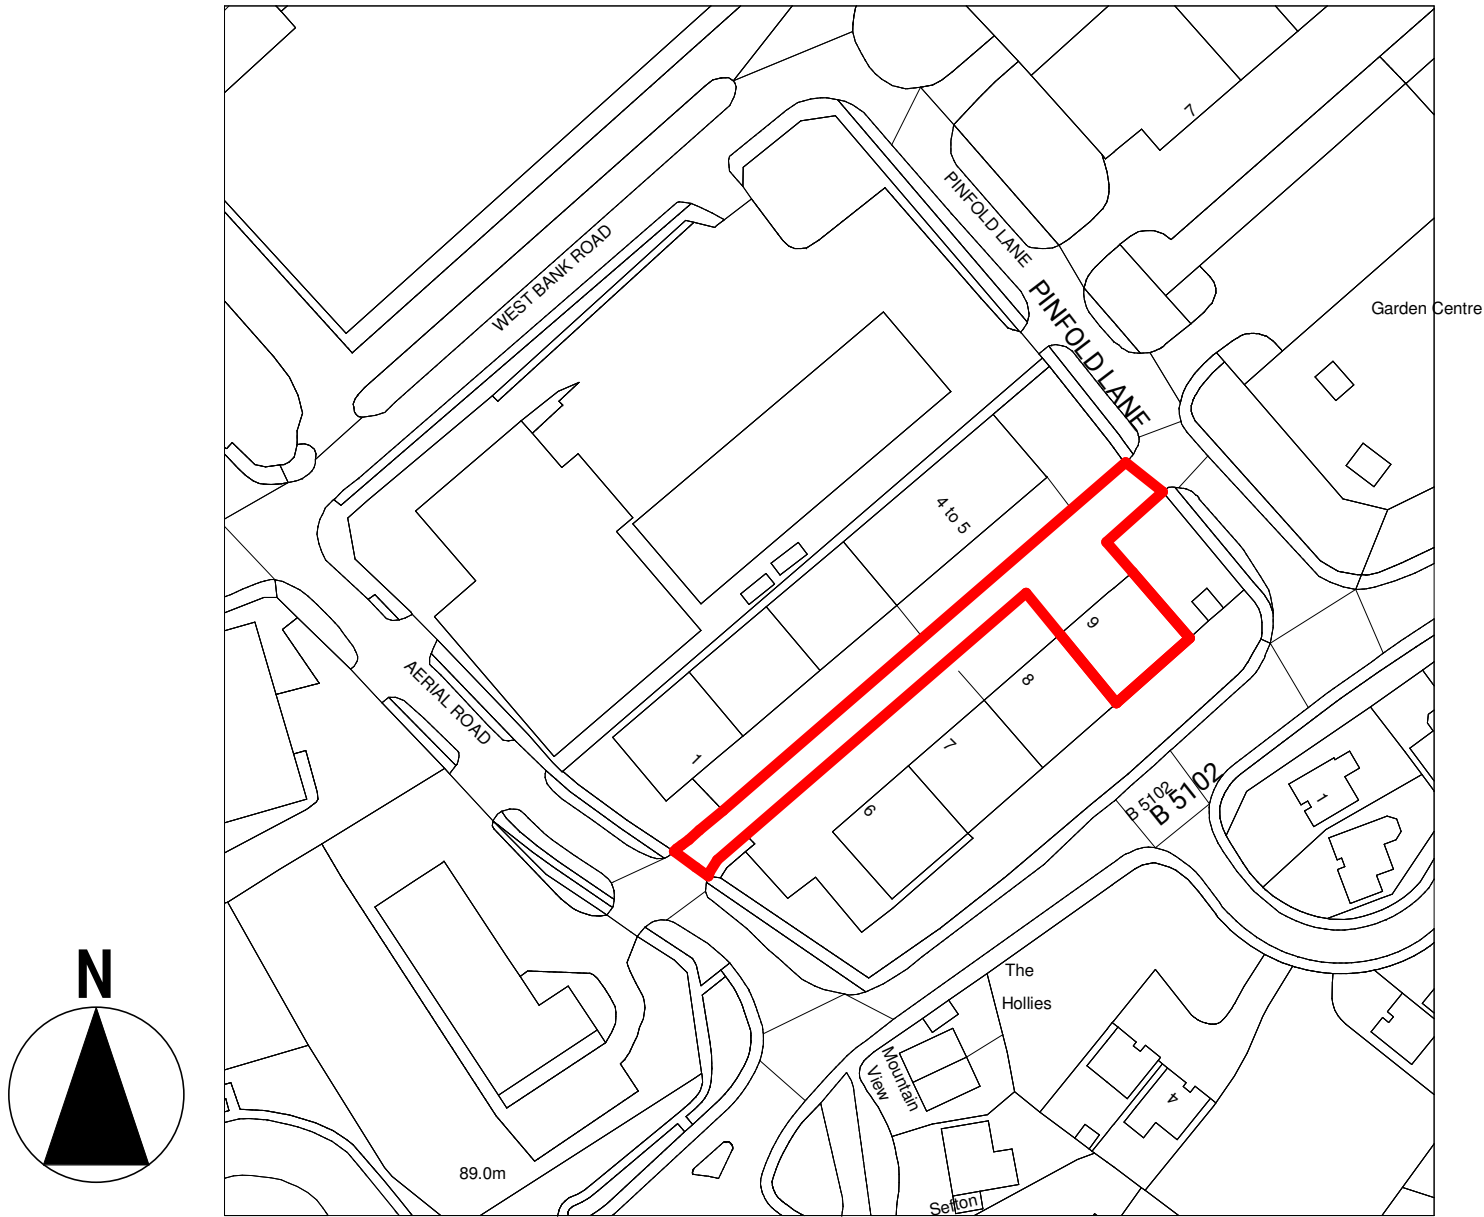

SITE LOCATION PLAN
SCALE 1 : 1250

© CROWN COPYRIGHT AND DATABASE RIGHTS 2022. OS 100047474

SCALE BAR @ 1:1250



REVISIONS DATE INIT

ISSUED FOR PLANNING			
DRAWING PROJECT UNIT 9 LLAY ROAD INDUSTRIAL ESTATE, WREXHAM, LL12 0TU			
DRAWING TITLE PHASE 2 LOCATION PLAN			
CLIENT SCREWFIX DIRECT LIMITED			
DRAWN BY EF	CHECKED BY CG	SCALE 1 : 1250@A3	DATE 26.10.2022
DRAWING NUMBER 6817-SF_LLAY-RIL-00-XX-DR-I0024-LOCATION_PLAN-P3			



Company Registration No. 3678965, VAT Registration No. 723652246. Registered in England & Wales. Copyright of this drawing is reserved by Resolution Interiors. The drawing is issued on the condition that it is not copied, reproduced or disclosed to a third party without consent.
Lifton 2009 Business Park, Yeovil, Somerset, BA22 8QR
Call +44 1935 422700
Fax +44 1935 422704
Email - design@resolutioninteriors.com
Website - www.resolutioninteriors.com