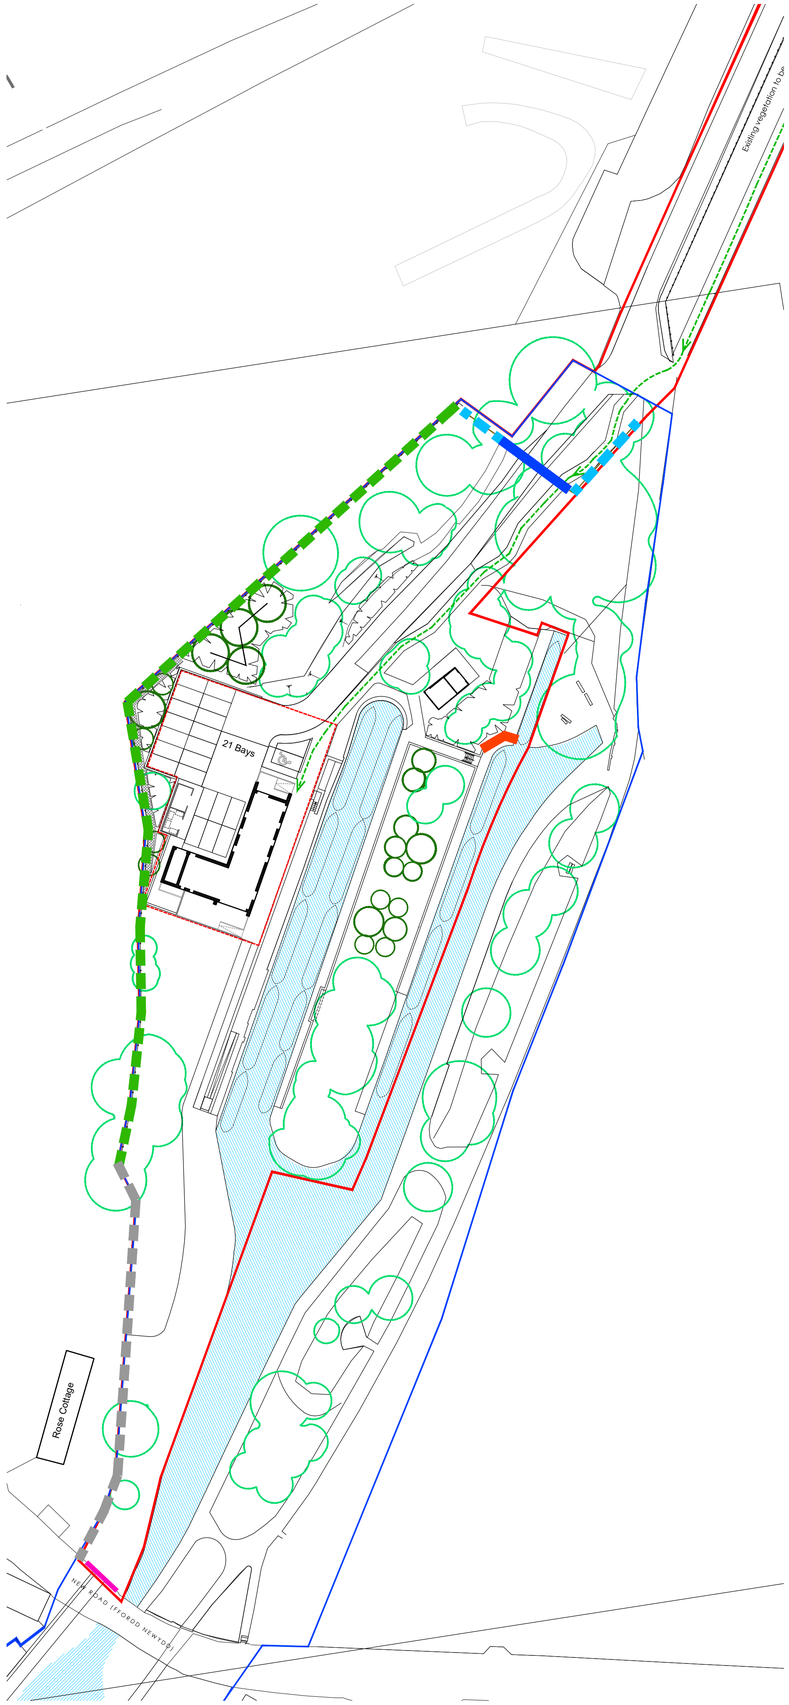

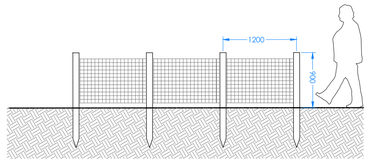

Line Type =

BOUNDARY TYPE 1: TIMBER POST AND WIRE AS EXISTING (ONLY REPAIRED OR REPLACED AS NECESSARY)

Scale 1:50@ A1

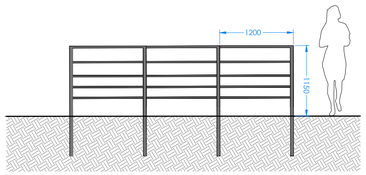

Line Type =

BOUNDARY TYPE 1: 5 BAR ESTATE RAIL, COATED RAL 7016 OR SIMILAR

Scale 1:50@ A1

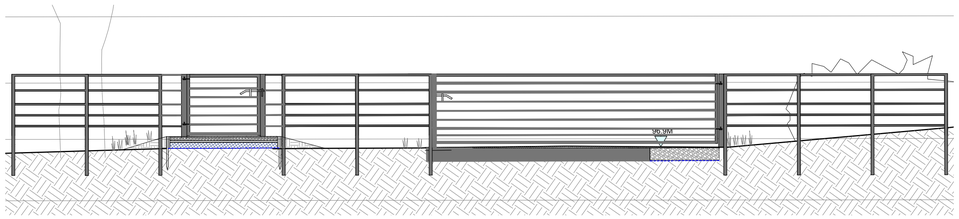

Line Type =

BOUNDARY TYPE 3: 5 BAR ESTATE RAILING WITH MATCHING PEDESTRIAN & VEHICULAR GATES AT ENTRANCE

Scale 1:50@ A1

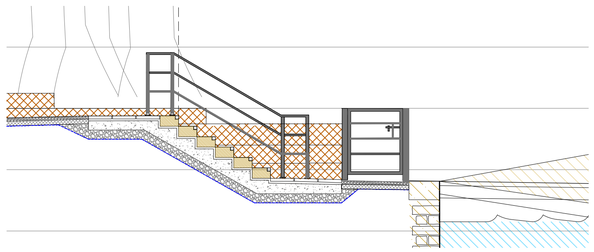

Line Type =

BOUNDARY TYPE 4: TIMBER SLEEPERS & PEDESTRIAN GATE

Scale 1:50@ A1

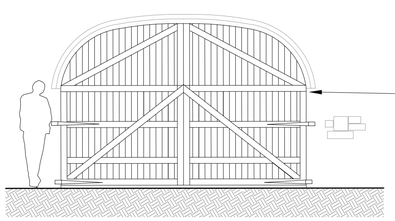

Exacting measurements of existing opening to be taken on site and gate to be crafted by specialist. Canal & River Trust heritage advisor to be consulted on LBC prior to works and to approve fixing methodology of gate to existing fabric

Line Type =

BOUNDARY TYPE 5: TIMBER BRIDGE ARCH GATE (TO MATCH EXISTING GATE ON OPPOSITE SIDE)

Scale 1:50@ A1

Line Type =

EXISTING STONE WALL TO BE RETAINED

Canal & River Trust
Making life better by water

THIS DRAWING AND THE DESIGNS DEPICTED ARE THE COPYRIGHT OF CANAL AND RIVER TRUST AND MAY NOT BE REPRODUCED OR MADE USE OF, EITHER DIRECTLY OR INDIRECTLY WITHOUT EXPRESS WRITTEN CONSENT.

Sheet
GA BOUNDARY TREATMENTS

Project
Trevor,
Hire Boat Base

Origin Date/ Auth RB	Drawing No. 2019 38 147
Scale 1:100 @ A1	Sheet Size A1
Issue V2	Issue Date 09/08/2022