



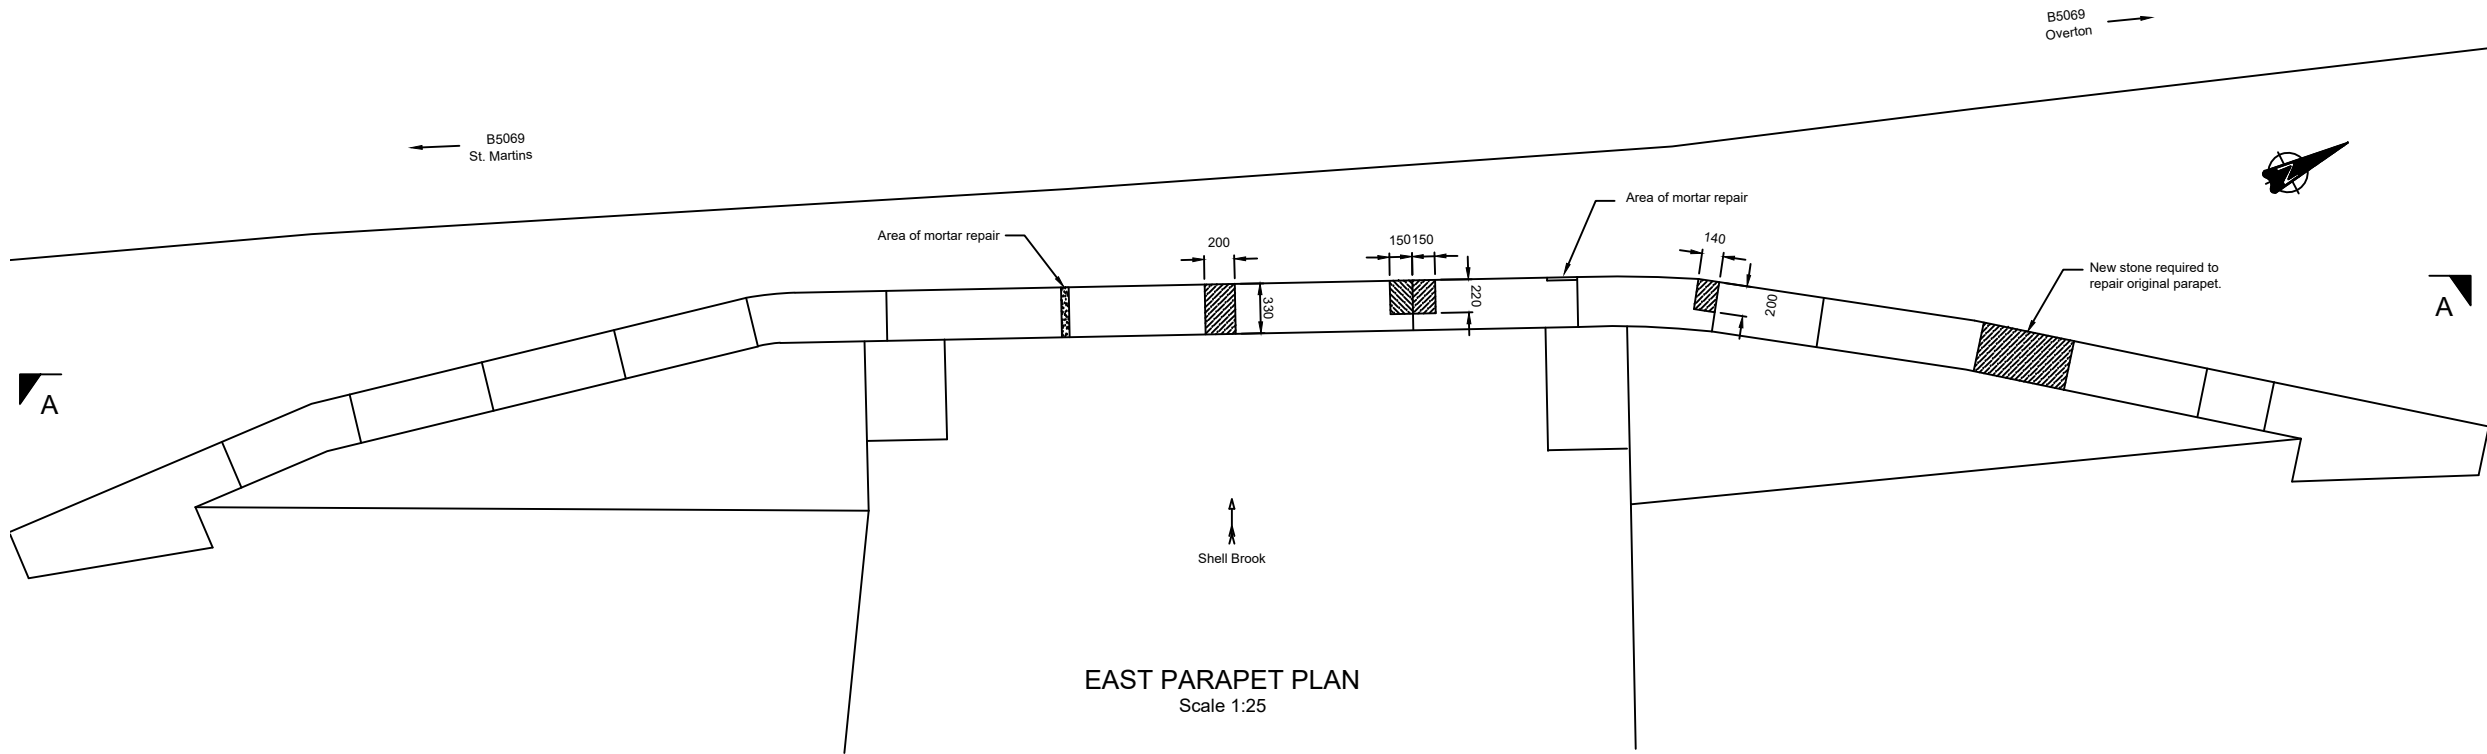

EAST PARAPET PLAN
Scale 1:25

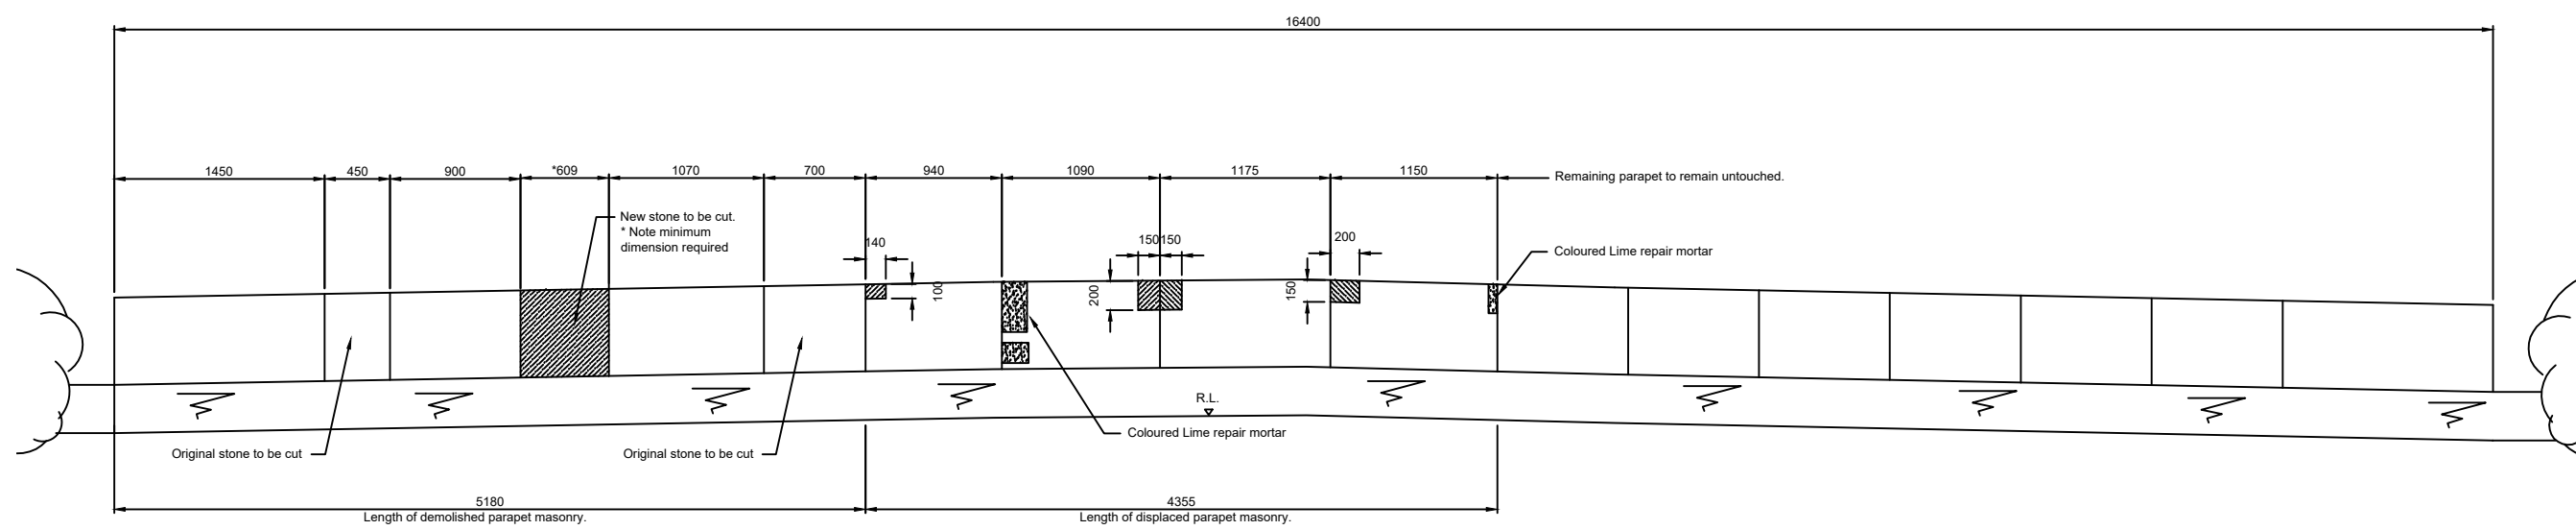

ELEVATION A - A
Scale 1:25

- NOTES:
1. All dimensions are in millimetres unless shown otherwise.
 2. Dimensions are indicative. It is the responsibility of the Contractor to verify on site.
 3. Areas requiring sandstone repair are approximated. It will be the task of the Stone Masonry to calculate the exact extent of stone which requires repair.

DRAWING NUMBER: 22913/D 03 A	 WREXHAM COUNTY BOROUGH COUNCIL CYNGOR BWRDEISTREF SIROL WRECSAM	WREXHAM COUNTY BOROUGH COUNCIL CYNGOR BWRDEISTREF SIROL WRECSAM ABBAY ROAD SOUTH, W.I.E., WREXHAM LL13 9PW. DE FFORDD YR ABATY, Y.Dd.W., WRECSAM LL13 9PW. DARREN WILLIAMS PRIF SWYDDOG AMGYLCHEDD A THECHNEGOL CHIEF OFFICER ENVIRONMENT AND TECHNICAL Tel./Ffôn: (01978) 298989 www.wrexham.gov.uk www.wreksam.gov.uk		JOB NUMBER: CE 22913	SCALES: AS SHOWN	AMENDMENTS:	DATE	SCHEME TITLE: B5069 – BARTONS BRIDGE DRAWING TITLE: REPAIR AREAS DRAWING NUMBER: 22913/D 03 A		
				SECTION: STRUCTURES						
				DRAWN BY: RKD	NATIONAL GRID REF: SJ 3540 4026					
				CHECKED BY:						
				APPROVED BY:						
					SCHEME					