
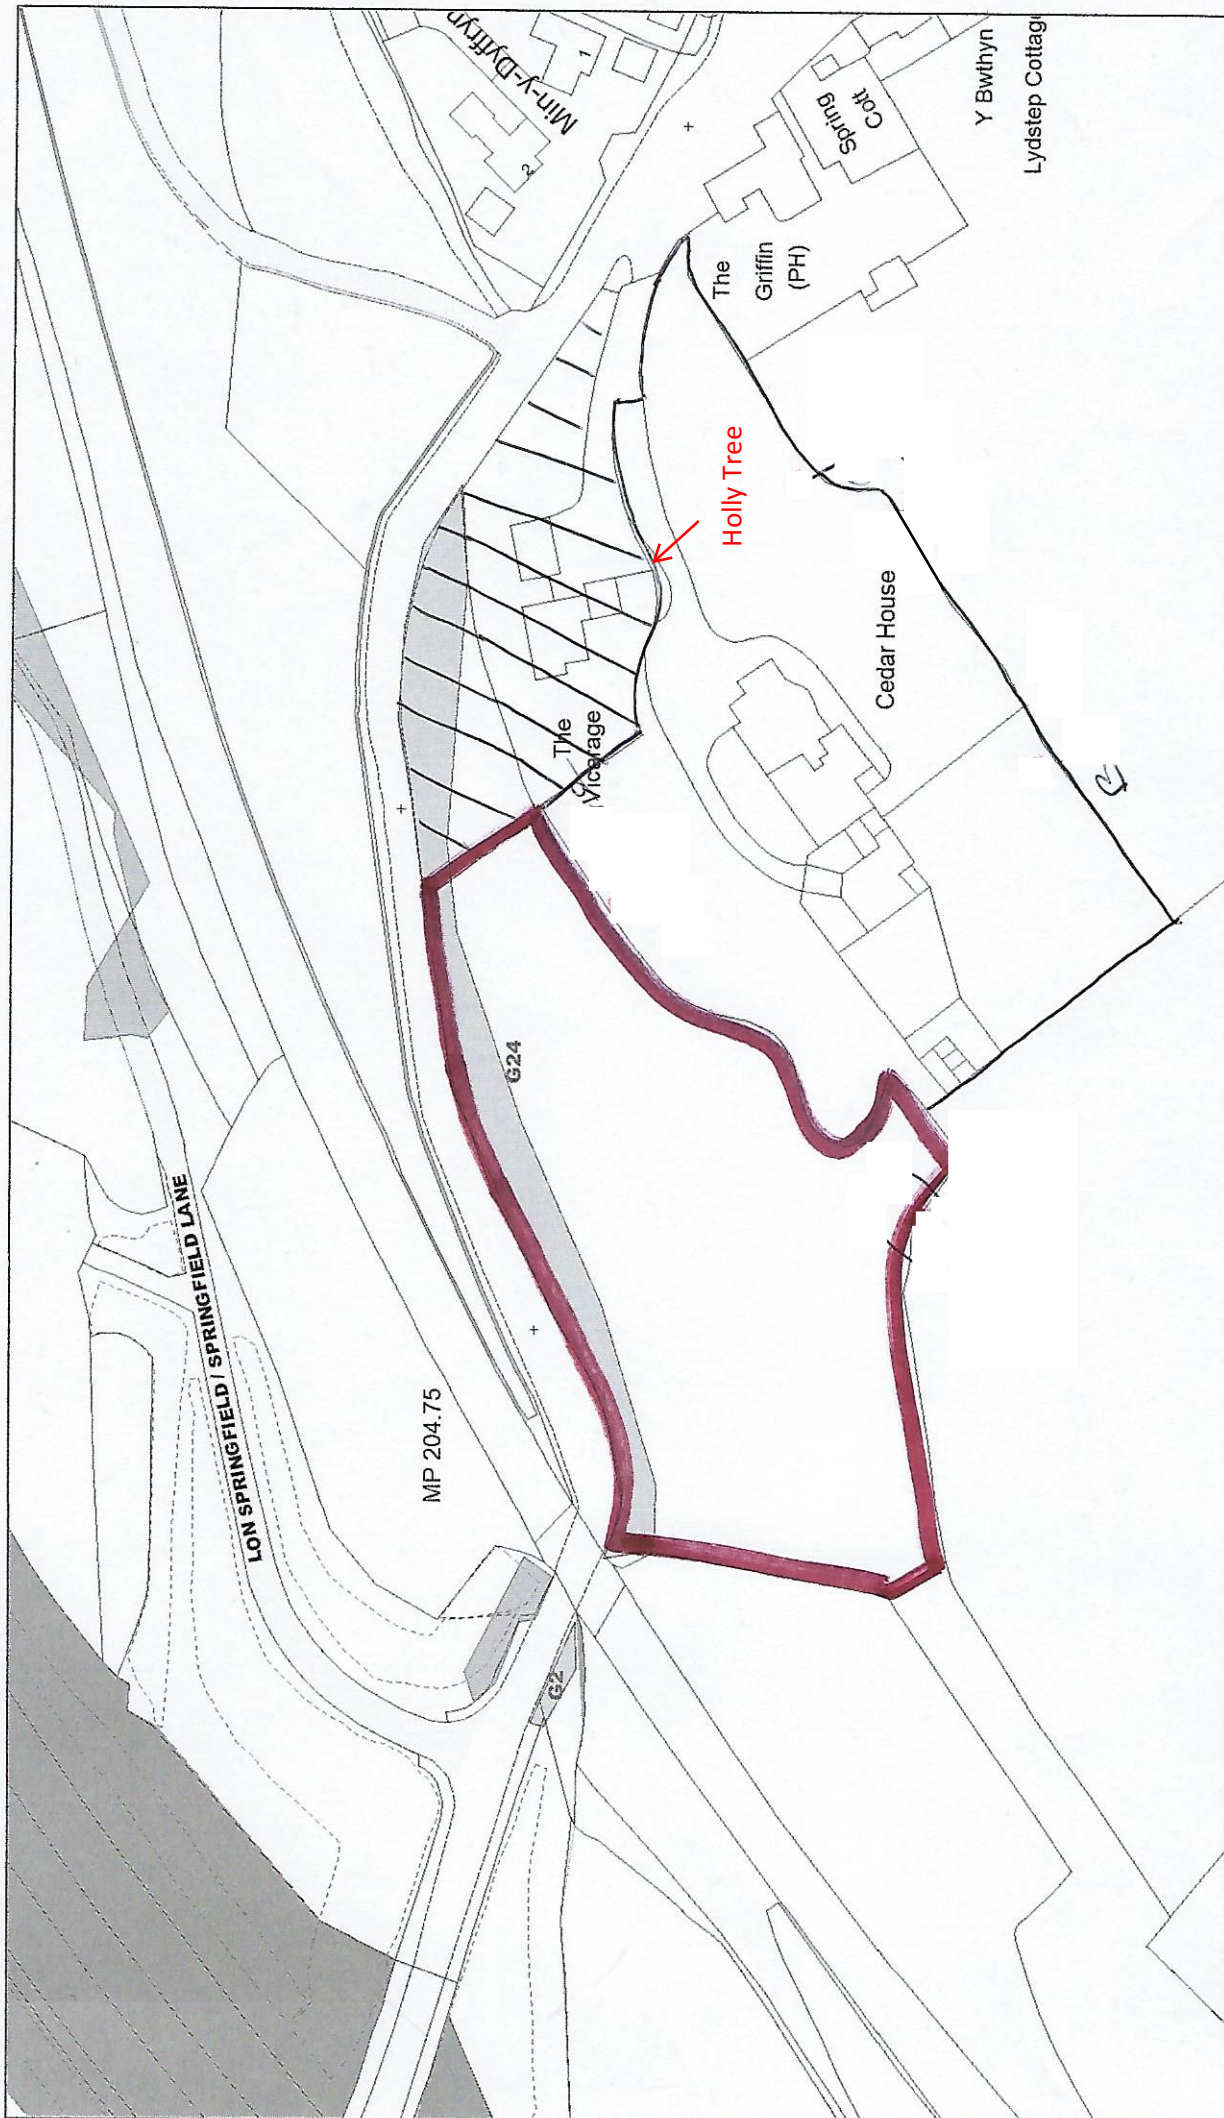


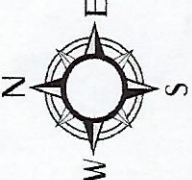

	Gresford Road, Gresford Cedar Hall Tree Plan October 2022 - Canopy Tree Care			
	Scale 1:1250	Date 21/06/2018	Reproduced from Ordnance Survey Mapping with the permission of the Controller of Her Majesty's Stationary Office. Crown copyright. Unauthorised reproduction infringes Crown Copyright and may lead to prosecution or civil proceedings. Wrexham Borough Council Licence No 100023429.	