Construction (Design and Management) Regulations

Design risk assessments are carried out throughout the design stage of this project in accordance with company procedures and manuals. Where reasonably possible all areas of risk applicable to design and end use of the construction have been identified and then eliminated, mitigated or recorded as a residual risk. Note that general risks of which a competent designer or contractor should be aware are not included. This drawing is to be read in conjunction with the Pre-construction Information and all related documents prepared in accordance with the current Construction (Design and Management) Regulations 2015 and all applicable Health and Safety legislation as currently amended.

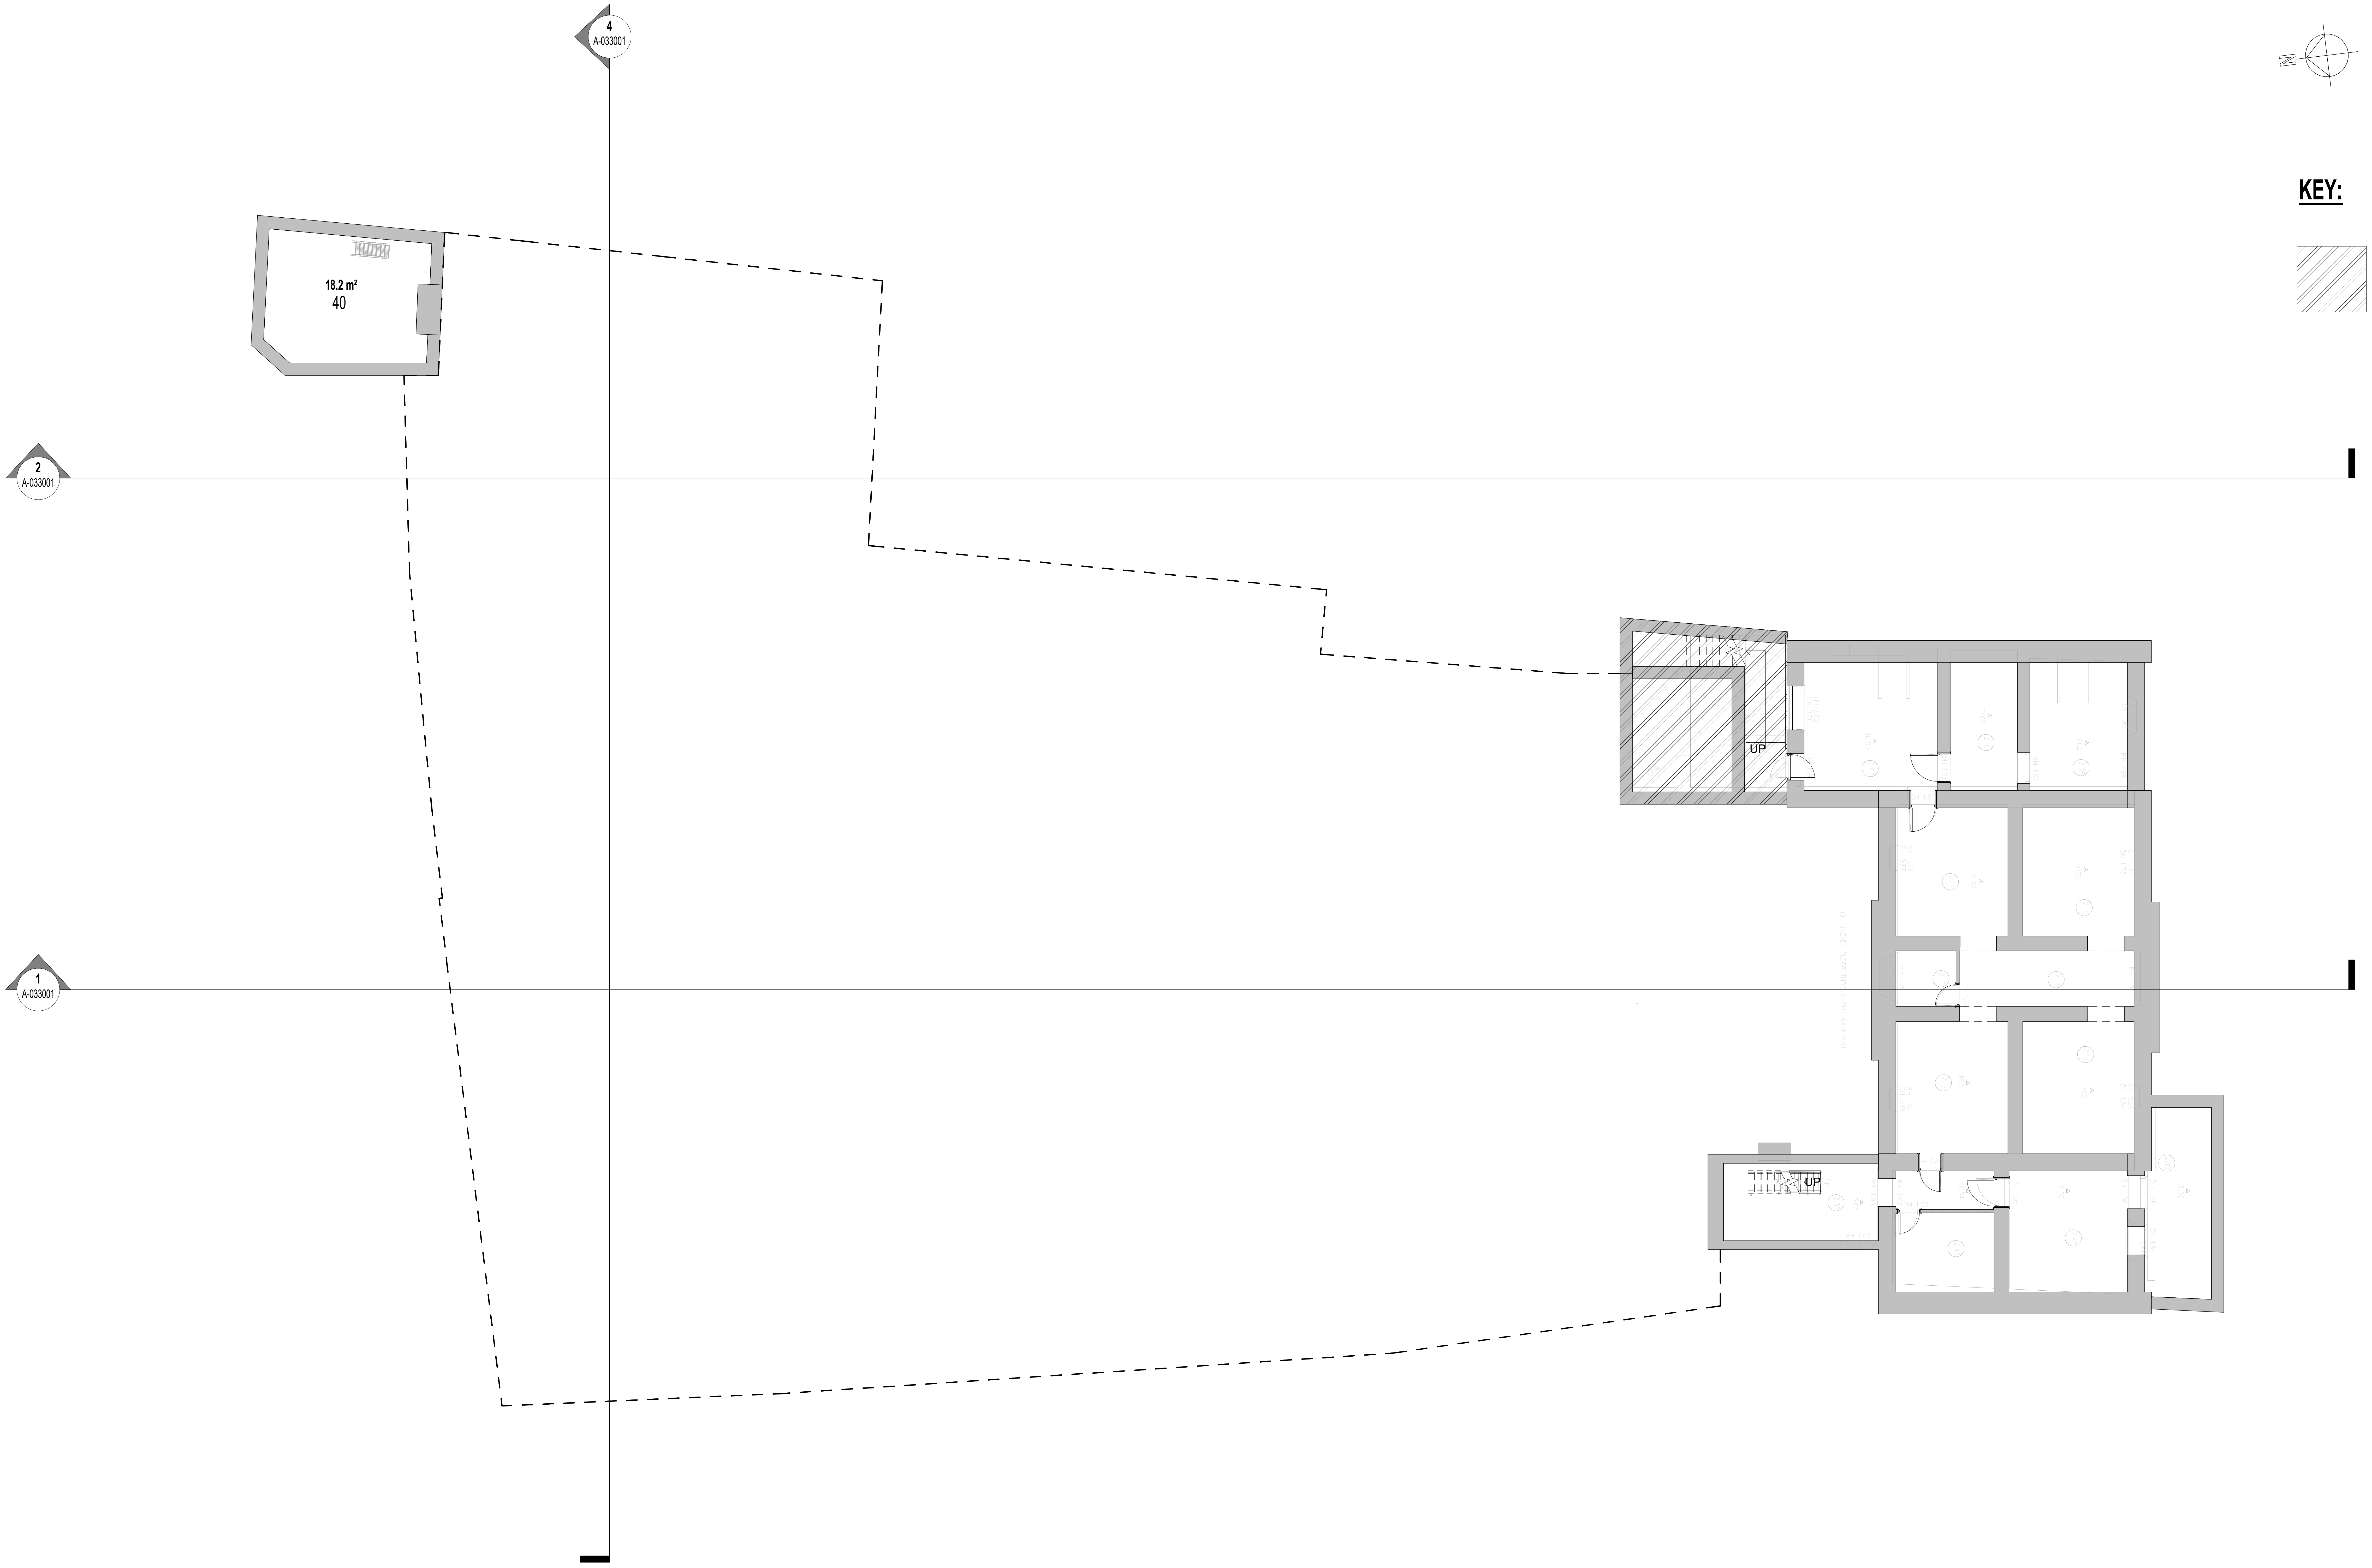

KEY:

▨ • **AREAS REQUIRE ACCURATE SURVEY**

B00 - Existing Basement Floor

1 : 100

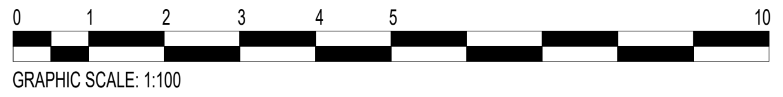

Print Date: 15/12/2021 11:08:53

File Name: C:\Z_WORK\195556_Wrexham Markets\WBM-LAW-X-X-M3-A-000001 - Wrexham Butchers Market STAGE 3_detached.rvt

REV	DESCRIPTION | DRAWN BY | CHECKED BY | APPROVED BY	DATE
P1	Updated Stage 3 Issue | CB | CB | CB	14/12/2021
P0	Initial Stage 3 Issue | CB | CB | CB	25/11/2021

RIBA PLAN OF WORK 2013 WORKSTAGE
Stage 3 - Spatial Coordination

LEVEL OF MODEL DEFINITION (LoD)
LoD 2 - Conceptual Model

PURPOSE OF ISSUE - SUITABLE FOR ...
Information

BS1192 STATUS
Status S2 - Information

lawray architects
penseiri

CARDIFF 029 2052 8140
LONDON 0207 138 3560
WREXHAM 01978 357 887
www.lawray.co.uk

CLIENT
WCBC

PROJECT TITLE
Wrexham Butchers Market

DRAWING TITLE
Existing Basement Plan

PROJECT No
19556

SCALE @ A1
As indicated

DRAWING No
(BS1192:2007 +A2:2016) & BS EN ISO19650

1192: Project - Originator - Volume - Level - Type - Role - Number
19650: Project - Originator - Functional Breakdown - Spatial Breakdown - Form - Discipline - Number

WBM-LAW-X-B01-DR- **A-031004**

REVISION
P1

DO NOT SCALE

Any discrepancy or query concerning this drawing should be referred to the Architect

Copyright © LAWRAY LIMITED

Registered Office: Greenmeadow Springs, 1 Cae Gwyrdd, Tongwynlais, CARDIFF CF15 7AB
Reg. Co. No. 2724178, VAT Reg. No. 134 2146 06