
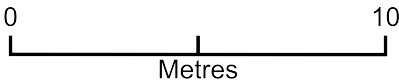


Site Map : Ref PP-11868932

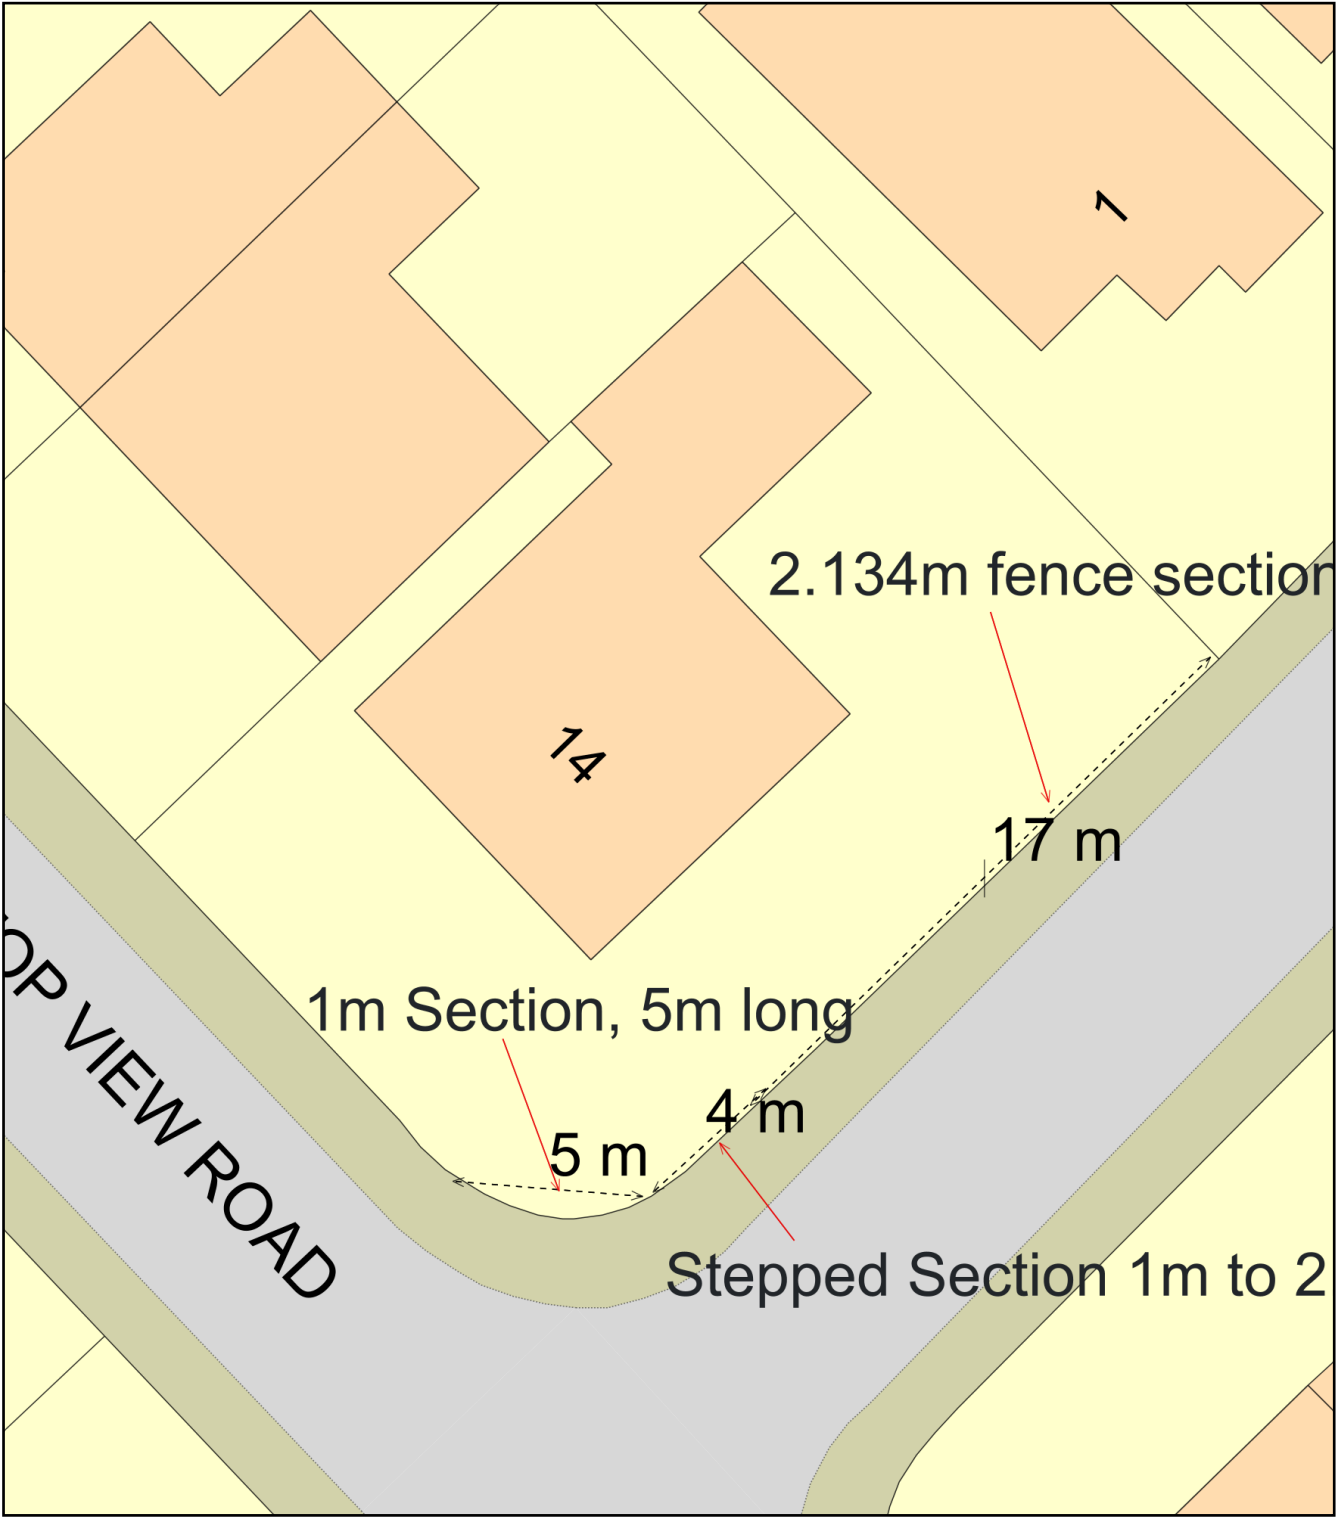

Plan Produced for: Jon Foulkes

Date Produced: 06 Feb 2023

Plan Reference Number: TQRQM23037130506124

Scale: 1:200 @ A4