
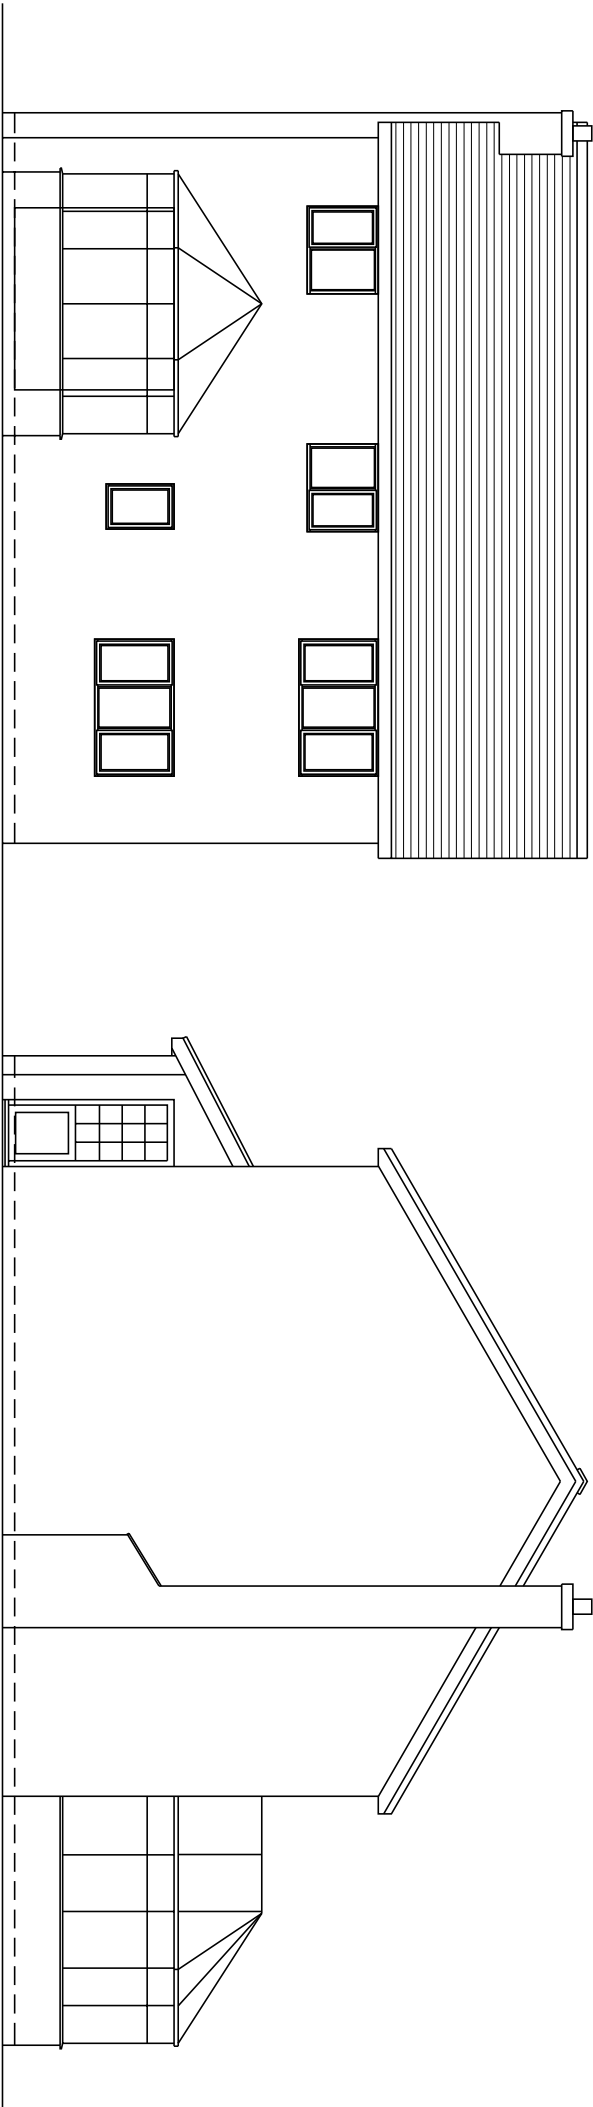


ALL DIMENSIONS AND LEVELS ARE TO BE CHECKED ON SITE BEFORE CONSTRUCTION. ANY DISCREPANCIES TO BE REPORTED TO THE ARCHITECT. THIS DRAWING IS COPYRIGHT.

REV	AMENDMENT	NAME	DATE
-	-	-	-

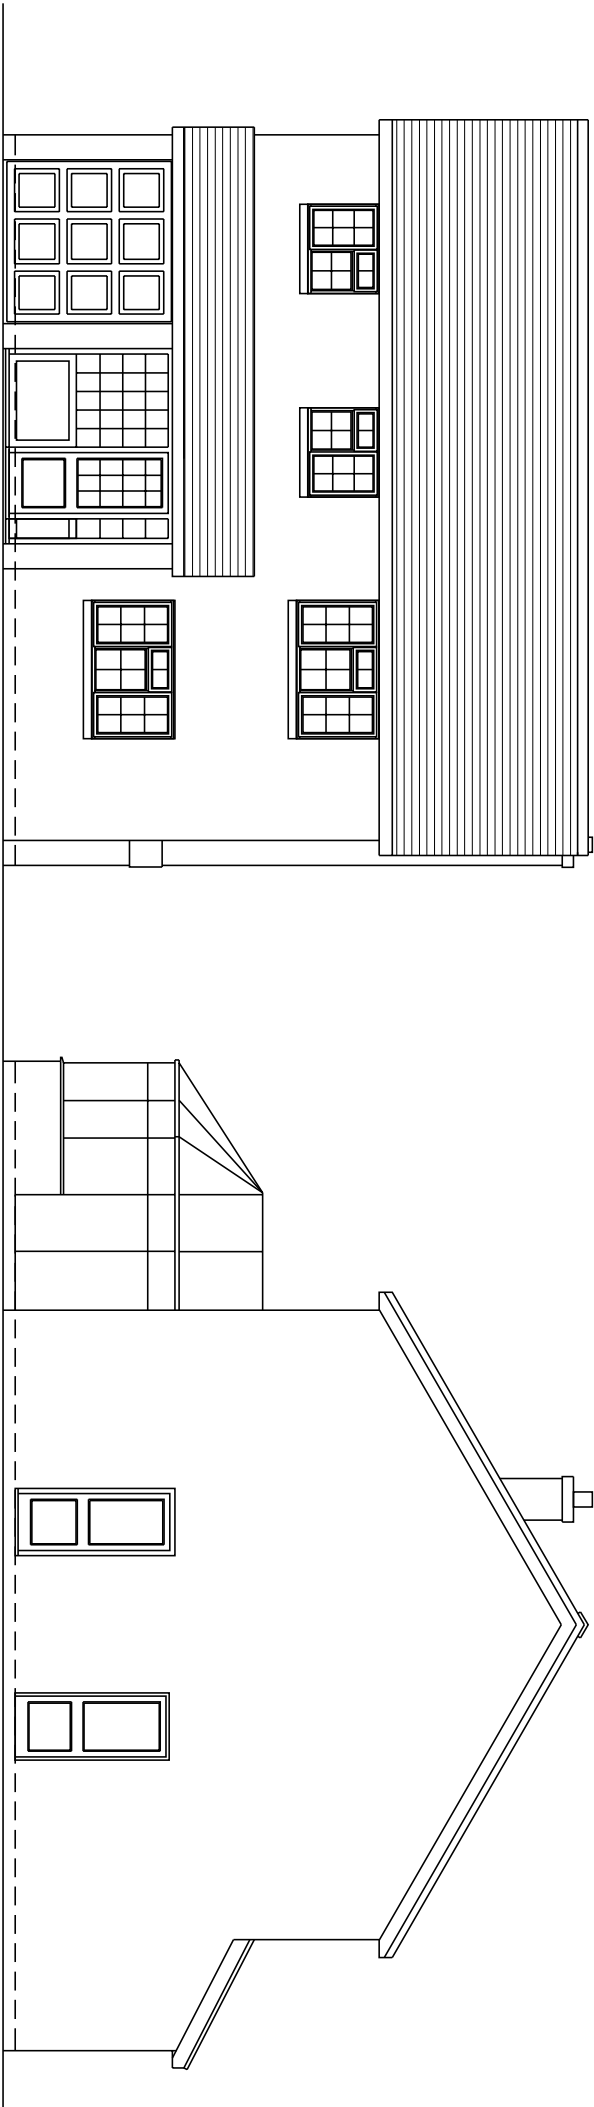

Field House Studios Barrow Lane Tarvin Sands Chester CH3 8JF
t: 01829 741707 e: info@sbsdesign.co.uk www.sbsdesign.co.uk

CLIENT

Mr N Parks

PROJECT

18 Smithfield Drive
Holt

DRAWING

Roof and Rear Extension
Existing Elevations

DRAWN	CJP	CHECKED	NUMBER	REV
DATE	28.7.22	DATE	D174-03	
SCALE 1:100@A3				