
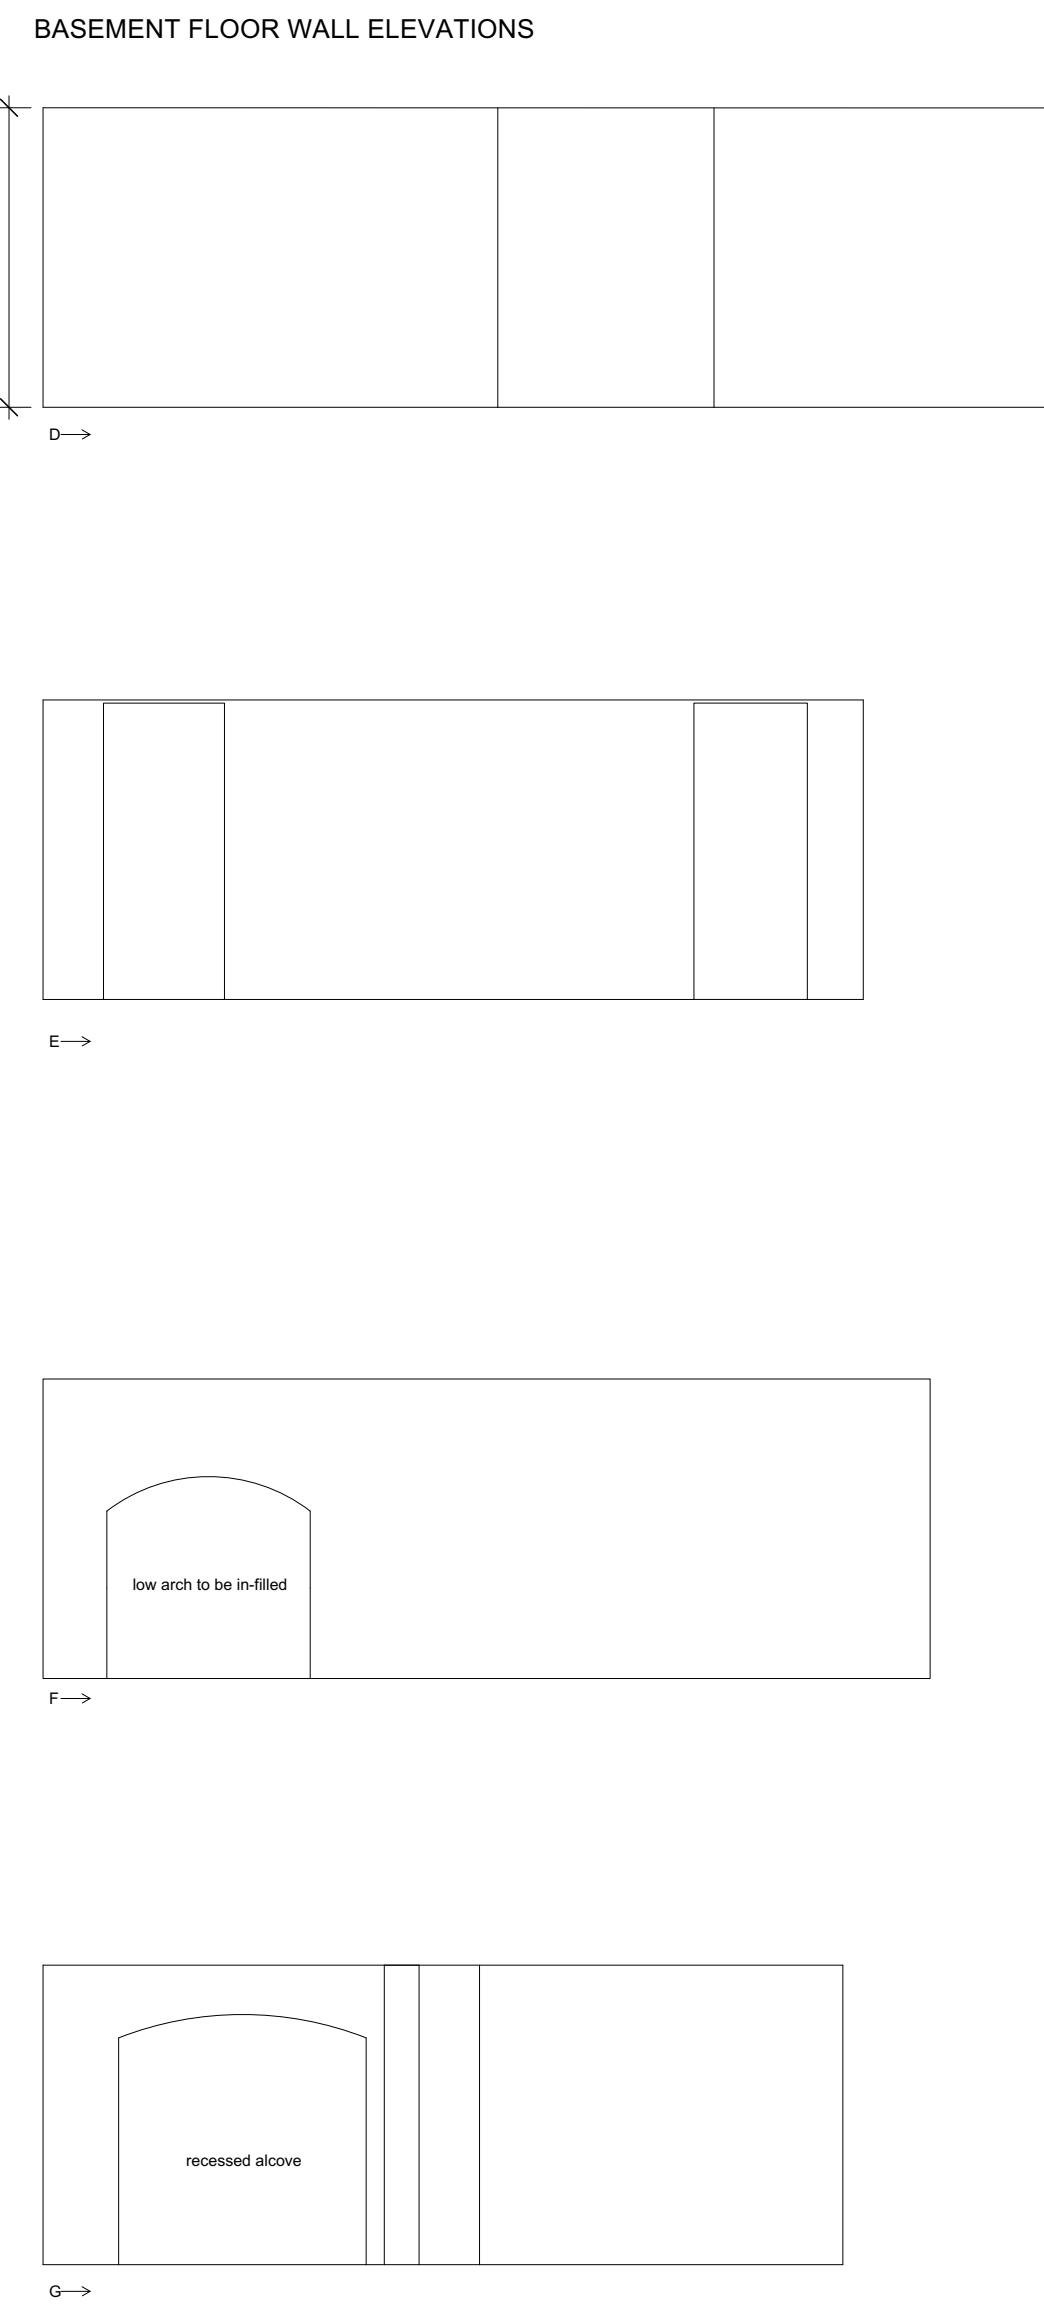
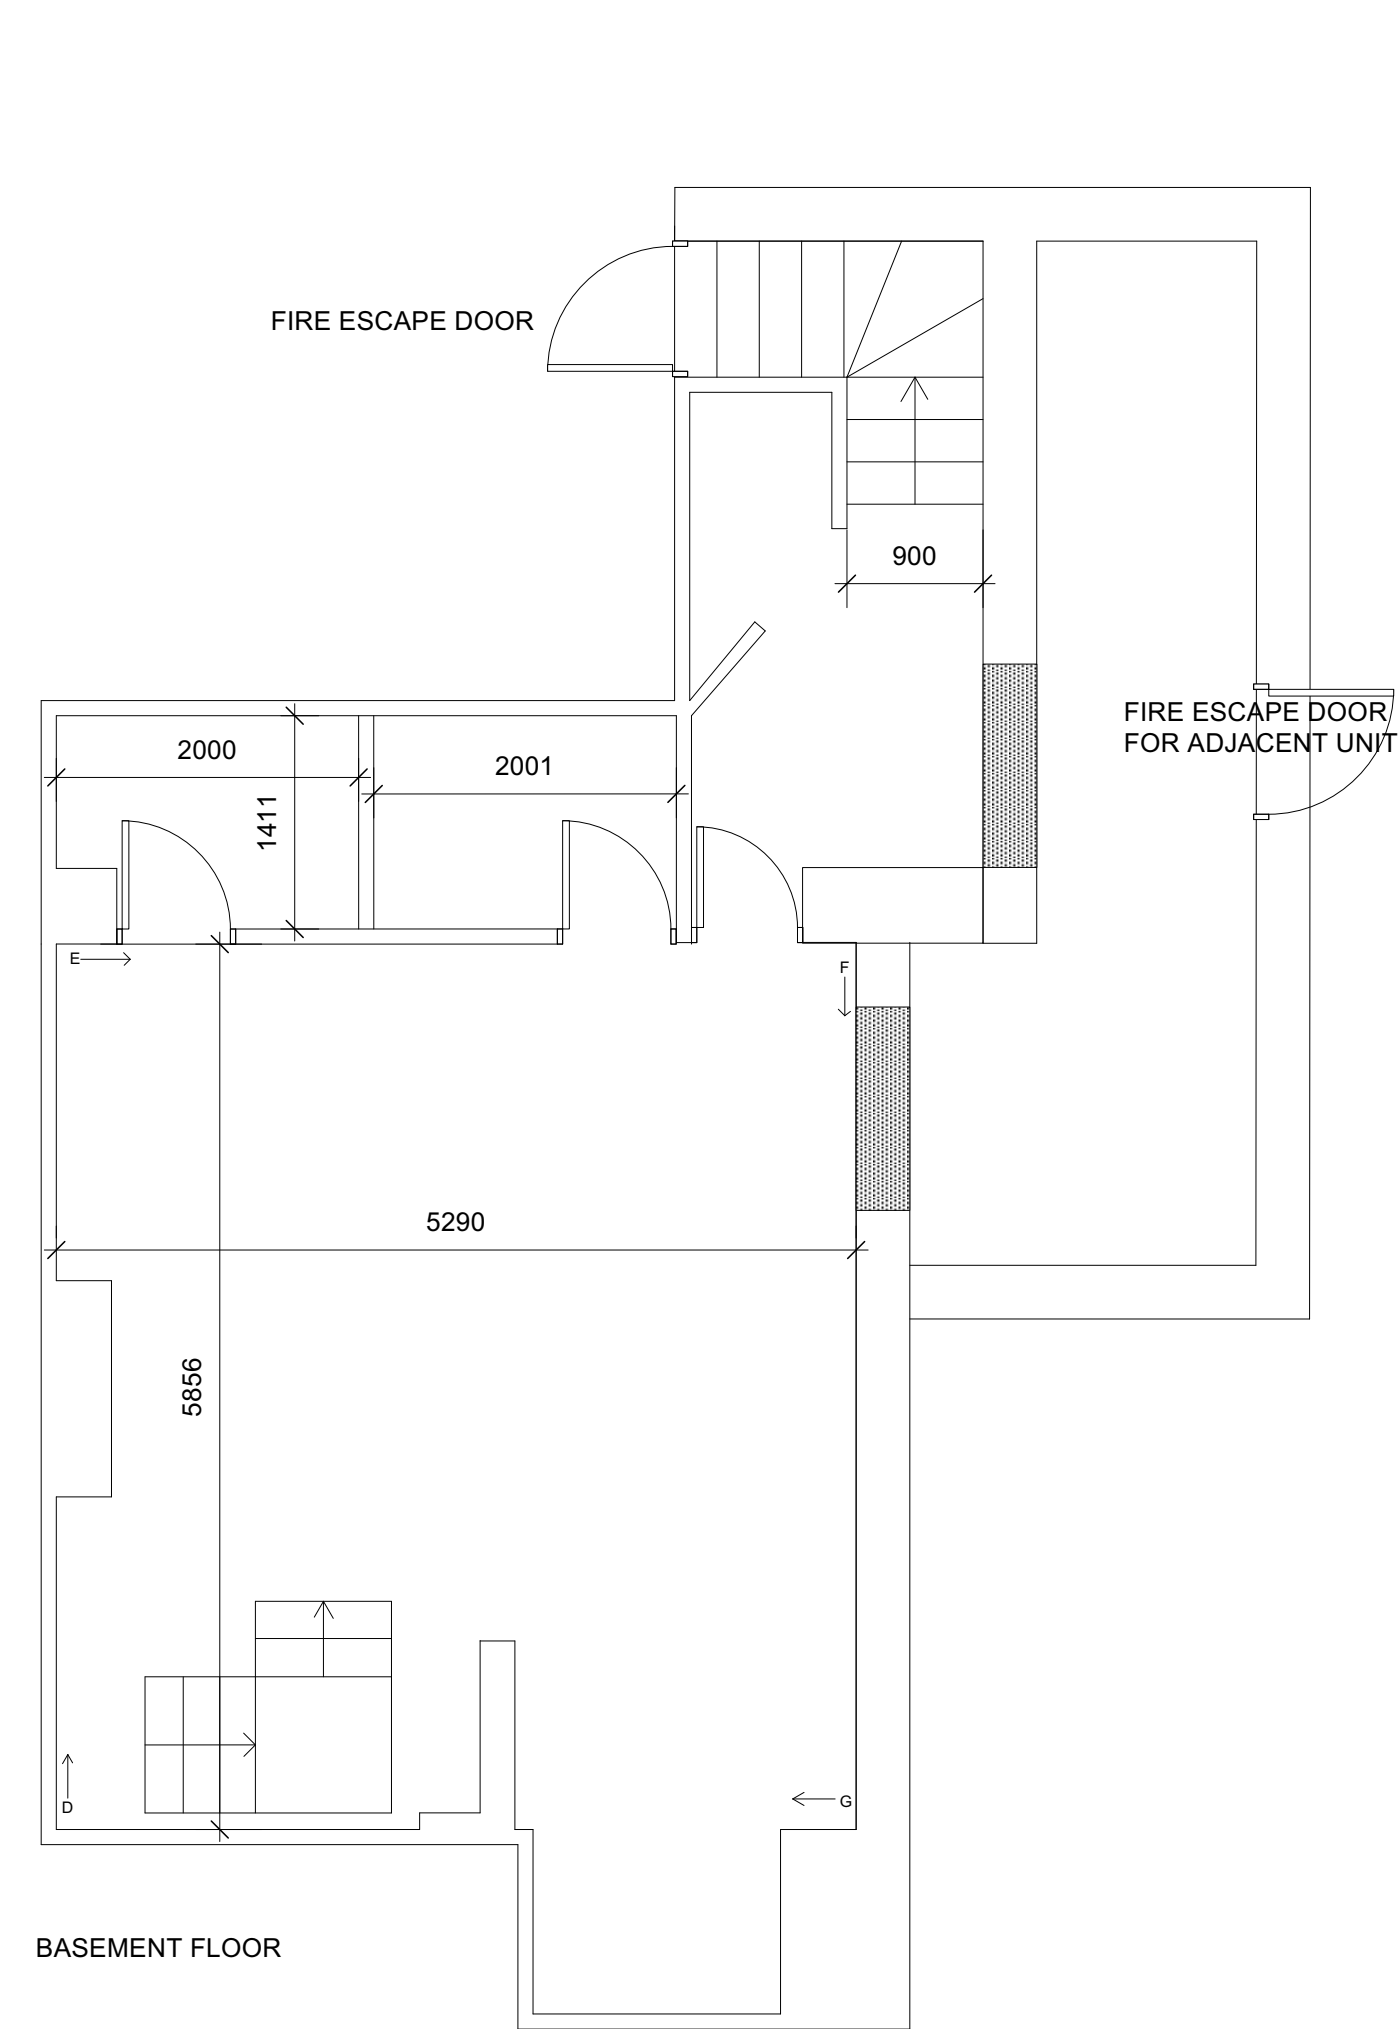


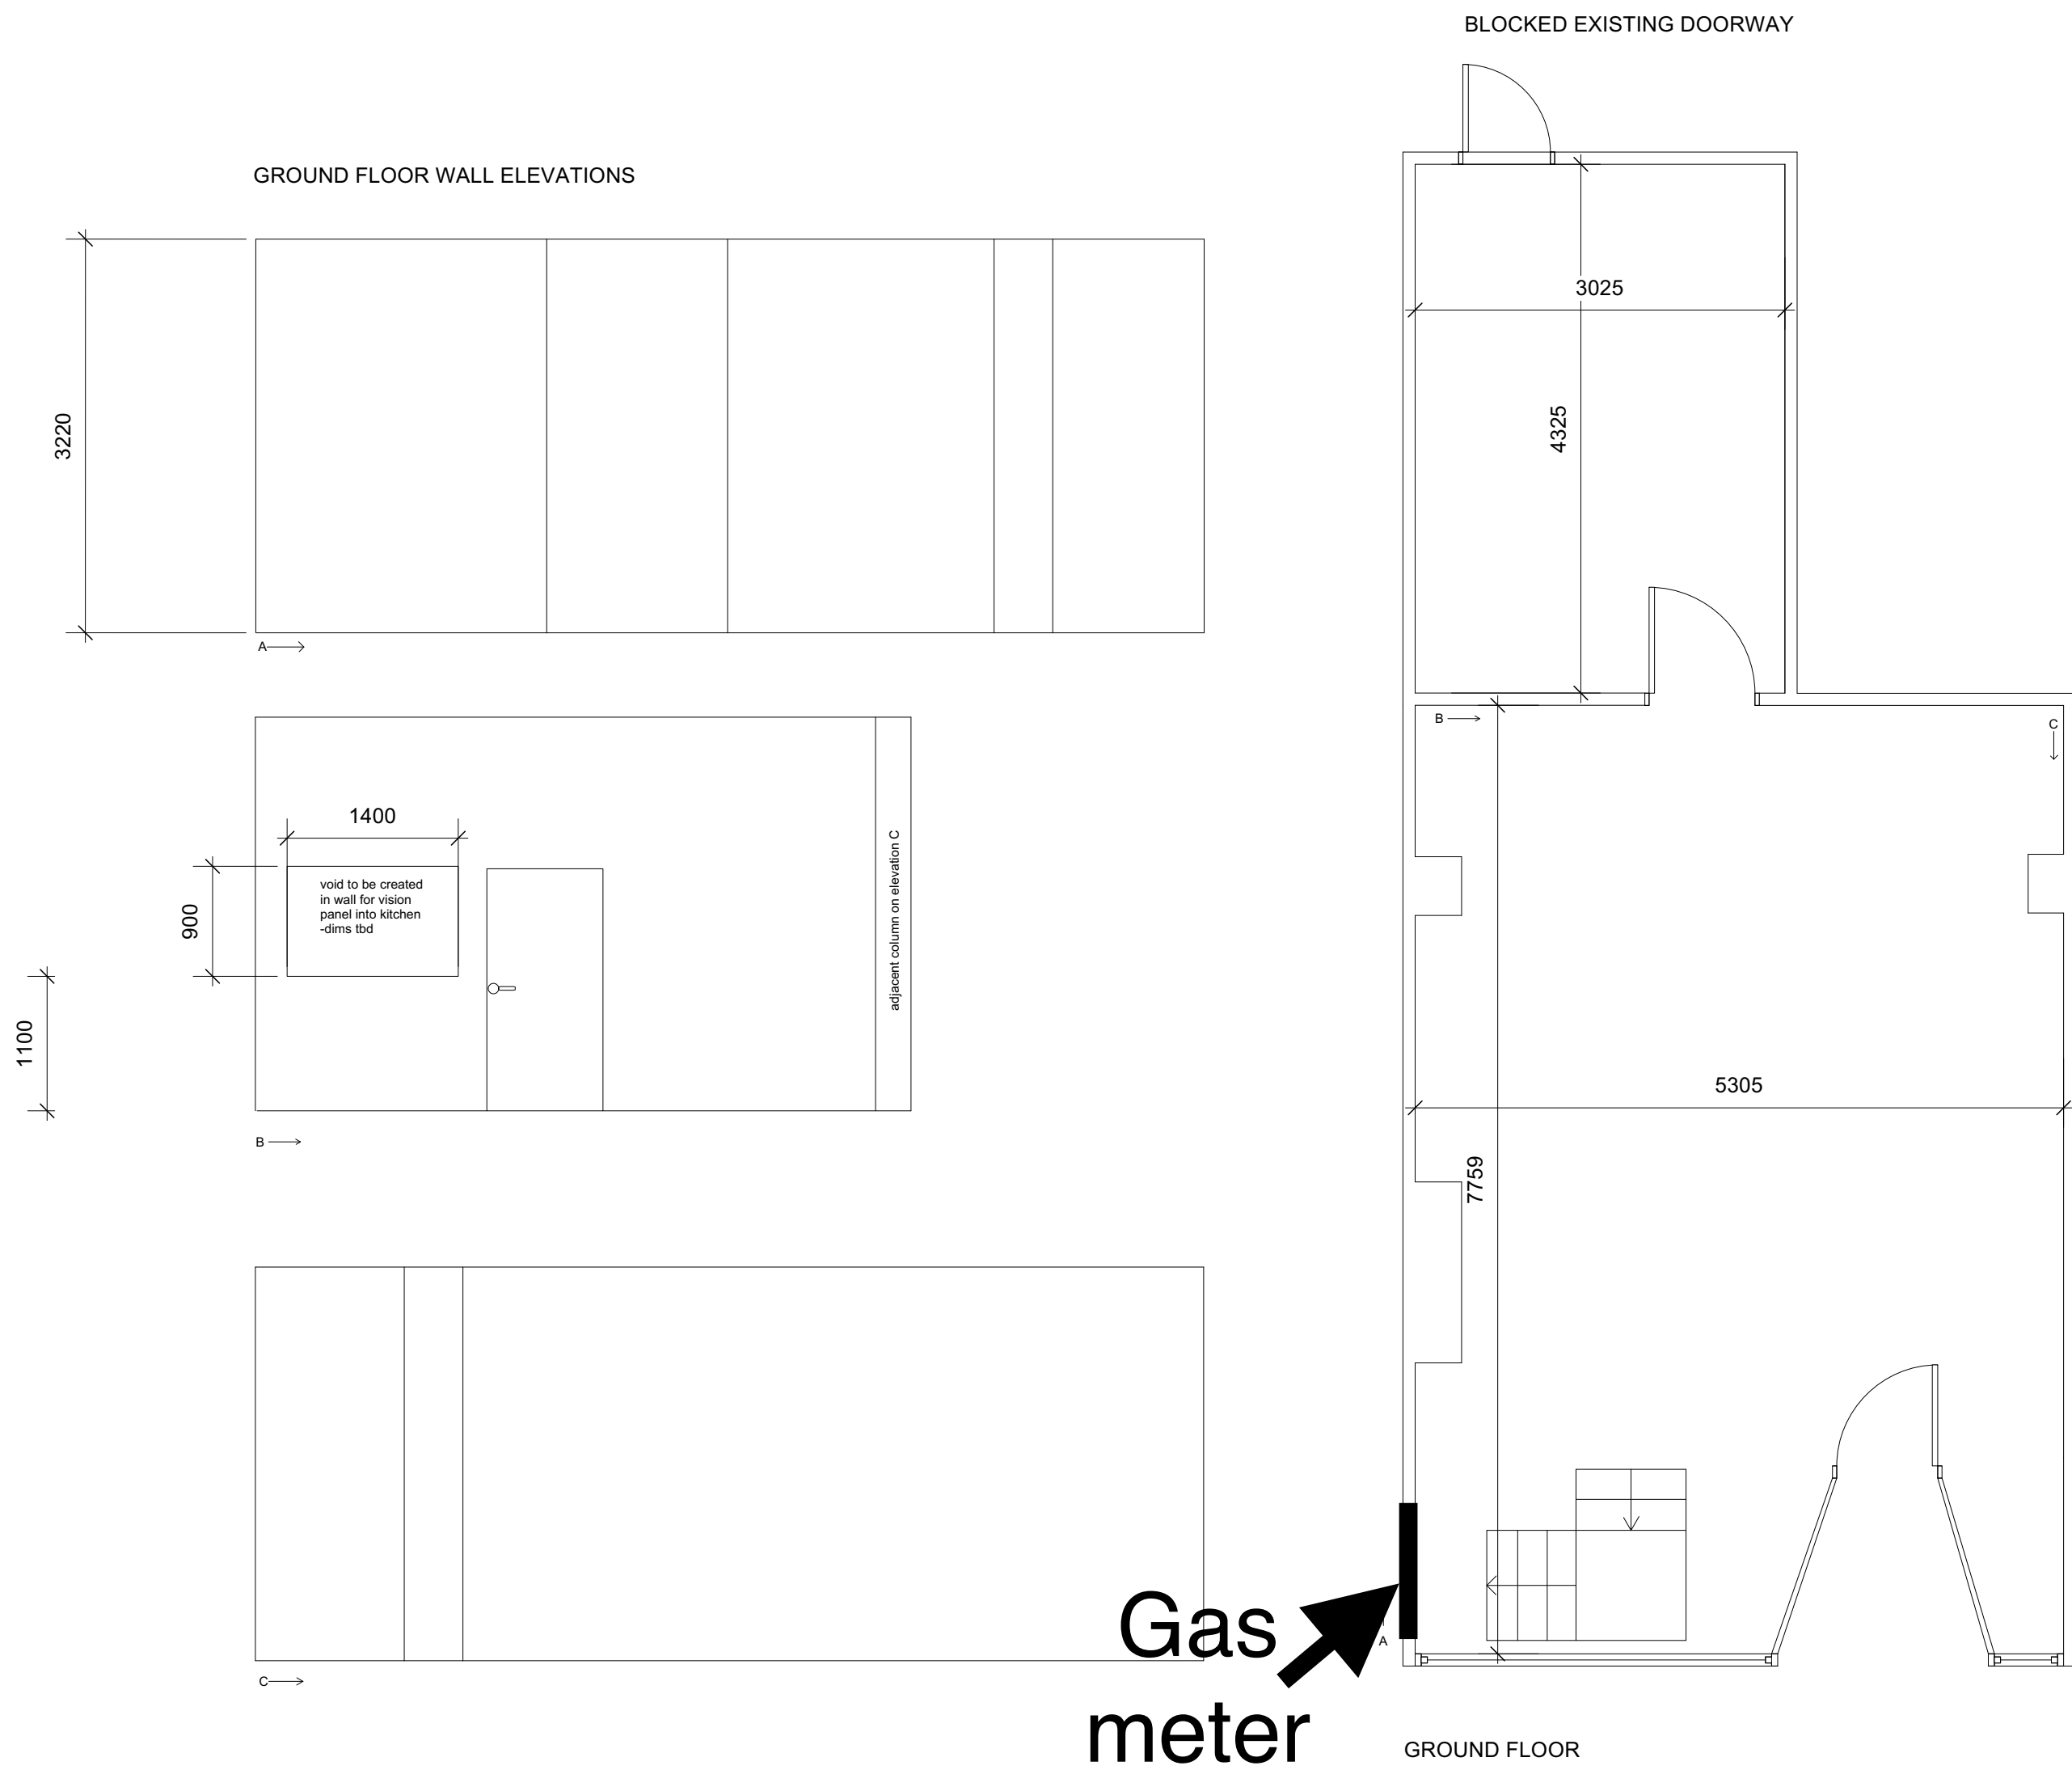

1 Thai Dine, Bridge Street, Wrexham
Scale: 1:50

DESIGNED BY				
DRAWN BY V Smith	TITLE			
CHECKED BY	DIMENSIONED FLOOR & ELEVATIONS			
APPROVED BY				
OTHER APPROVALS	SIZE 1:50 @ ISO A1	DRAWING NUMBER 2	REV	
CAD FILE NAME wrexham thai.vwx	SCALE 1:50	EST. WGT	SHEET Sht-3	OF 3