

Notes:

- Figured dimensions are to be used in all cases.
- Dimensions should not be scaled from drawing unless for plotting application purposes.
- Architectural dimensions should be checked on site before commencement of the works.
- Local Regulatory and planning authorities are provided by Lovelock Mitchell Architects using all reasonable endeavours.
- Lovelock Mitchell Architects cannot be held responsible for work discrepancies in items supplied by others.
- Any discrepancy in dimensions should be clarified with the Architect prior to commencement of the works.
- No deviation from this drawing will be permitted without the prior written consent of the Architect.
- This drawing is to be read in conjunction with all the relevant Mechanical and Electrical drawings.
- This drawing is to be read in conjunction with the relevant Structural Engineers drawings, structural calculations and recommendations.
- This drawing is to be read in conjunction with the relevant Fire Safety Strategy drawings.
- Please note that the date of any specification date is done on all the units own file.
- This drawing is the copyright of Lovelock Mitchell Architects and is to be returned to the ARCHITECT on completion of the project. The drawing should not be reproduced without the written permission of Lovelock Mitchell Architects.

Revision Notes:

Rev.	Date	Revised Description	Drawn	Checked
C1	20-03-14	First issue of drawing	PAF	NA

126400

M1ExistingBuildingUpperFEL

125850

.01ExistingBuildingFFL

2 PlantDeck_GA_Elevation_Proposed_03

Scale: 1 : 100

126400

M1ExistingBuildingUpperFEL

125850

.01ExistingBuildingFFL

3 PlantDeck_GA_Elevation_Proposed_04

Scale: 1 : 100

Legend | Elevations Material Key | Proposed

 **Element** | Wall
Product | Existing Facing Brick
Finish | Red | Stretcher Bond

 **Element** | Wall
Product | Existing Facing Brick
Finish | Black | Stretcher Bond

 **Element** | Wall
Product | Existing Feature Brick
Finish | Red | Stretcher Bond

 **Element** | Wall
Product | Existing Facing Brick
Finish | Red | Soldier

 **Element** | Lintols and Cills
Product | Stone
Finish | Painted Black

 **Element** | Roof
Product | Existing Slate Roof
Finish | Grey

 **Element** | Wall
Product | Cement Fibre Board Cladding Type 1
Finish | Mid-Grey

 **Element** | Wall
Product | Cement Fibre Board Cladding Type 1
Finish | Dark-Grey

 **Element** | Wall
Product | Facing Brickwork
Finish | Black/Grey | Stretcher Bond | Mid-Grey Mortar

 **Element** | Wall
Product | Colour-through Render
Finish | Light Blue



 **Element** | Louvre
Product | Louvred Panel
Finish | RAL 7037 | Dusty Grey

 **Element** | Signage
Product | Aluminium Signage
Finish | Stainless | Brushed

 **Element** | Flashing and Coping
Product | Aluminium Flashing
Finish | RAL 7037 | Dusty Grey

 **Element** | Roof Finish
Product | Single Ply Membrane
Finish | Dark Grey

 **Element** | Curtain Wall | Door | Window
Product | Aluminium Frame Curtain Wall
Finish | RAL 7037 | Dusty Grey

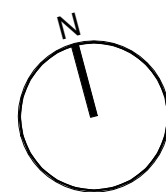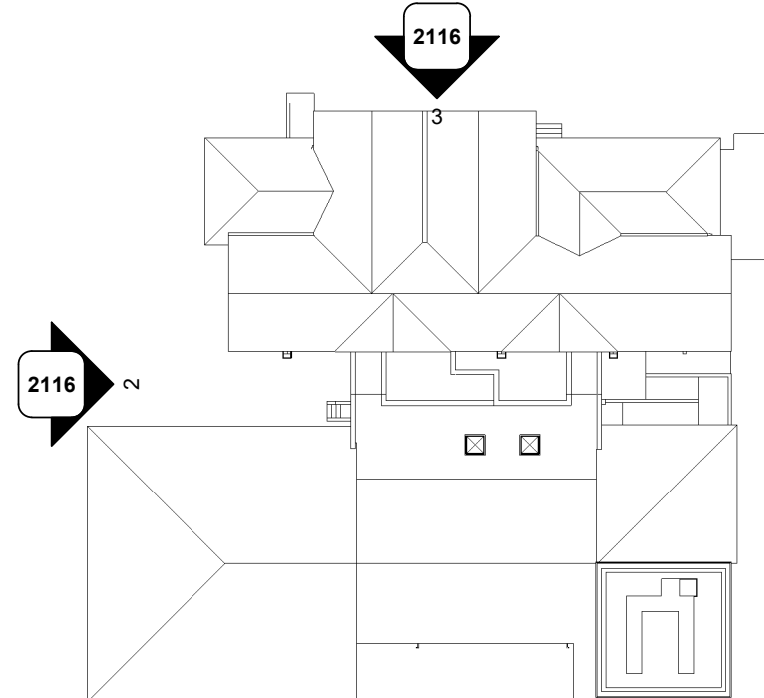

HAF-LMA-03-ZZ-DR-

A-2116

[Refurbishment]

PlantDeck_GA_Elevations_
Proposed_02

Ysgol Yr Hafod

Johnstown, Ruabon Road

Revision: C1

Status: A3 | Planning

Project Number: 0978

Drawn By: PAF

Authorised By: PAF

Date: 03/14/23

3 Stanley Street Chester CH1 2LS
01244 404321
www.lovelockmitchell.com