


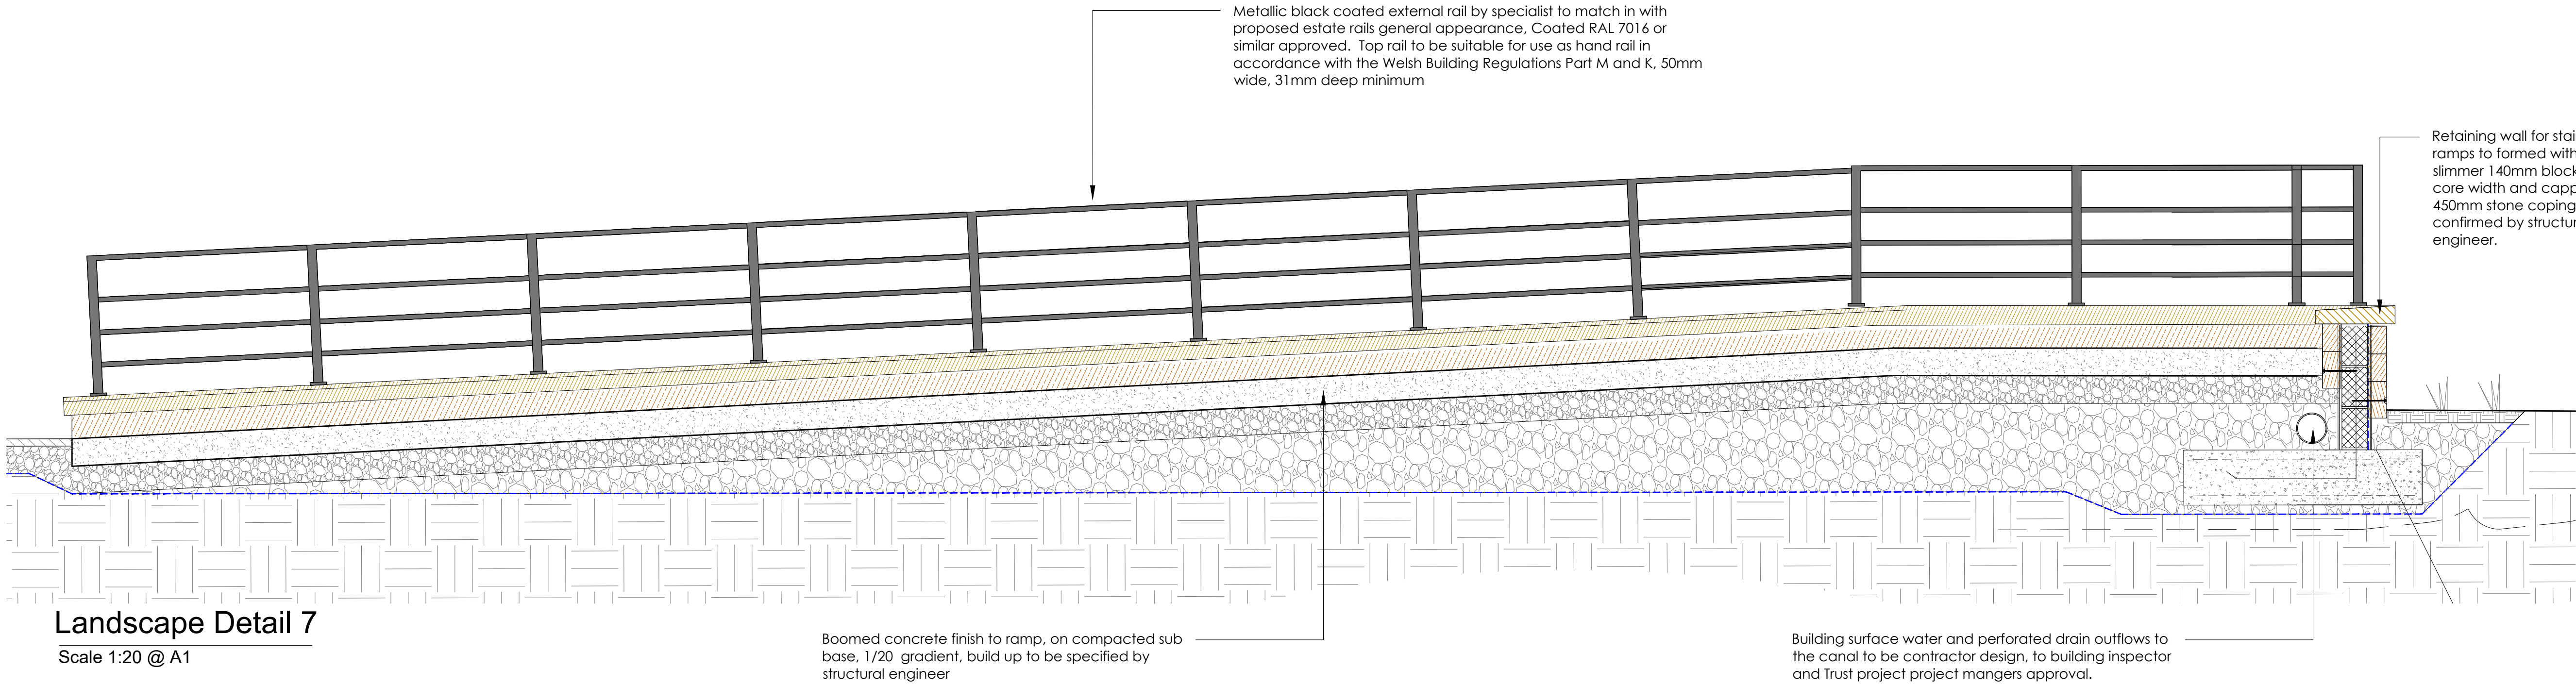

Landscape Detail 7

Scale 1:20 @ A1


NOTES

1. Structural calculation and specifications for details are to be as specified by structural engineer or as approved by the Building Inspector. Refer to drawing 314 for the council requirements of sub base depths estimations, in situ CBR testing should be undertaken to confirm requirements if in doubt.
2. Measurements to be checked and confirmed on site, discrepancies to be reported to the principle contractor, structural engineer, project manger or architect where appropriate.
4. For existing ground conditions, please refer to the ground investigations report prepared by Arcadis 10050394-ARC-XXX-RP-ZZ-0001-010, available upon request from the project manager. Construction workers must be given information as set out within Arcadis report and appropriate PPE and safe systems of work to be developed during construction to ensure their protection
5. The details on this drawing have been prepared on the assumption that a Competent Contractor will be carrying out the works. If the Contractor(s) considers that there is insufficient Health and Safety information on this drawing, this should immediately be brought to the attention of the project manager and principle designer.

Landscape Detail 8

Scale 1:20 @ A1

 Canal & River Trust Making life better by water	
THIS DRAWING AND THE DESIGNS DEPICTED ARE THE COPYRIGHT OF CANAL AND RIVER TRUST AND MAY NOT BE REPRODUCED OR MADE USE OF, EITHER DIRECTLY OR INDIRECTLY WITHOUT EXPRESS WRITTEN CONSENT.	
Sheet GA LANDSCAPE DETAILS SHEET 2	
Project Trevor, Hire Boat Base	
Origin Date/ Auth RB	Drawing No. 2019 38 141
Scale 1:20 @ A1	Sheet Size A1
Issue V12	Issue Date 08/08/2022

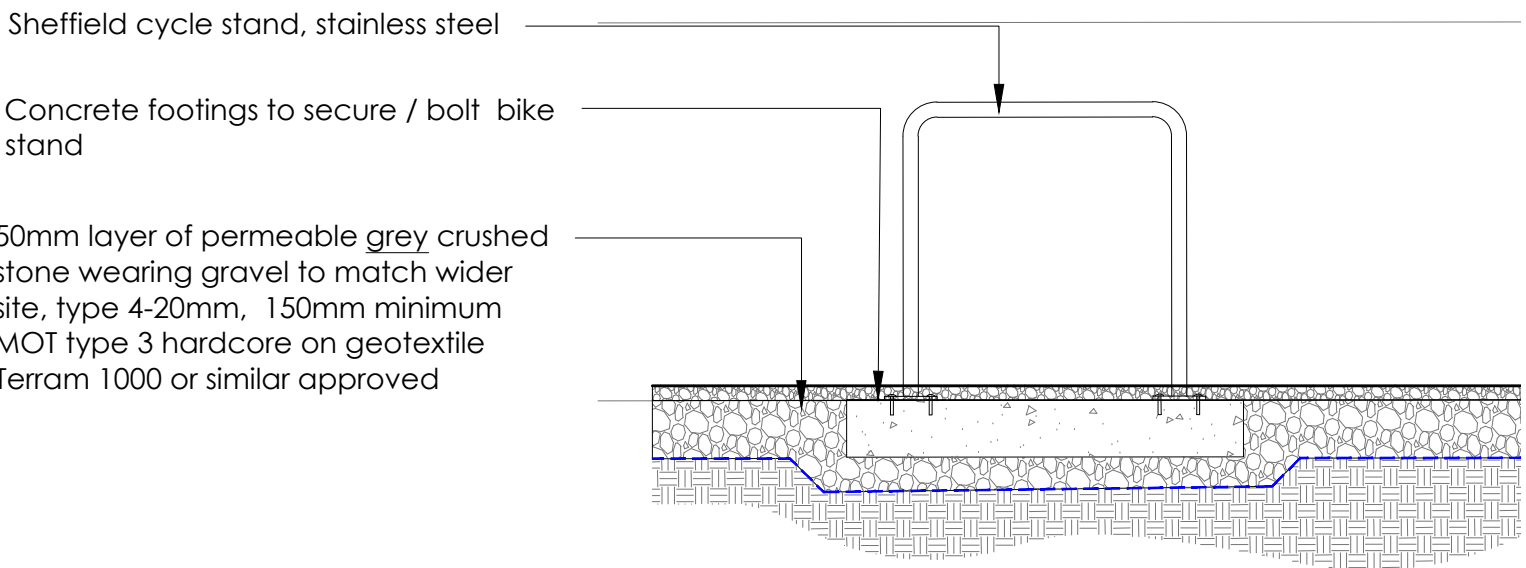

Landscape Detail 9 (Cycle stand)

Scale 1:20 @ A1

0m 0.1m 0.3m 0.5m 0.75m 1m

Scale Bar 1/20@ A1