

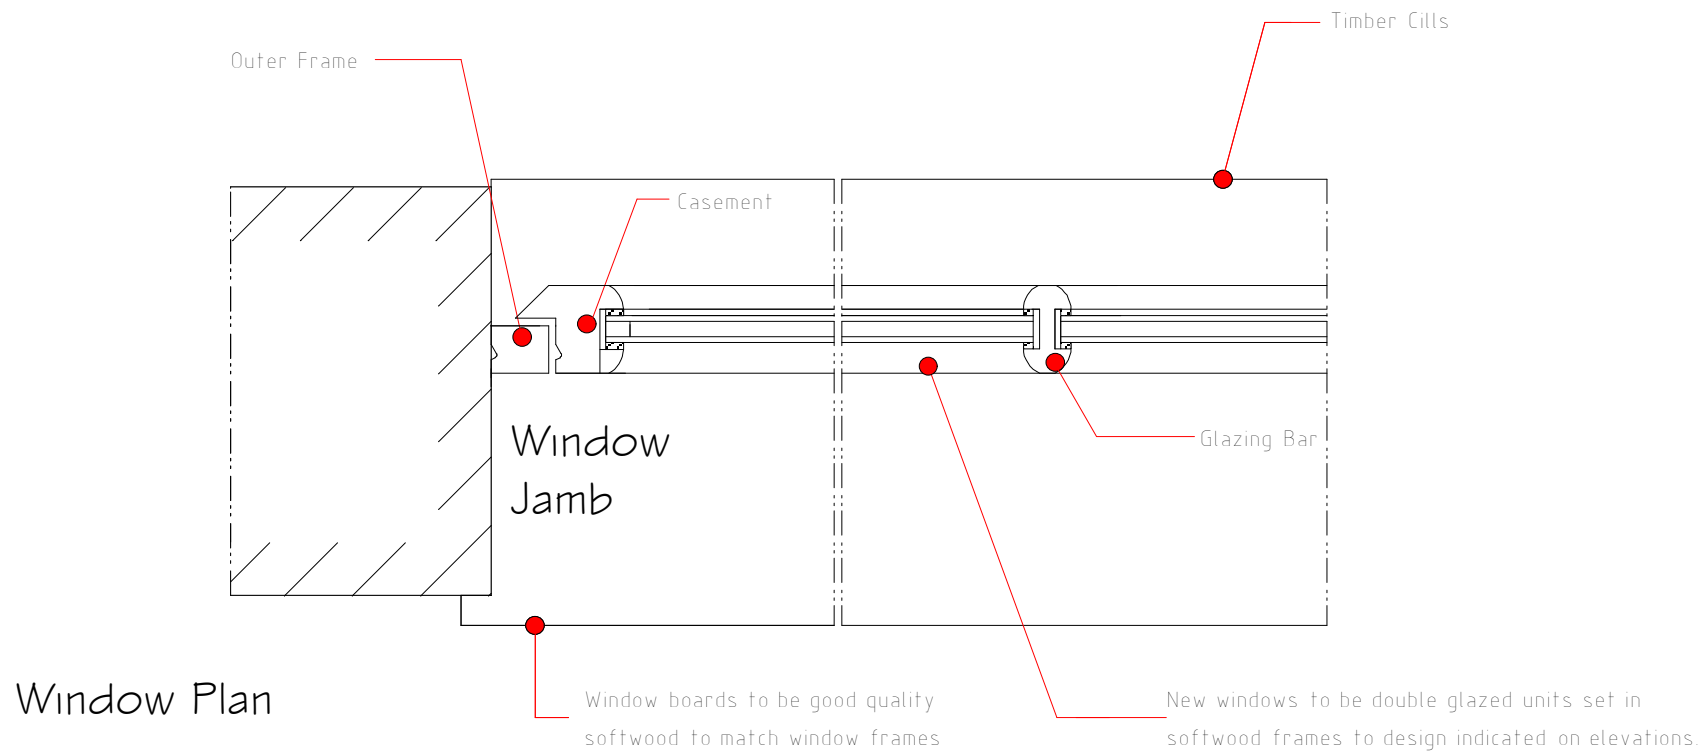


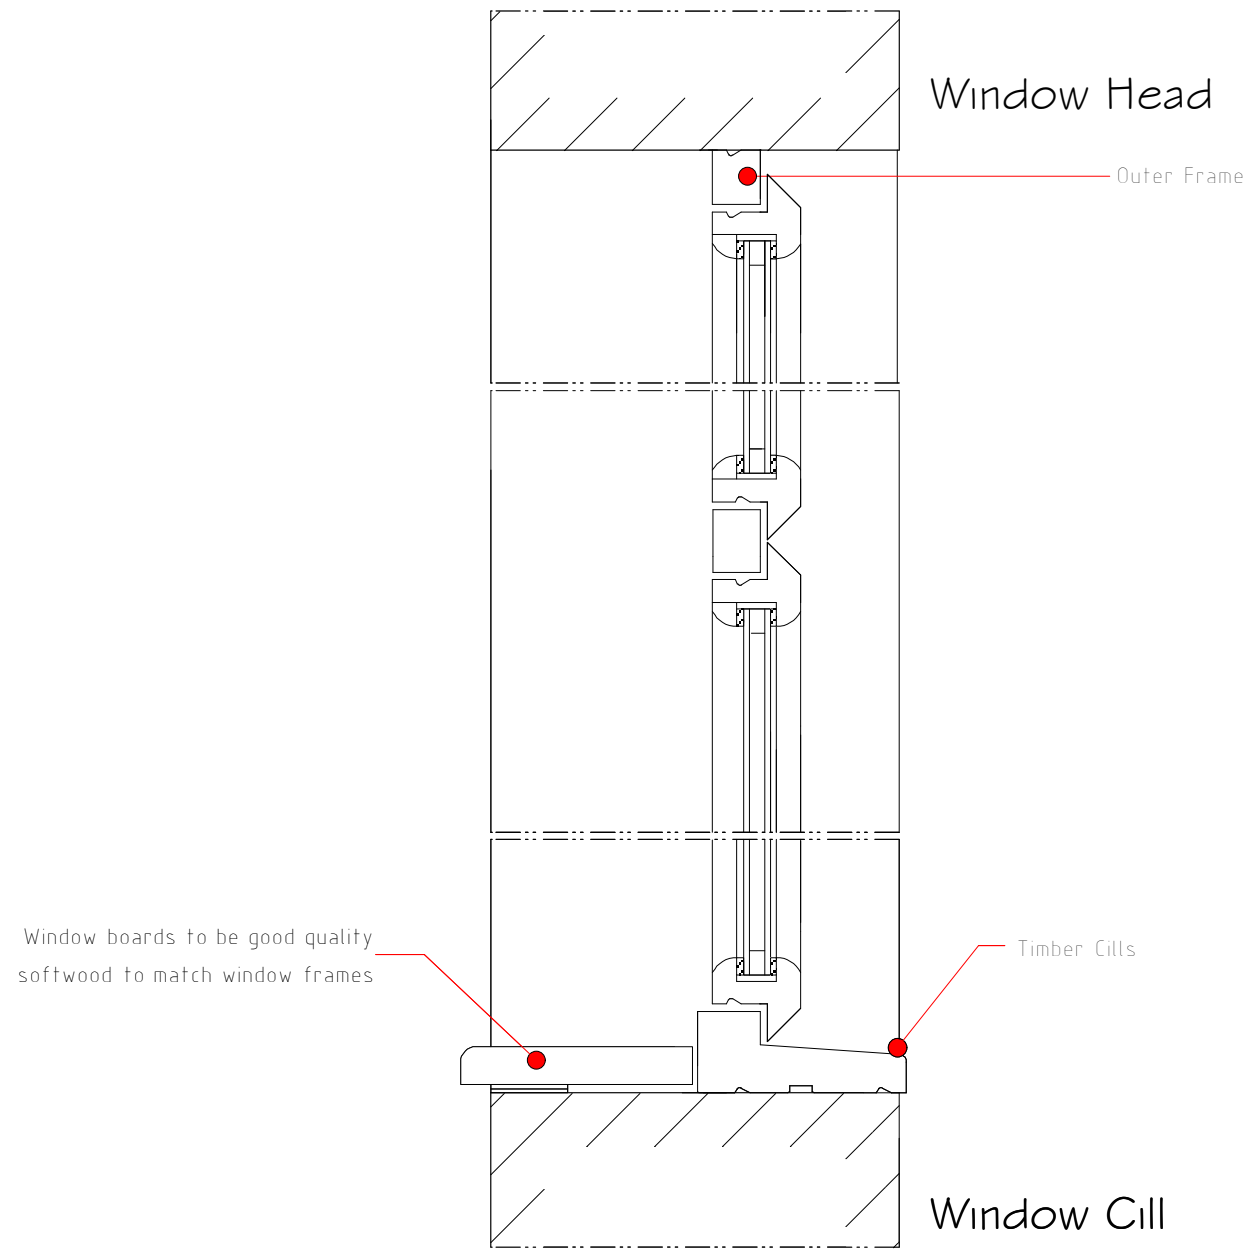

WINDOWS / GLAZING

All windows are to comprise sealed double glazed units set within good quality softwood frames. Sealed Slimline double glazed units are to achieve a minimum U-value of 1.4 W/m²K glazing. Opening areas of windows are to be equal to at least 5% of enclosed floor area with part of the opening set at 1750mm above floor level. Provide background ventilation by means of 8000mm² controllable trickle ventilators set in head frame member of windows. Glazing in critical locations such as within 800mm of floor level to windows, within 1500mm of floor level to doors, and windows adjacent to doors is to consist of laminated toughened safety glass in accordance with BS 6206 and permanently marked.

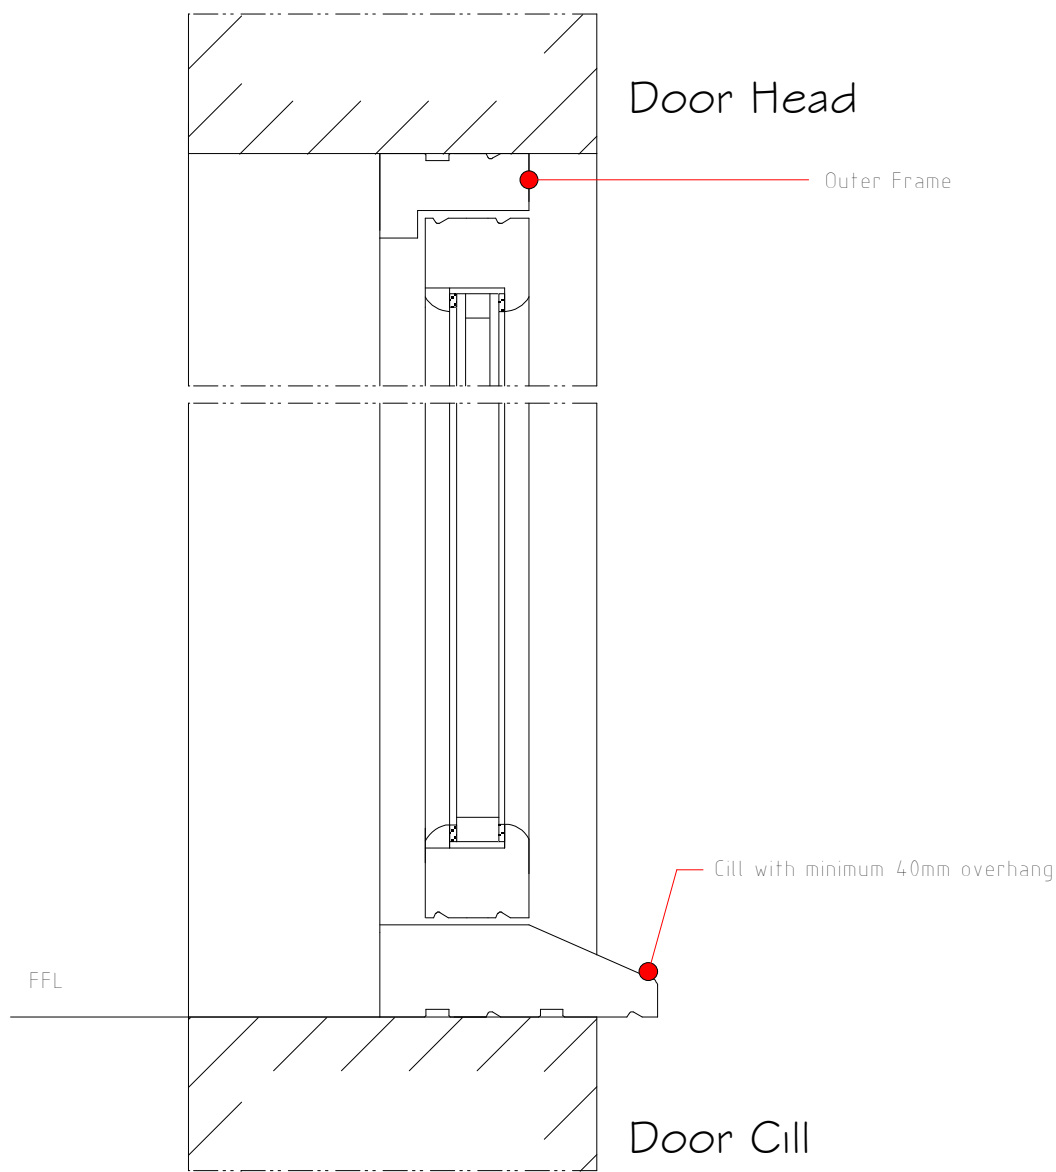

Window & door details 1:5

Rev	Date	Detail	Initial

Project:
Proposed conversion of
Barns at Springfield Farm,
Marford, Wrexham.
LL12 8TD.

Title: Window Details	Scale: (A2) 1:5
-----------------------------	--------------------

Drawn By: D.J.Edwards	Date: Sept 2022
--------------------------	--------------------

Drawing No: JLC165/005	Sheet: 1 of 1
---------------------------	------------------

blueprint
architectural services

 LABC partner	Office 3K4, Redwither Business Tower, Wrexham. LL13 9XT Tel: 01978 356500 www.blueprintarchitectural.com © copyright all rights reserved
---	---