



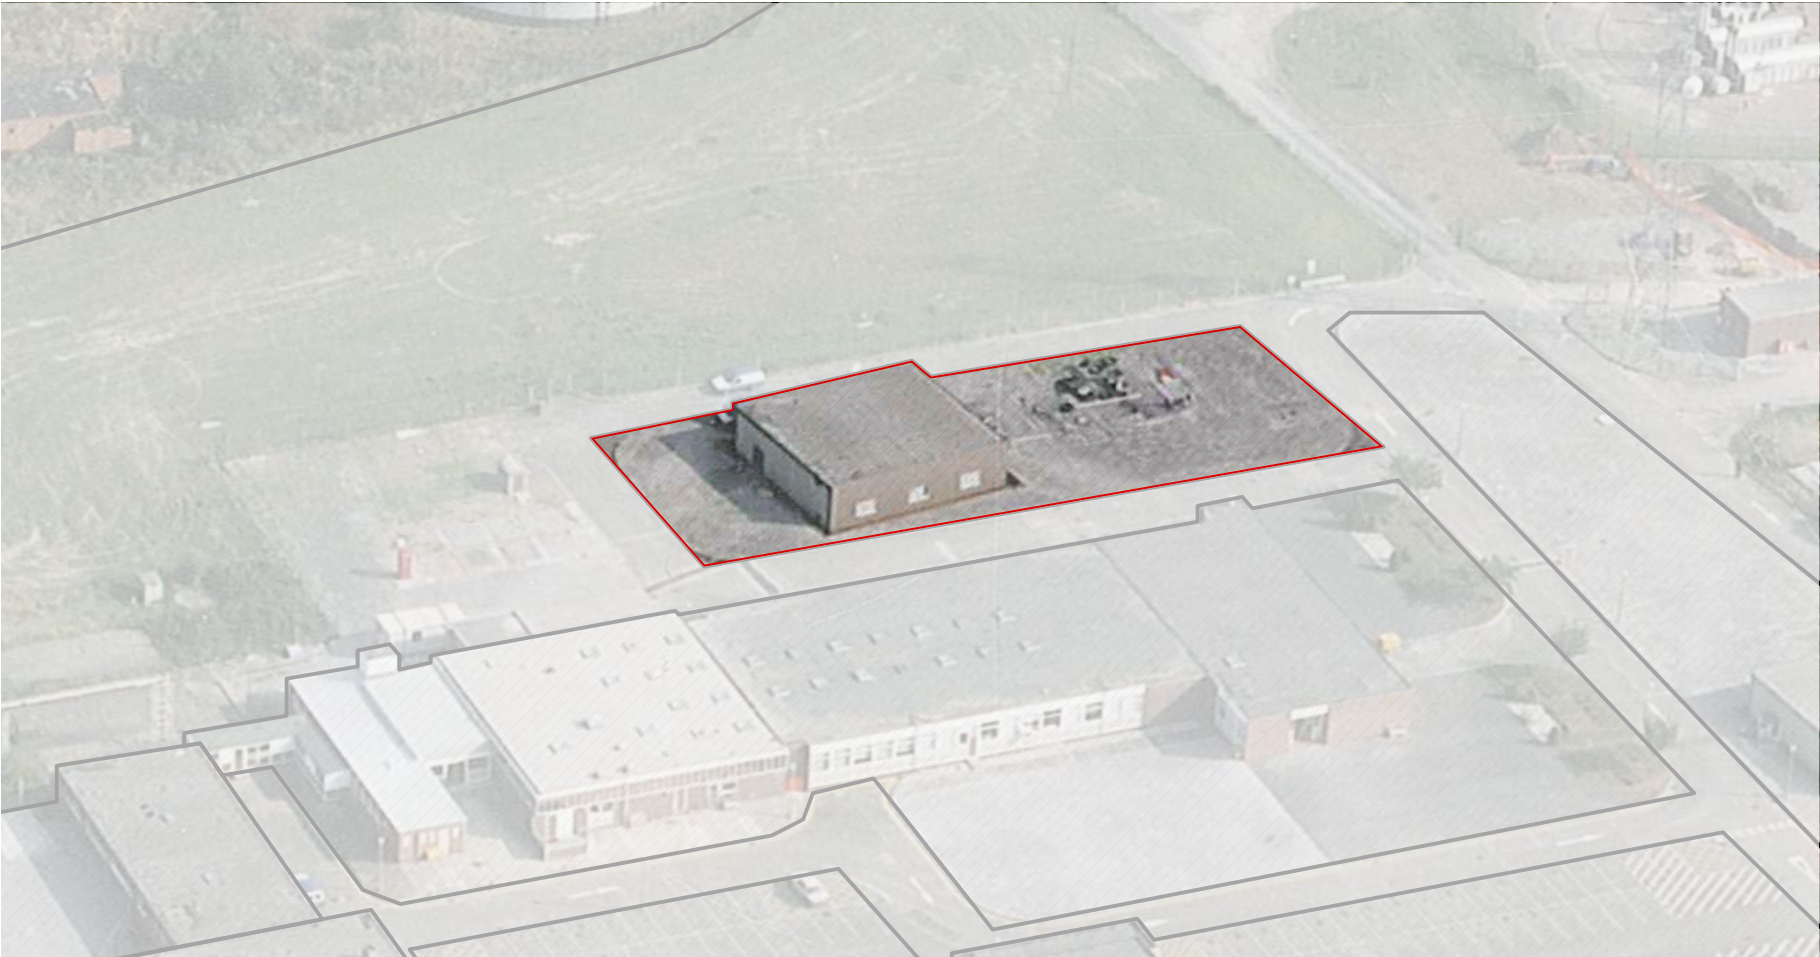

Workshop - highlighted aerial image



Workshop - Exterior Image

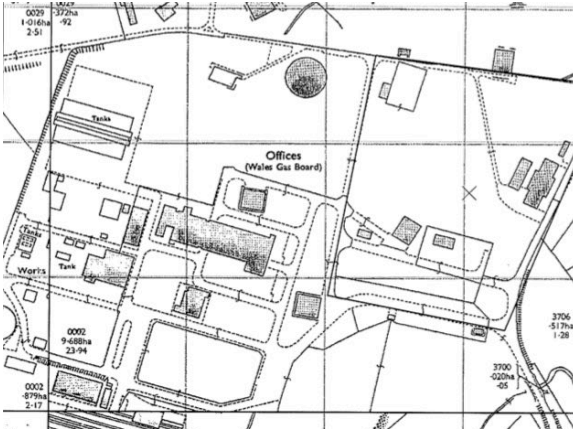

Wales Gas Board Workshop - Historic mapping

(H) - Workshop

This site housed a former ROF Marchwiel Blending House, which was erect in 2020 but has fallen into disreapair and was removed for safety.

Site area - 1380sqm.

Number of employees - X.

Use Class - Sui Generis.

DROME

ARCHITECTS

Manchester

M3 5JZ

Liverpool

L3 5PF

T 0151 709 2897

T @drome-arch

E mail@drome-architects.com

W www.drome-architects.com

Project:	2007 Maelor Works
Client:	Clover & Thomas Investments Ltd
Drawing Title:	Use History - [H] Workshop
Drawing no:	2007-043
Status:	RIBA Stage 1 - Site information
Scale:	NTS @ A3
Date:	04.03.2022
Issue:	Unrevised
Drawn:	Chris Hatter