



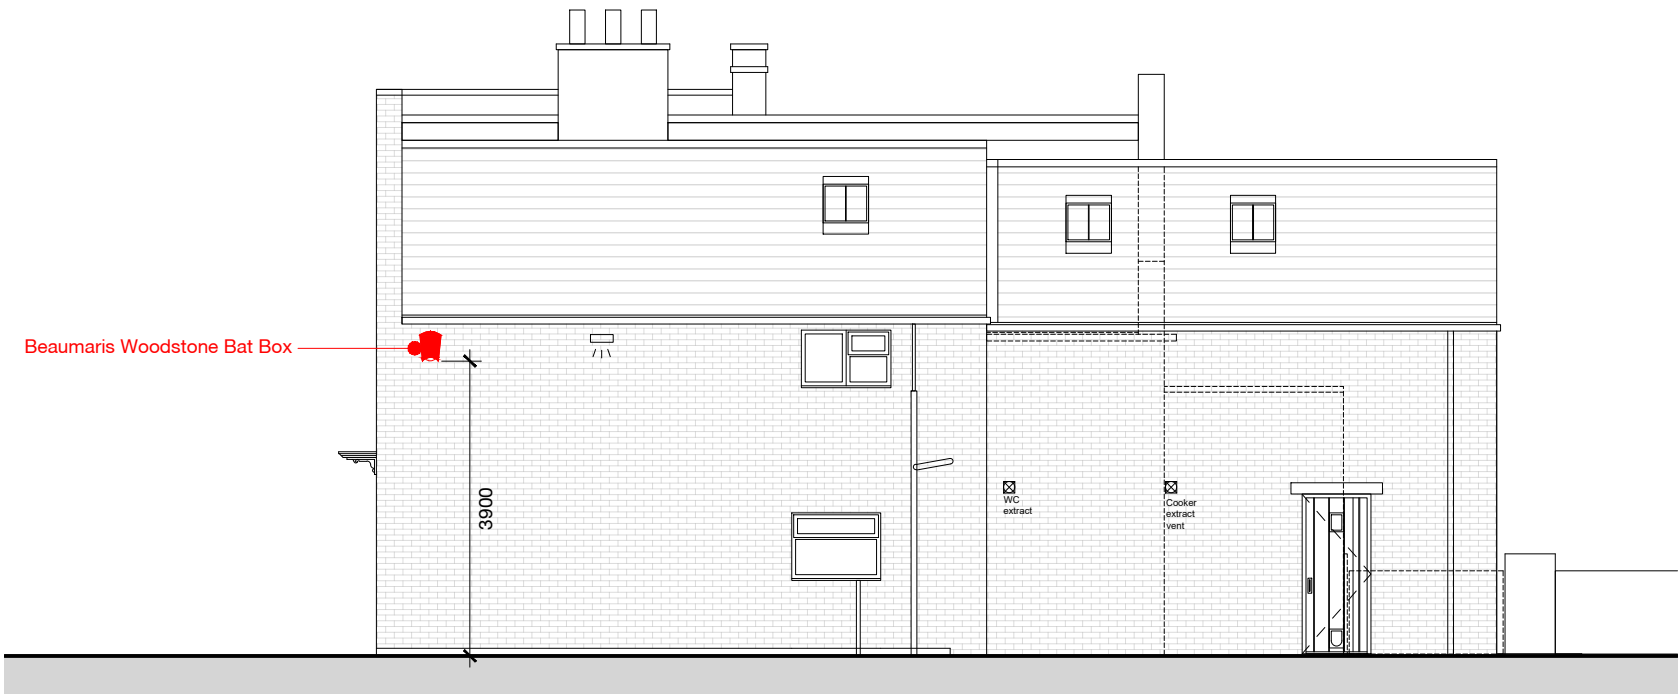

PROPOSED SIDE ELEVATION
WITH PROPOSED BAT BOX LOCATION

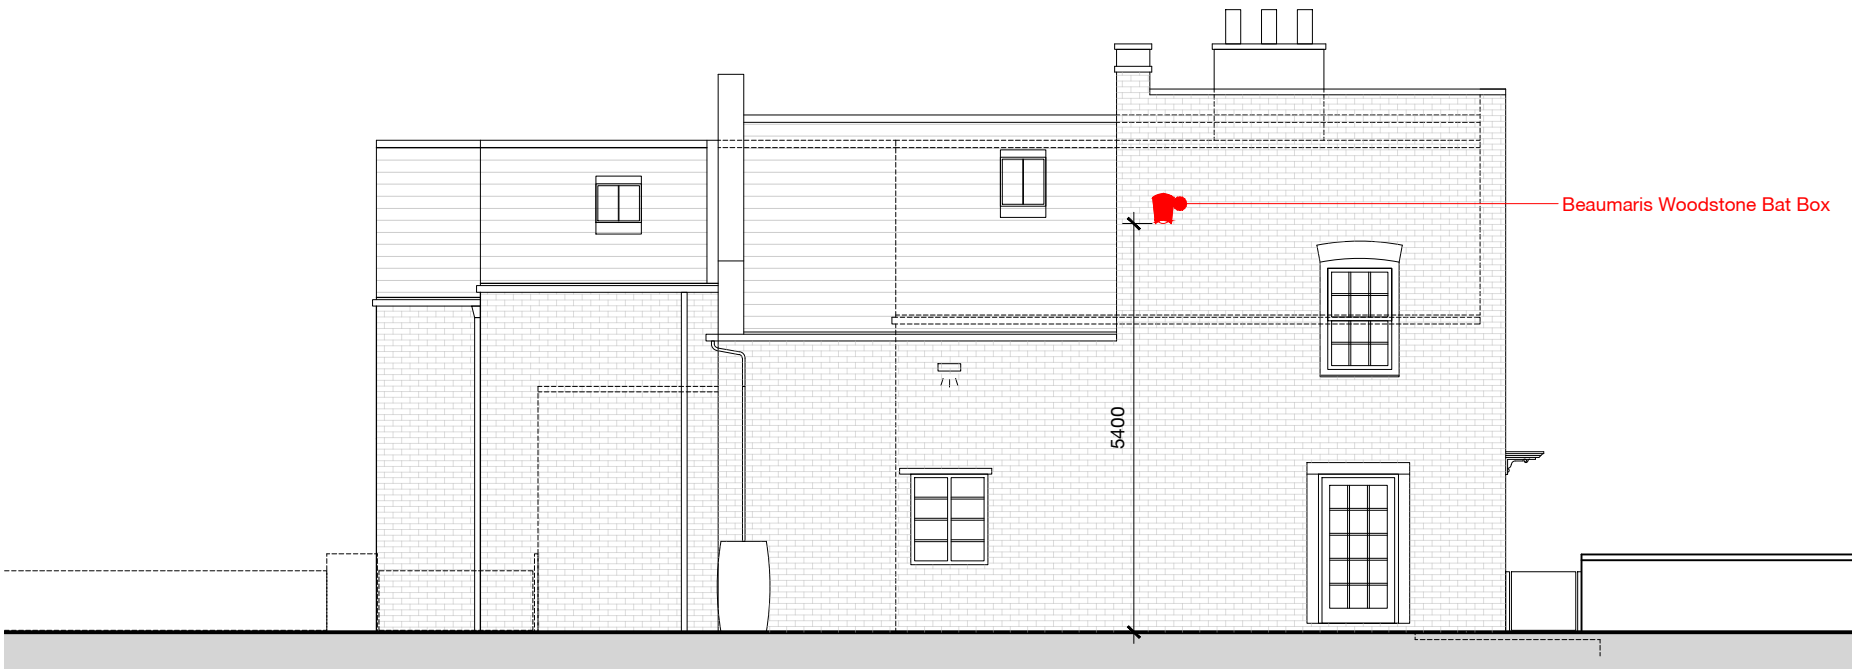

PROPOSED SIDE ELEVATION
WITH PROPOSED BAT BOX LOCATION



BAT BOX - FRONT

Rev	Date	Description	Drawn	Checked
Project Holt Hill, Green Street, Holt, Wrexham				
Drawing P/2021/0892 - Full Planning Approval				
Conditon 03 - Bat Compensation Measures				
Client CE				
BIM Suitability Description			SUITABLE FOR INFORMATION	BIM Suitability Code S2
Status	Planning	2 Riverside Way Whitehall Waterfront	320 City Road Angel	edward architecture
Date	May '22	LEEDS ■	LONDON □	
Drawn	po	LS1 4EH t 0113 819 8041	EC1V 2NZ t 0203 883 8602	
Checked	rsg	w edwardarchitecture.co.uk		
Scale (A3)	1:100	e info@edwardarchitecture.co.uk		
Project	Originator	Discipline	Drawing No	Rev
0961	- EA	- A	PL200-	-