


base Architecture and Design Ltd
W: basearchitecture.co.uk

Shrewsbury	Conwy	Chester
------------	-------	---------



T: 01743 236400	T: 01244 569008
-----------------	-----------------



Location Plan
1:1250

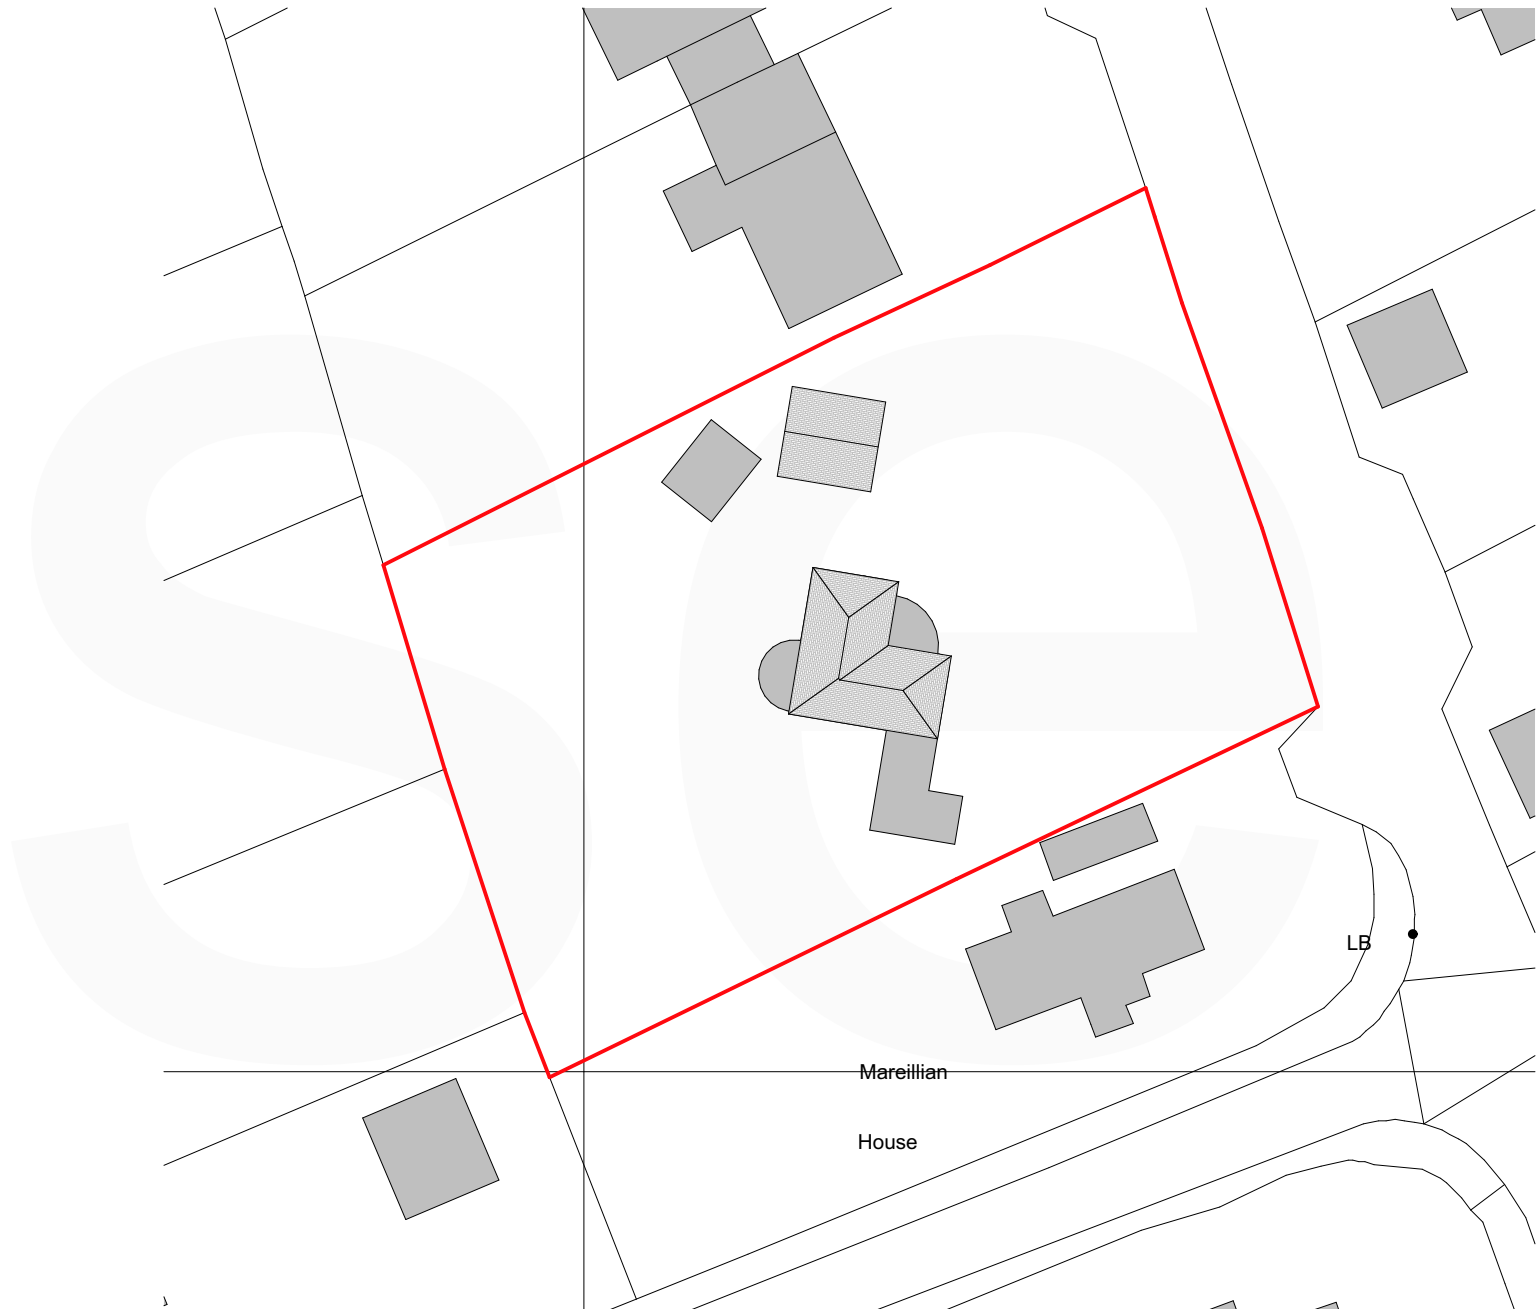

Existing Block Plan
1:500

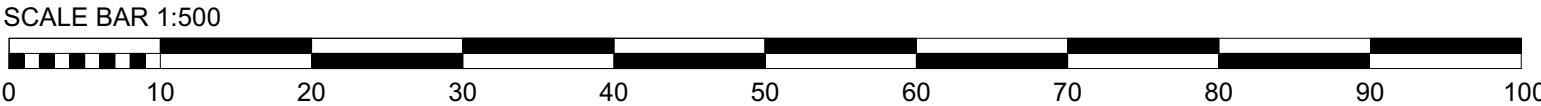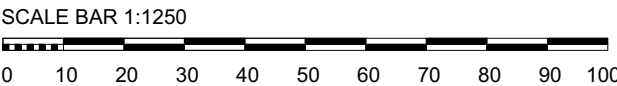

Rev.	Revision Description.	
By.		
Chk.		
Scale. 1:1250, 1:500 @ A2		Drawn by. CB
Date. 01.03.2023		Chk. BGE
Project Title White Lodge		
Client Mr Overall		
Drawing Title Location & Block Plan		
Project No. BA3641	Drawing No. PL-001	Rev.

This drawing is the property of base Architecture & Design Ltd. It shall not be copied or scanned, in part or whole, without prior consent of base Architecture and Design. Do not scale this drawing.