

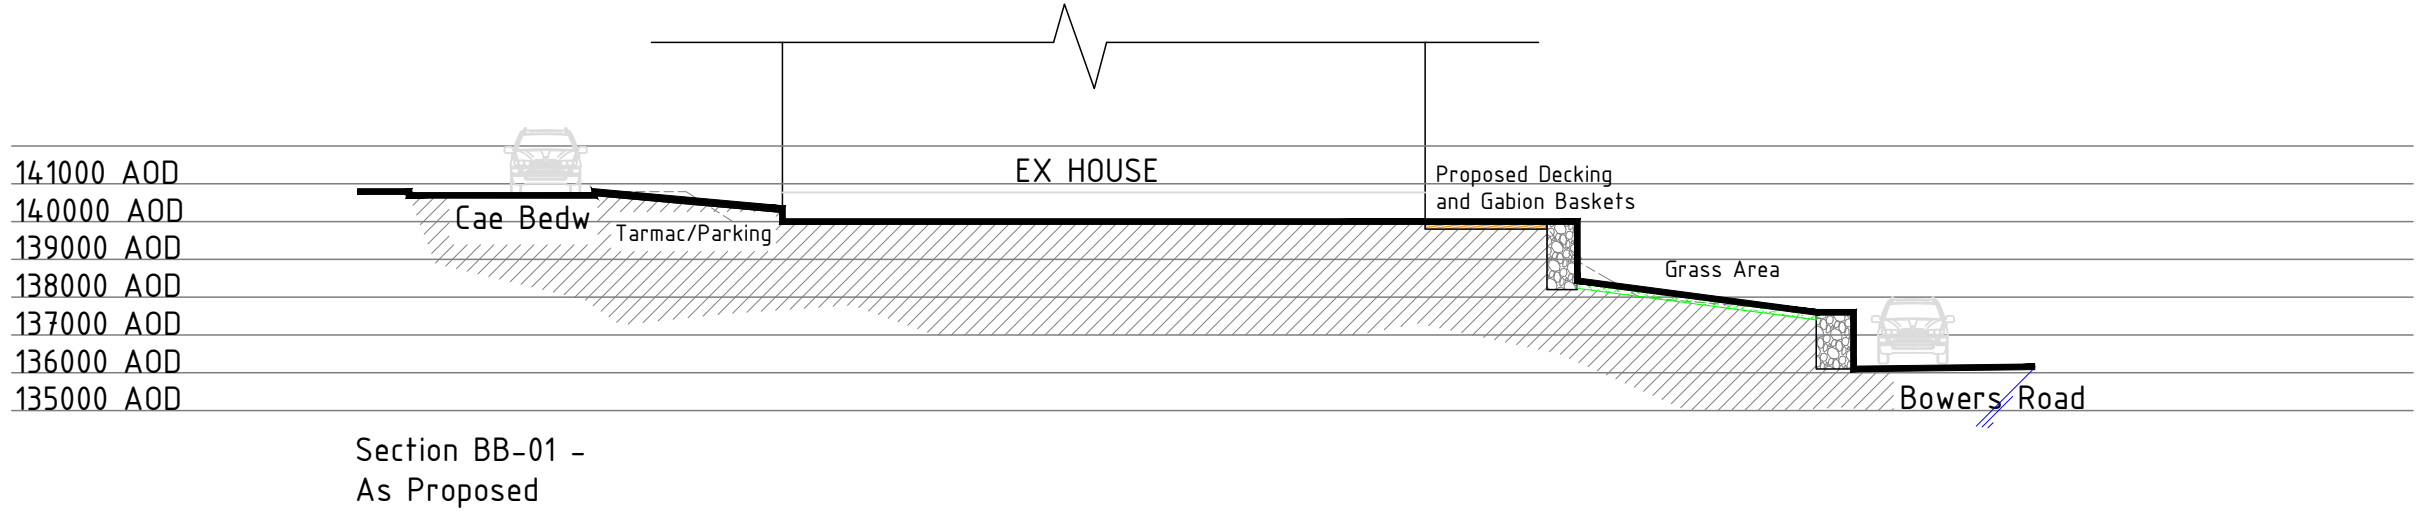
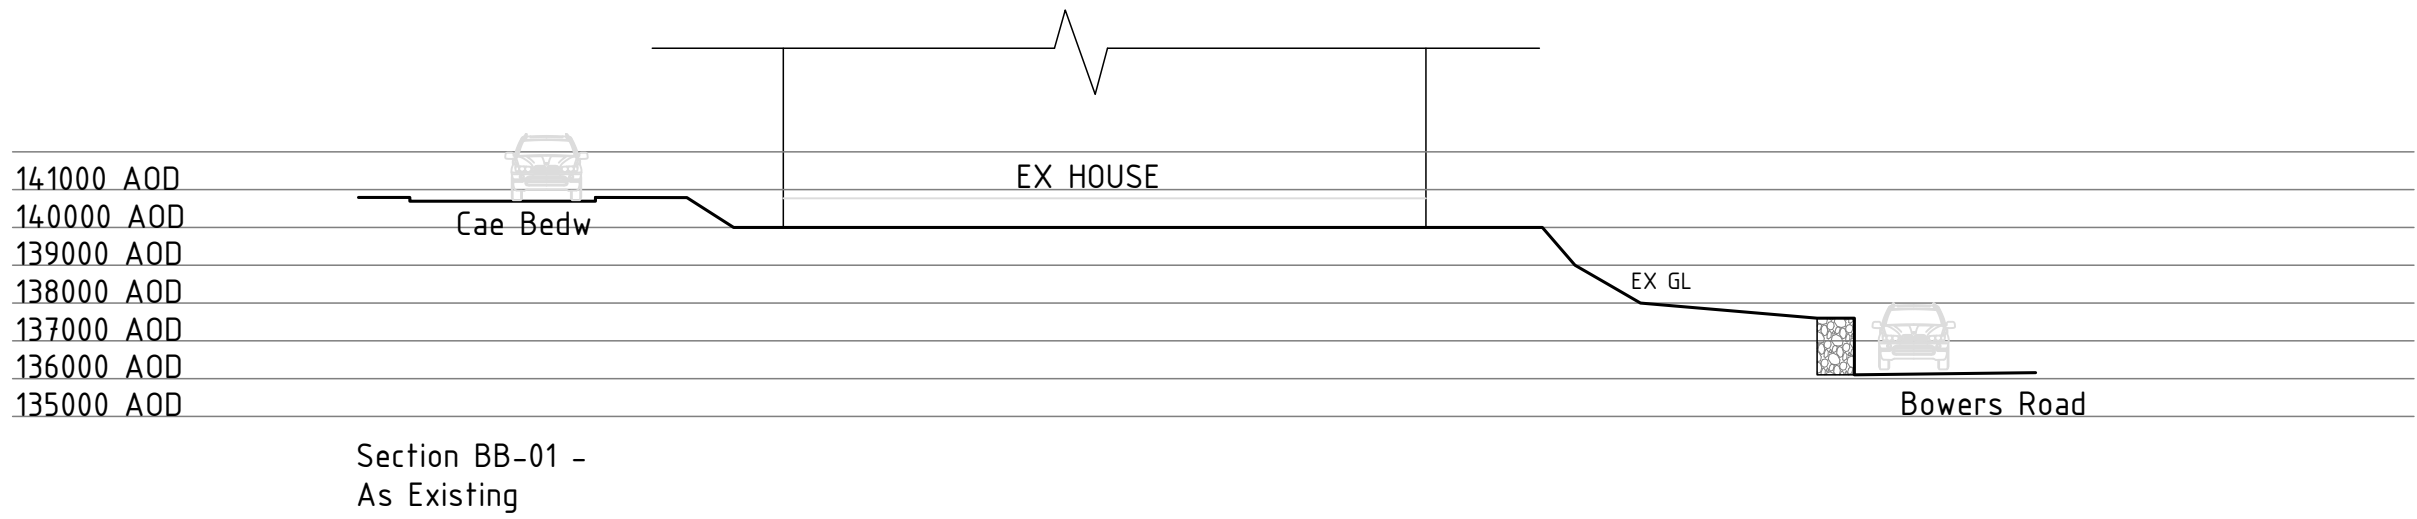
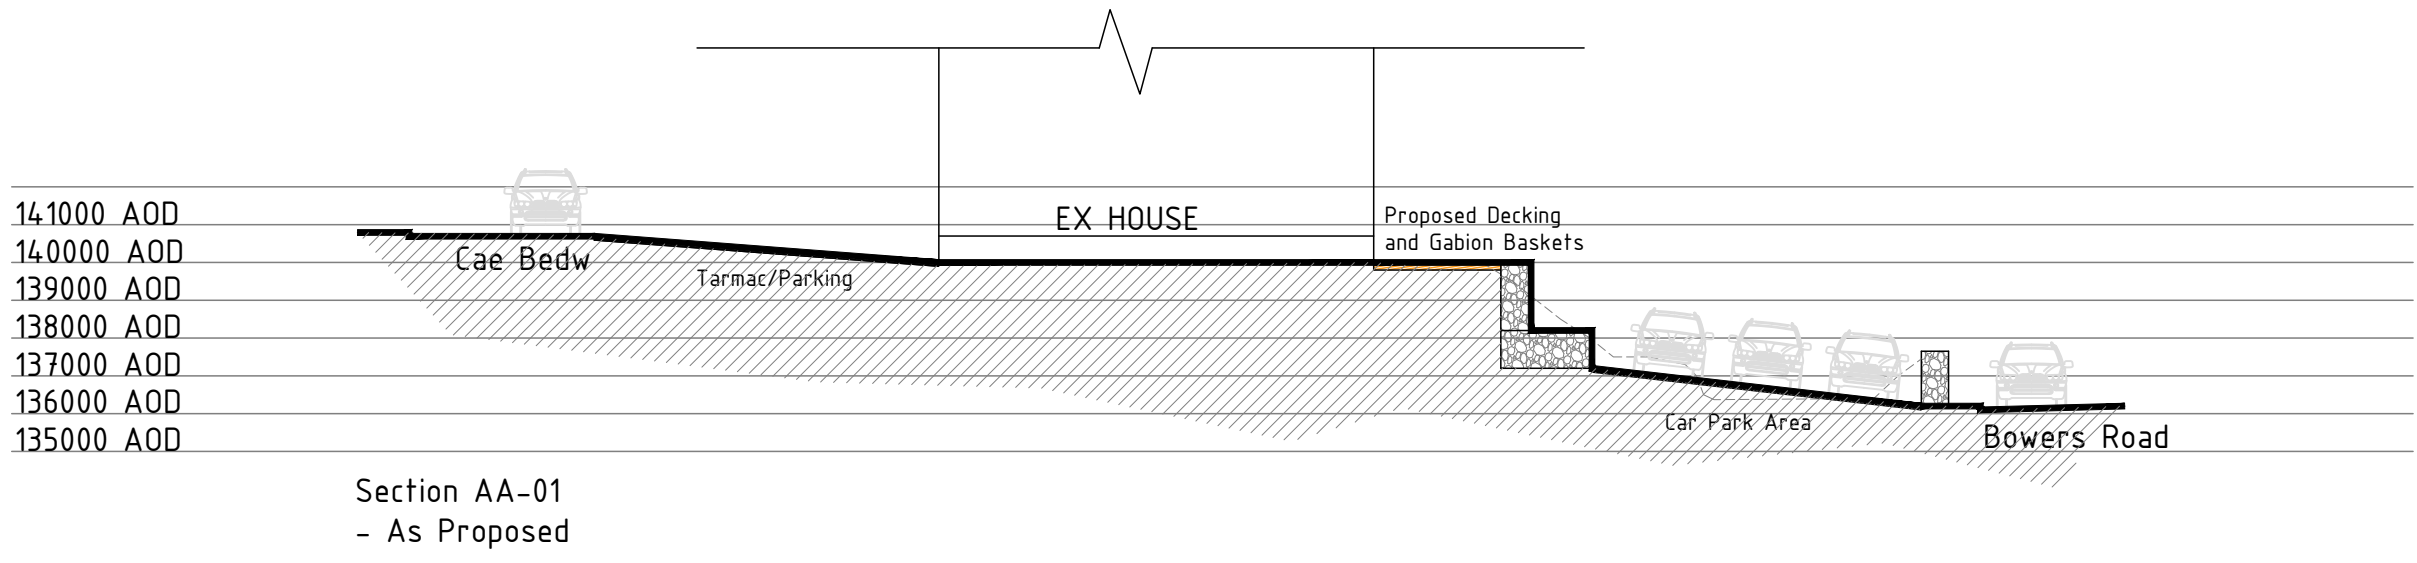


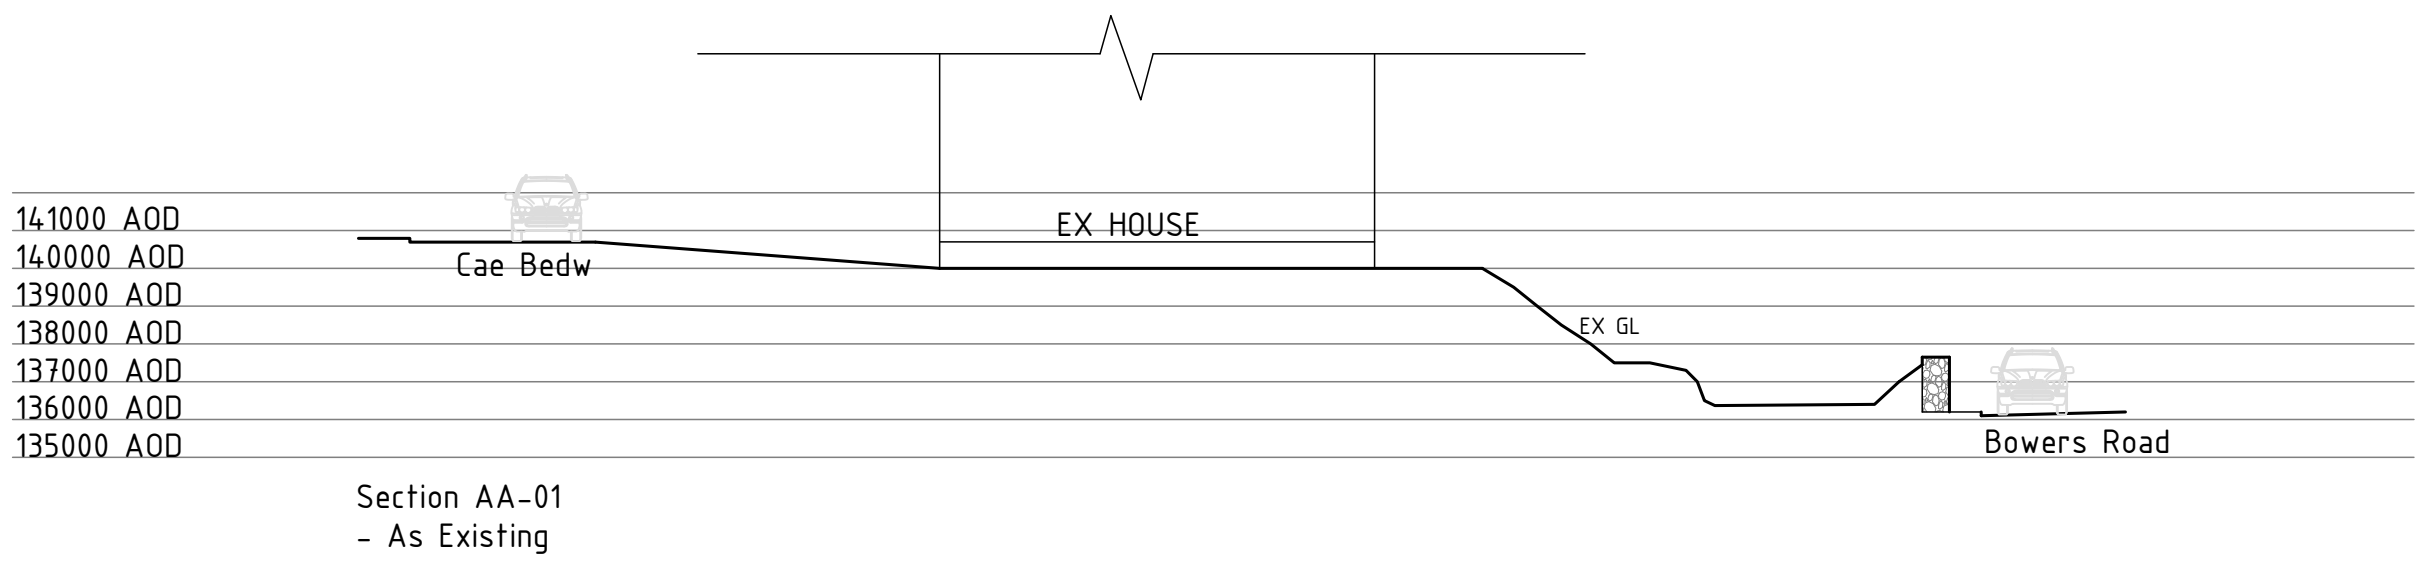

Existing Cross Section 1:200

Proposed Cross Section 1:200

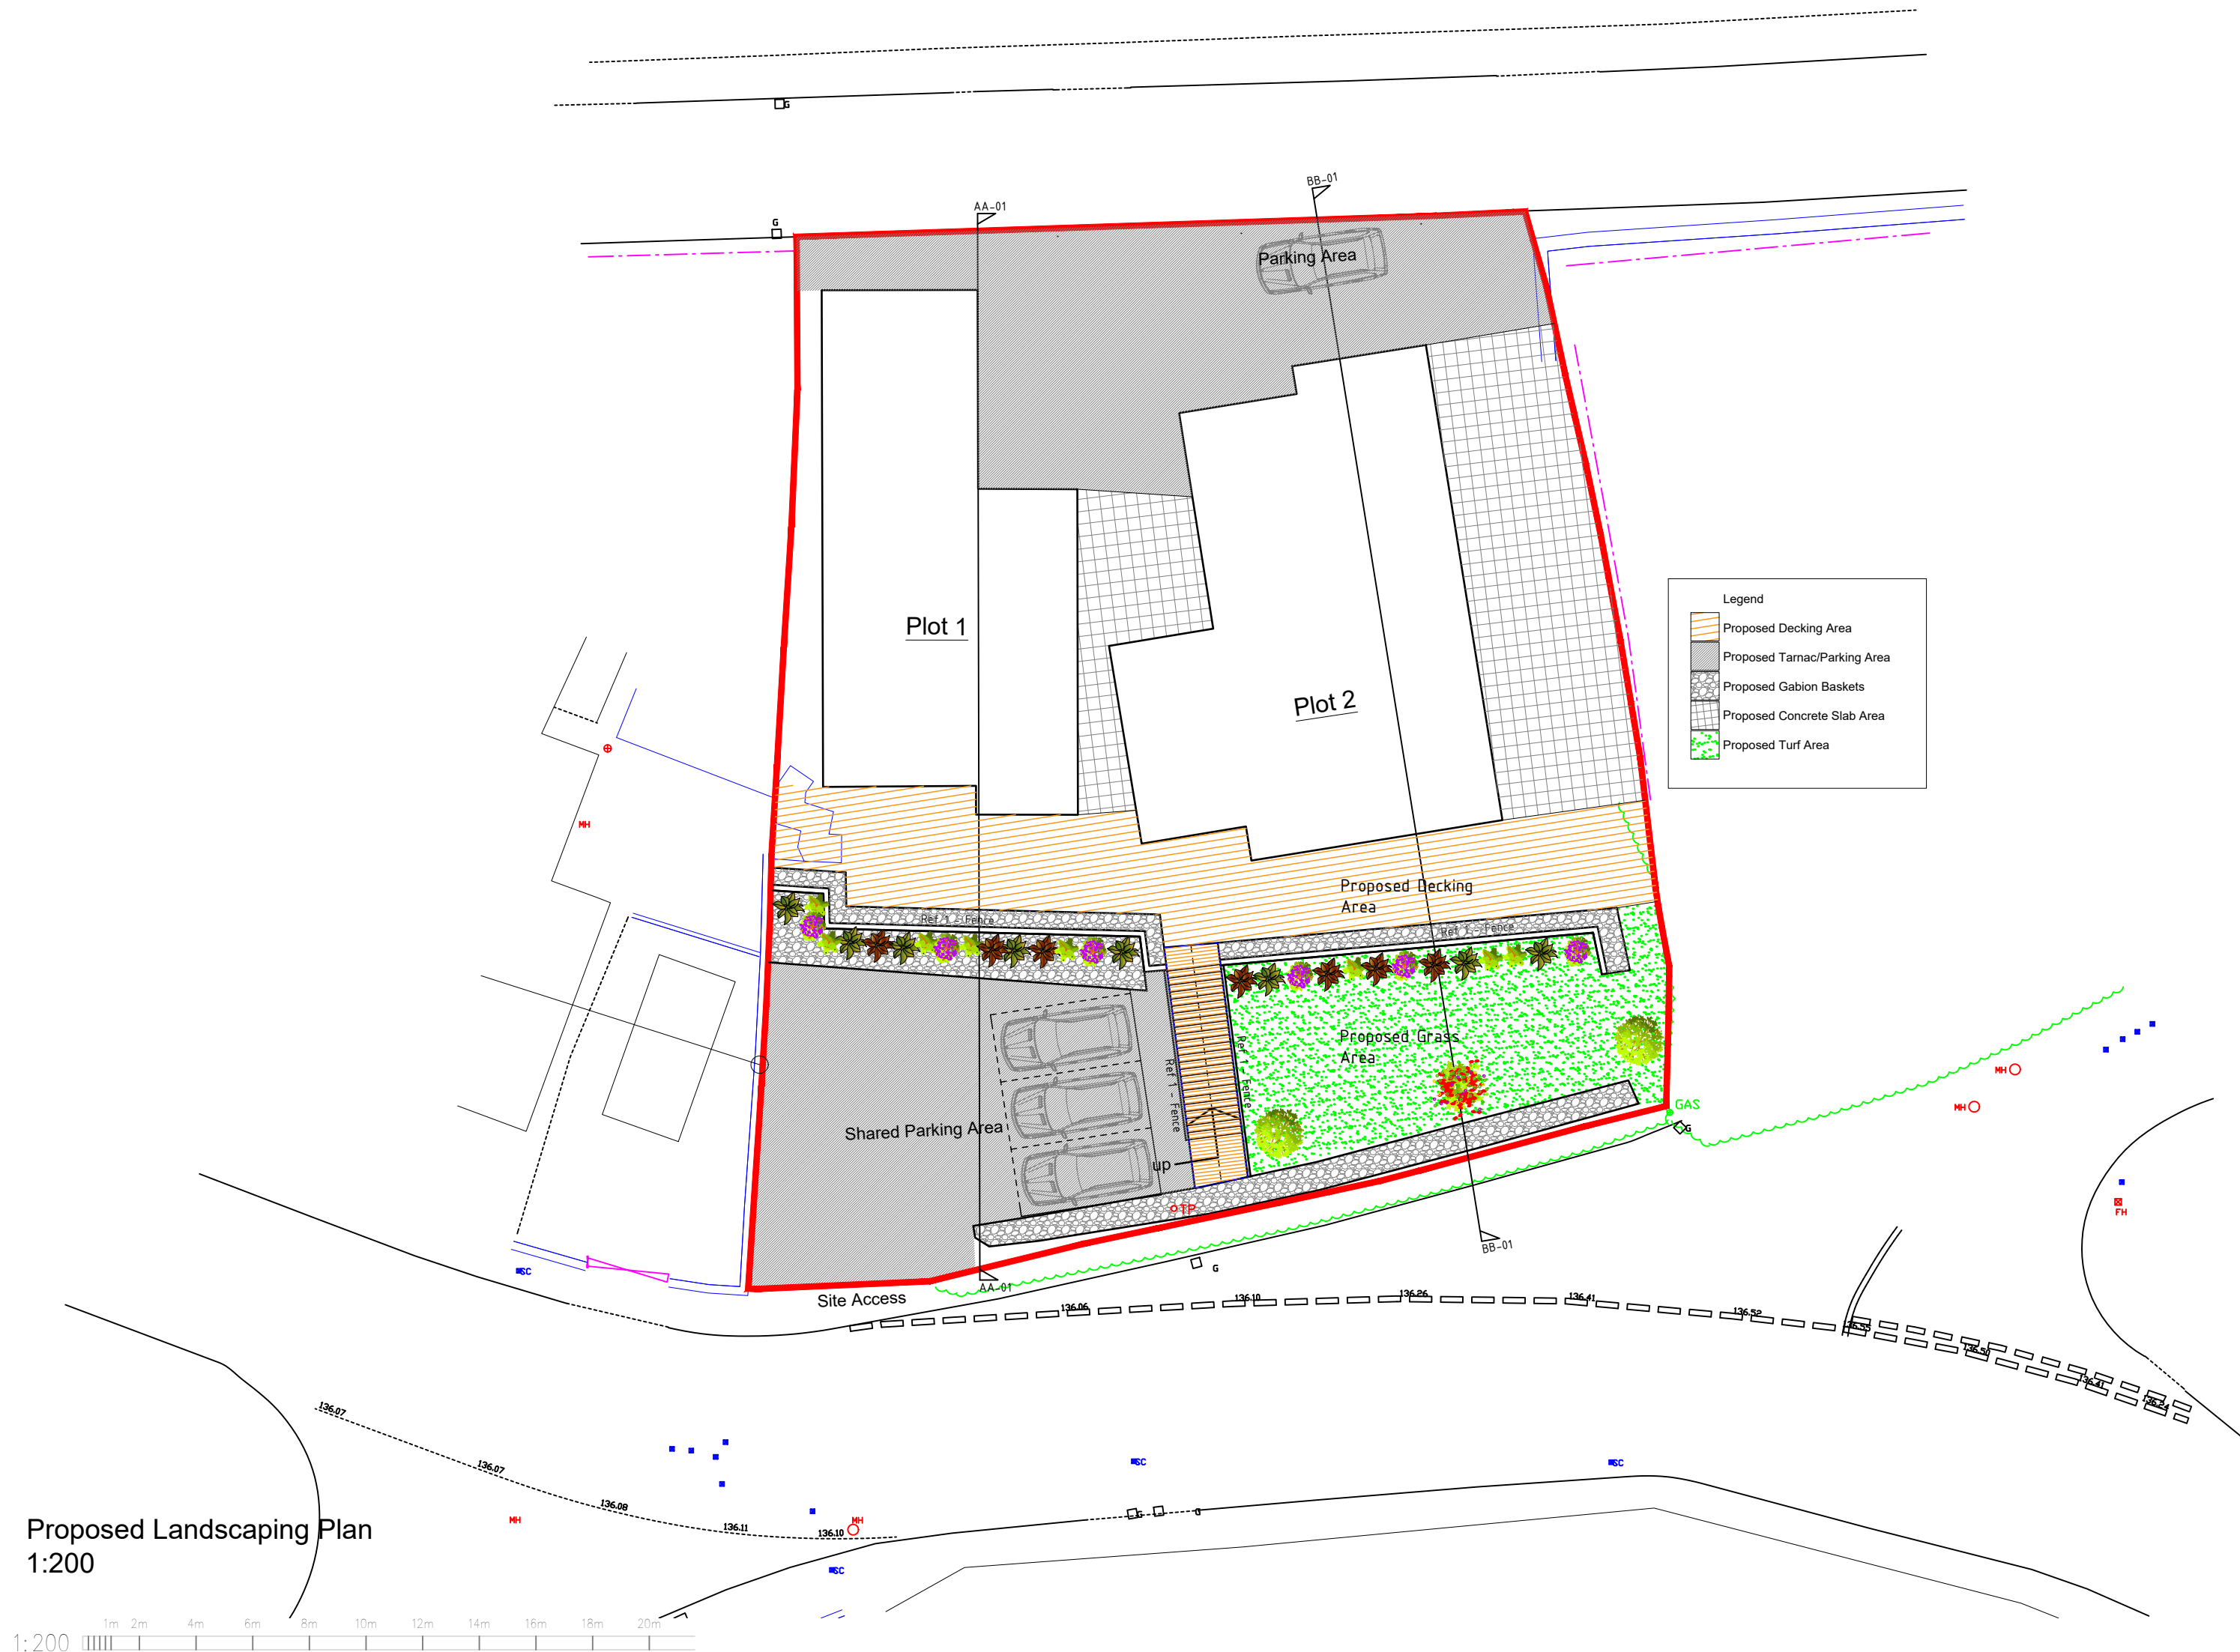

Ref 1 - Fence Detail



Ref 2 - Gabion Baskets



Ref 3 - Existing Boundary Wall (to remain)




Ref 4 - Access Arrangement



Snowball
10400L (75)

Ref 6 - Parex Render in 'Snowball' Colour

Suggested Planting Specification	
Tree species;	
Silver Birch (Betula Pendula)	
Cherry (Prunus Avium)	
Dogwood (Cornus sp)	
Whitebeam (Sorbus sp)	
Apple	
Pear	
Climbing plants species	
Honeysuckle	
Clematis	
Shrub planting to front garden	
California Lilac (Ceanothus sp)	
Firethorn (Pyracantha s)	
Oregon Grape (Mahonia sp)	
Creeping Cotoneaster (Cotoneaster frigidus)	
Barberry (Berberis sp)	
Bediant Viburnum (Viburnum Bodnantense)	
Hardy Border Plants species legend	
Common Heather (Calluna Vulgaris)	
Bell Heather (Erica Cinerea)	
Bilberry (Vaccinium Myrtillus)	

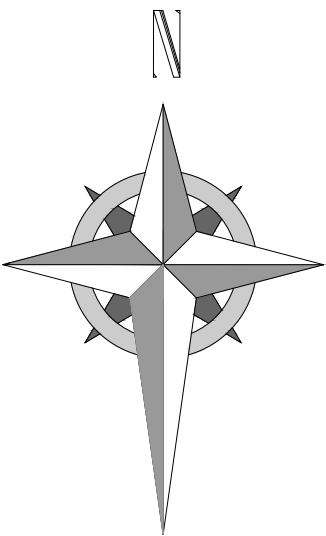

Ref 5 - Quinn Rathmure Graphite tiles to Roofs

Proposed Landscaping Plan
1:200

1:200 1m 2m 4m 6m 8m 10m 12m 14m 16m 18m 20m

HDS ARCHITECTURAL SERVICES
15 York Street, Wexham
SL11 3LW
Tel: 01875 345250
www.hdsarchitectural.co.uk

Project:
Land at Cae Bedw/Bowers Lane, Acrefair

Title:
Landscaping Plan and Cross Sections

Dwg No:
BLP/D01

Revision:
Rev B - Add Planting as Requested by Planning - 17-08-22

Scale (A3):
1:200

Date:
17.05.22