


Sketch proposals are for illustrative purposes only and as such are subject to detailed investigation including ground conditions/contaminants and drainage. Sketch proposals may be based upon enlargements of OS sheets and visual estimates of existing site features, accuracy will therefore need to be verified by survey

This drawing is the copyright of the National Trust and may not be reproduced except by written permission

Rev	Date	Notes
-----	------	-------

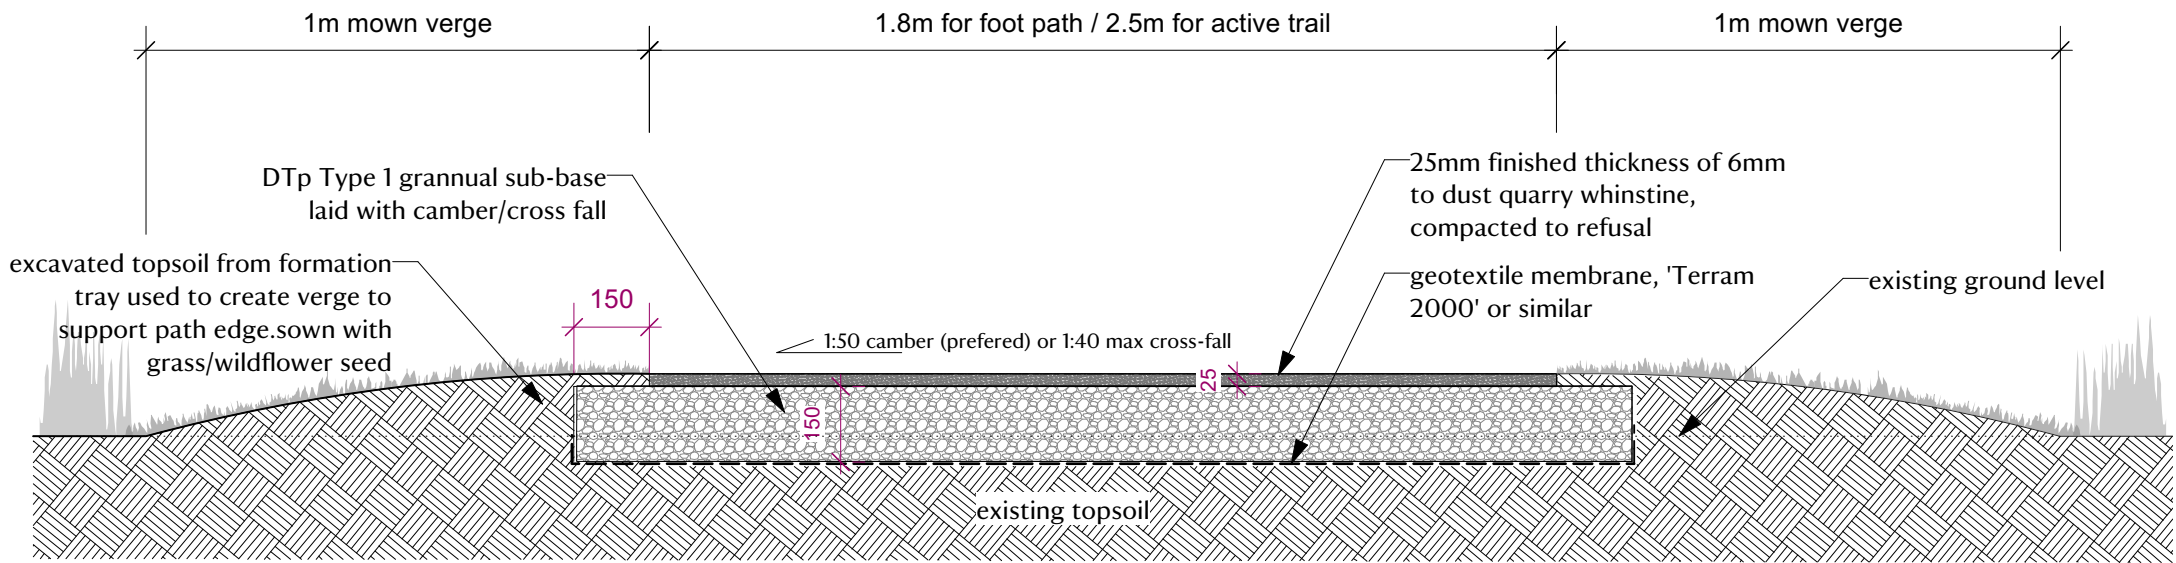

Typical Path Detail



National Trust
Placemaking & Design
Heelis, Kemble Drive, Swindon, Wiltshire, SN2 2NA
www.nationaltrust.org.uk

PROPERTY/PROJECT
Commemorative Woodland
Erddig, Hafod Road, Wrexham, LL14 6ET
STATUS
PLANNING
DRAWING TITLE
Typical Path Detail

DRAWN BY	DATE
EPH	20/01/2023
SCALE	CHECKED BY
1:15	-
DRAWING No.	REV.
P09	-