




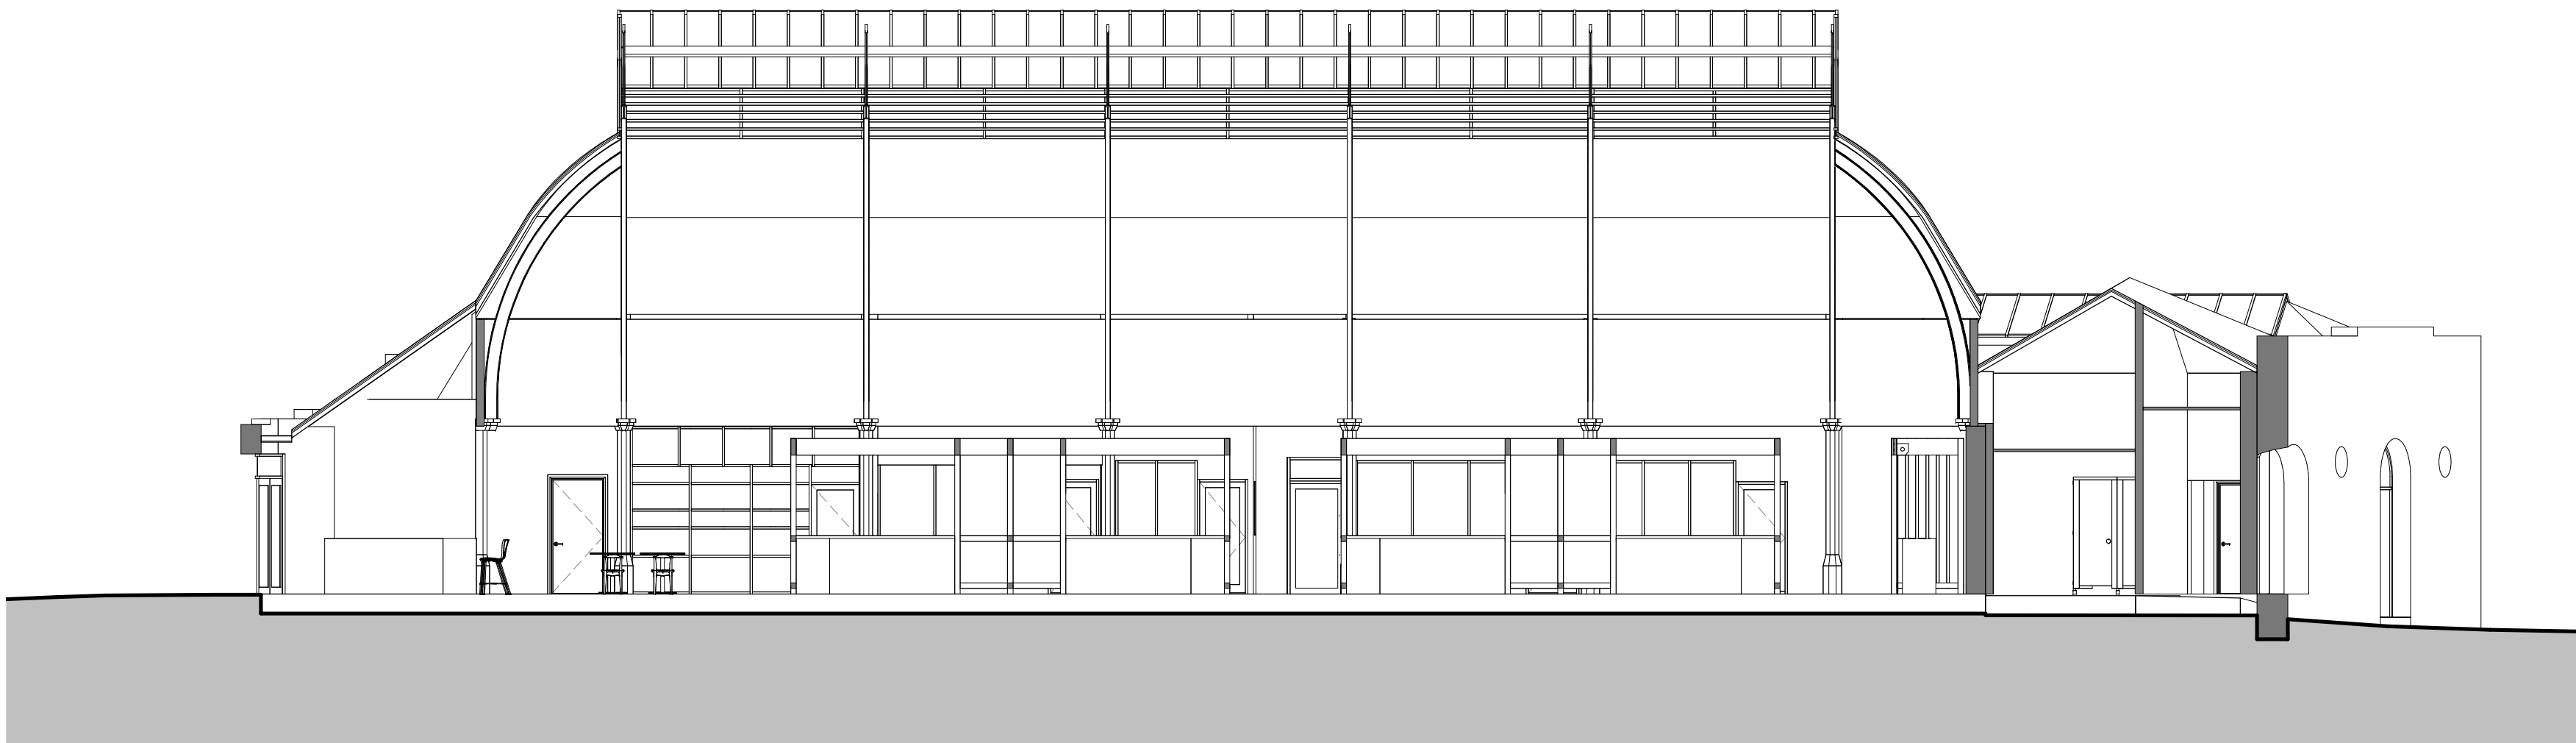

1 Proposed Section 1
1:100

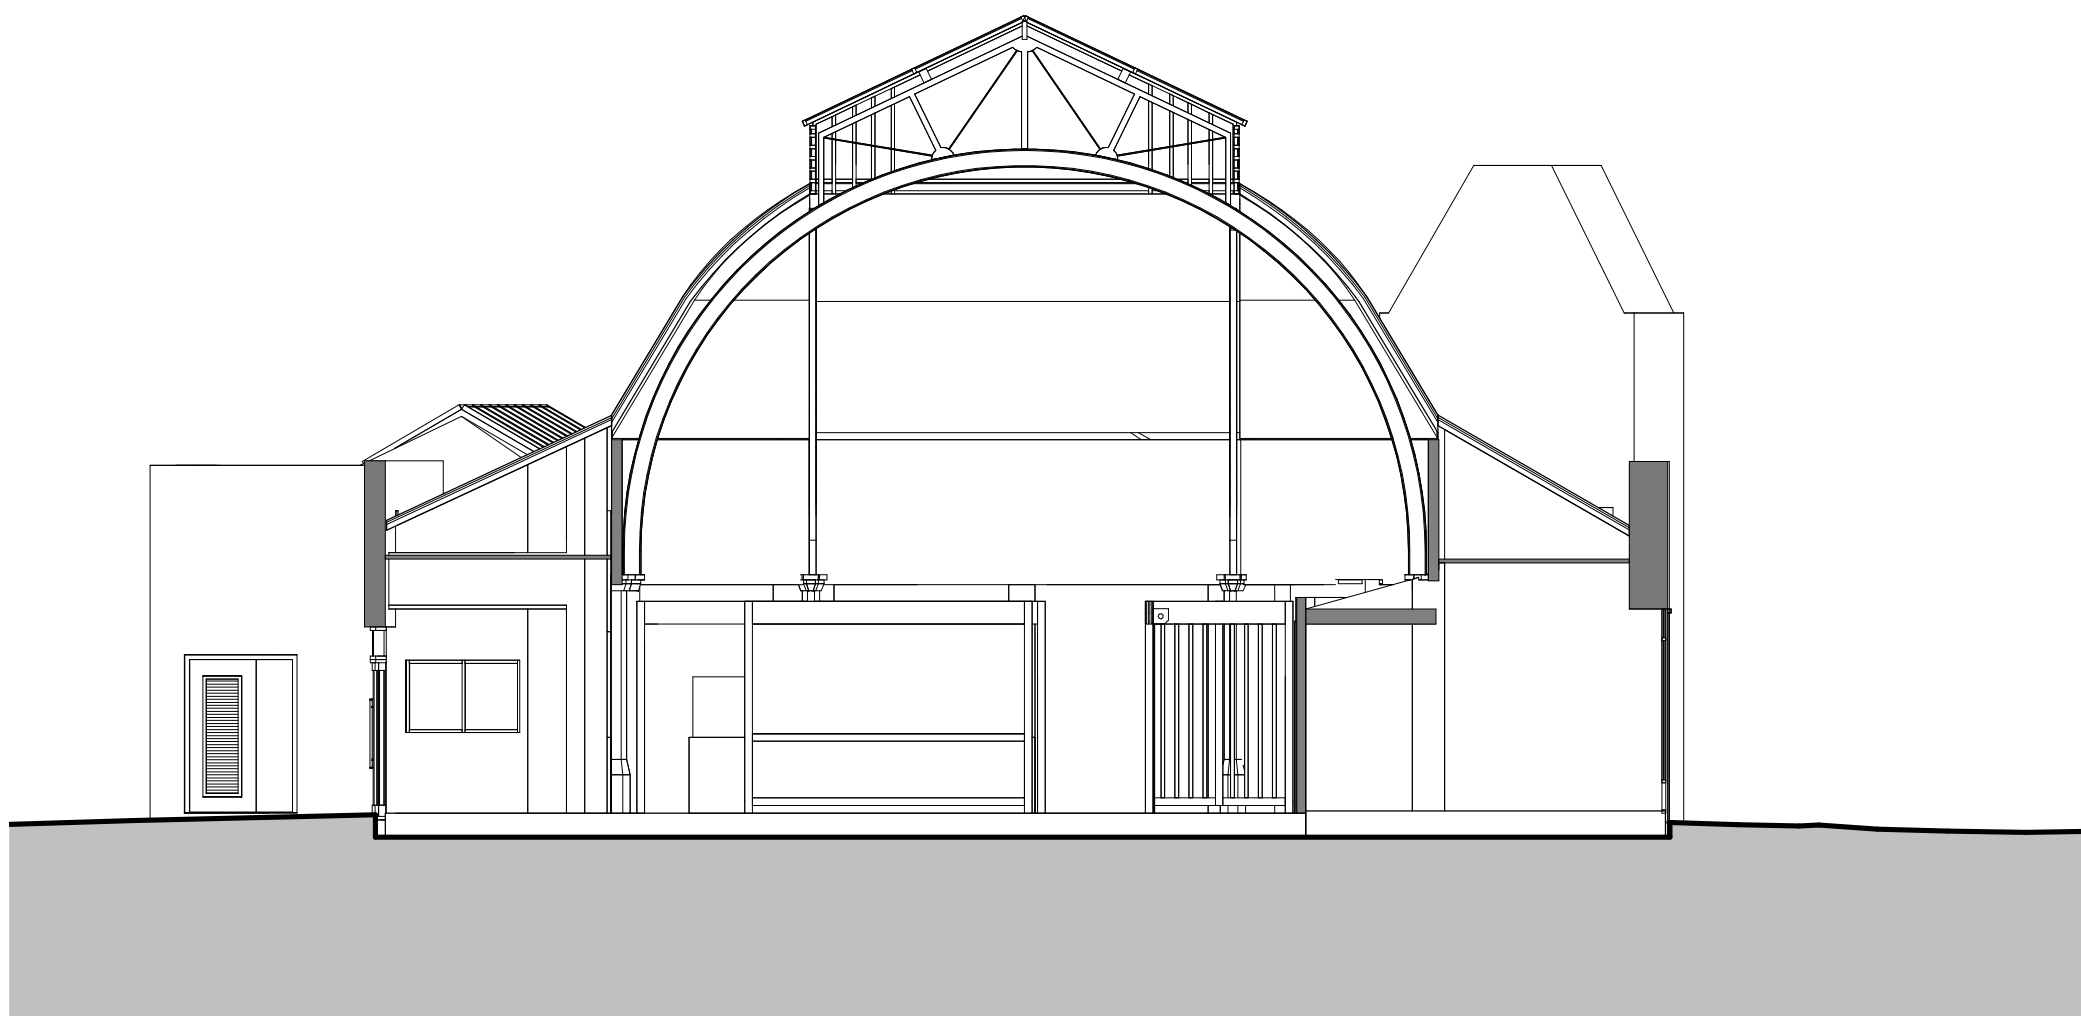

2 Proposed Section 2
1:100

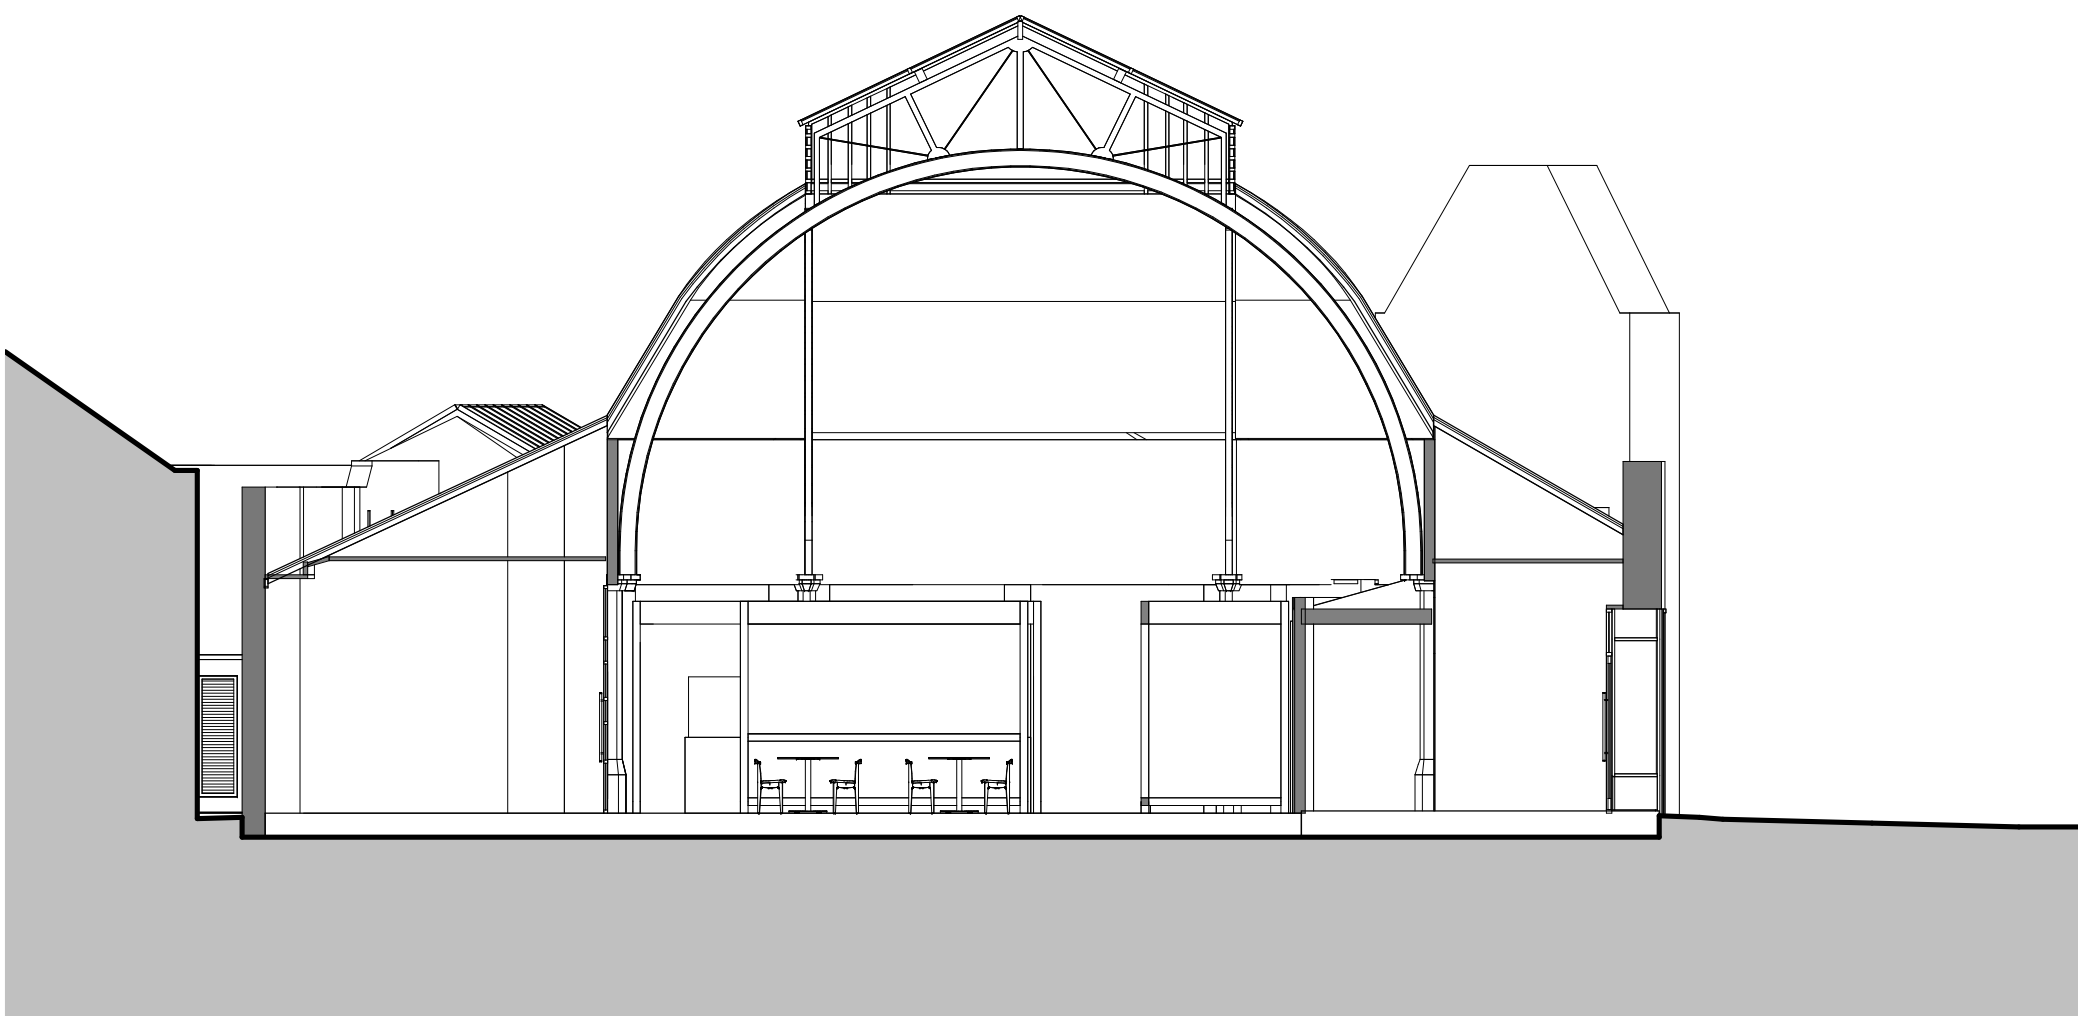

3 Proposed Section 3
1:100

P6	Updated following WCBC comments	10/08/2022
P5	Update following WCBC comments	21/07/2022
P4	Update following WCBC comments	14/07/2022
P3	Update following WCBC comments	22/03/2022
P2	Update following Stage 3 Client Review Comments CB CB CB	31/01/2022
P1	Initial Issue of Stage 3 Drawings CB CB CB	23/12/2021
P0	Initial Issue of Drawing LF CB CB	22/11/2021
REV. DESCRIPTION DRAWN BY CHECKED BY APPROVED BY DATE		
RIBA PLAN OF WORK 2013 WORKSTAGE	LEVEL OF MODEL DEFINITION (LoD)	
Stage 3 - Spatial Coordination	LoD 3 - Approximate Model	
PURPOSE OF ISSUE - SUITABLE FOR ...	BS1192 STATUS	
Information	Status S0 - Initial Status or WIP	



CARDIFF 029 2052 8140
LONDON 0207 138 3560
WREXHAM 01978 357 887
www.lawray.co.uk
CLIENT
WCBC

PROJECT TITLE
Wrexham General Market

DRAWING TITLE
Proposed Sections - Sheet 1

PROJECT No 0001 SCALE @ A1 1:100

DRAWING No 1192: Project-Original - Volume	Level - Type - Role	Number	REVISION
1851192-0001	1900: Project-Original - Functional - Spatial - Form - Discipline - Number		
1422010/A			
BS EN ISO 9001	WGM-LAW-Z-Z-DR-	A-063001	P6

DO NOT SCALE Any discrepancy or query concerning this drawing should be referred to the Architect
Copyright © LAWRAY LIMITED
Registered Office: Greenmeadow Springs, 1 Cae Gwydd, Trefyniwl, CARDIFF CF15 7AB
Reg. Co. No. 2724178, VAT Reg. No. 134 2148 06