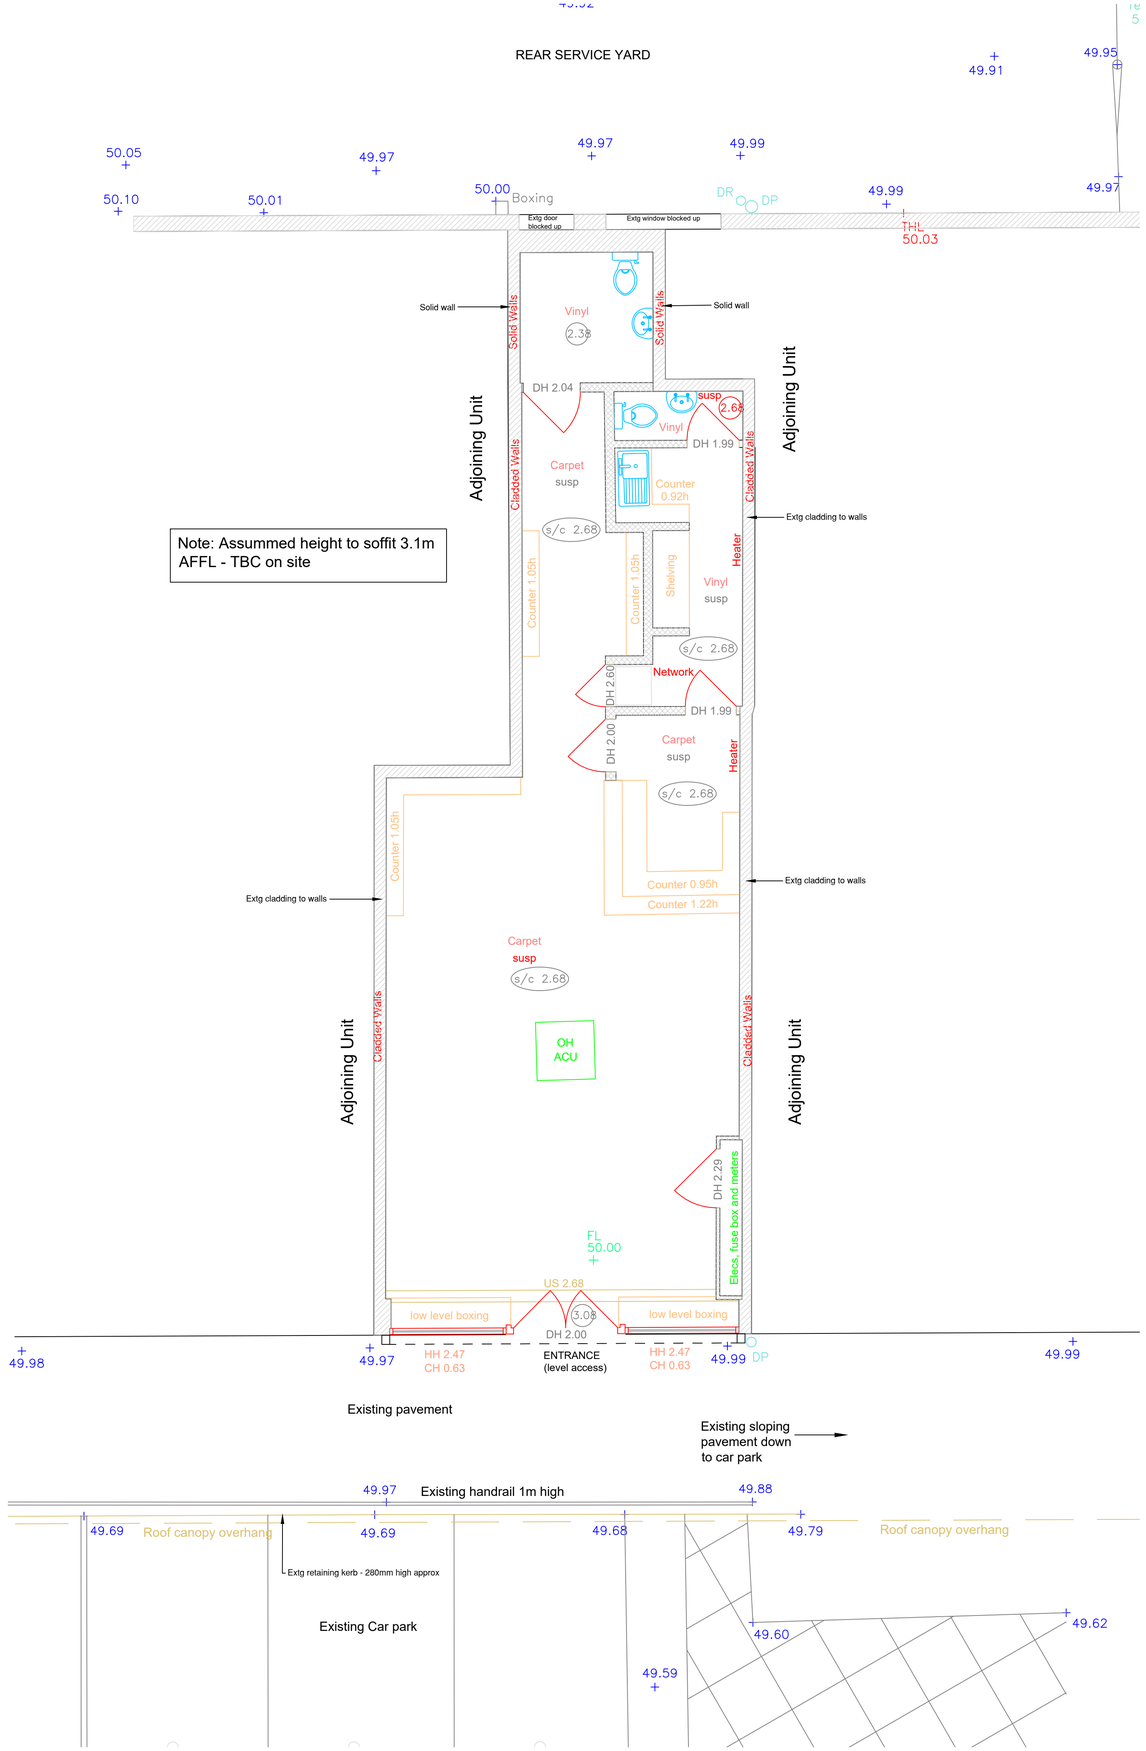

Note: Assummed height to soffit 3.1m
AFFL - TBC on site

DELTA BRAVO GROUP LTD NOTES:

Proposed plans & elevations have been prepared on the basis of drawings; 43024CVLS-01 produced by Survey Solution and provided to Delta Bravo Ltd. Delta Bravo Ltd accept no liability for the accuracy or completeness of the original drawings. "As-built" unit must be checked against the drawings prior to any works.
Delta Bravo Group Ltd copyright. This drawing shall not be reproduced without express written permission from DBG.
Delta Bravo Group accept no responsibility or liability for drawing alterations carried out by others and have not checked such alterations.
This drawing shall not be scaled to ascertain any dimensions.
Asbestos survey required prior to commencement.
Contractor/Structural Engineer to confirm load bearing walls.

???? ceiling height

s/c ???? suspended ceiling height

???? CL
???? FL window cill & head height

GROSS INTERNAL FLOOR AREA:
82m² [882 ft²]

0 1 2 3 4 5m
scale

REV	AMENDMENT	DATE

NOTES:
CONTRACTORS MUST VERIFY ALL DIMENSIONS ON SITE BEFORE COMMENCEMENT OF ANY WORK OR PREPARING MANUFACTURING DRAWINGS

ANY DISCREPANCIES ON THIS DRAWING ARE TO BE NOTIFIED TO THE DESIGNER IMMEDIATELY

DELTABRAVO LIMITED
DESIGN * CONSTRUCTION * SHOPFITTING * PROJECT MANAGEMENT
Academy House
London Road
Camberley
Surrey
GU15 3HL

CLIENT
THE MSG GROUP

PROJECT
Unit6, Gwersyllt SC
Wrexham LL11 4NT

TITLE
EXISTING LAYOUT

SCALE @ A1	DRAWN BY	DATE
1:50	CR	24.7.22

DRAWING No	REVISION
DB474- A501	