


Site Location Plan

1 : 1250




VISUAL SCALE 1:1250 @ A3

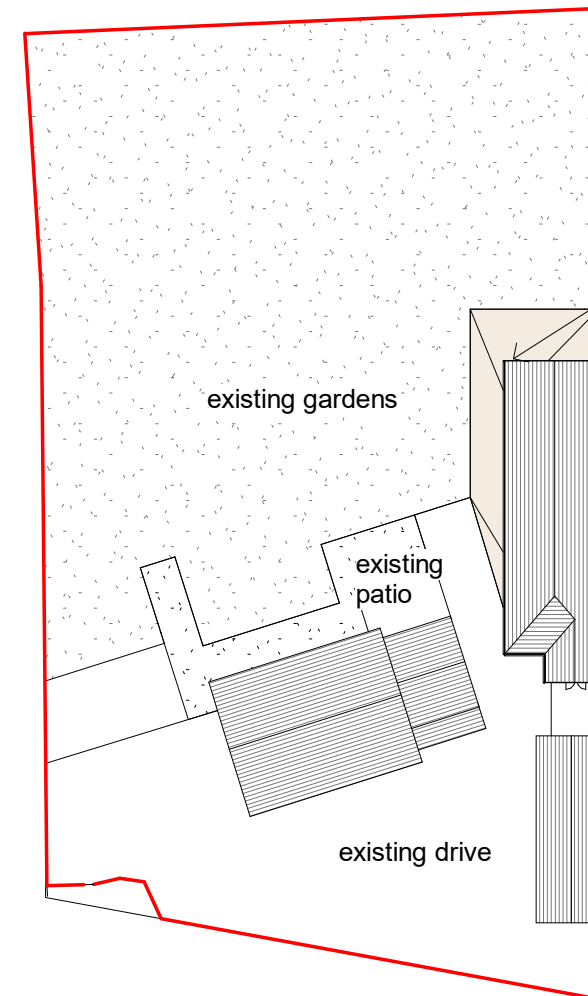


Proposed Block Plan

1 : 500

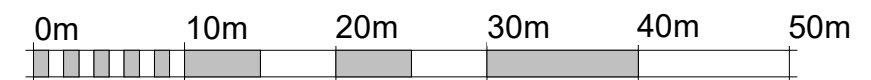

VISUAL SCALE 1:500 @ A3

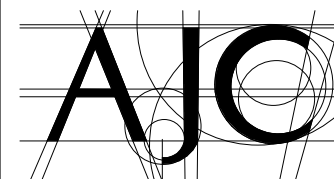

DRAWING No	AR-01	REVISION	B
DRAWING TITLE	Site Location & Block Plan		
SCALE @ A3	As indicated		
PROJECT TITLE	Proposed Extension Conversion of Outbuilding to Summer House at Mulberry House, Burton, Wrexham, LL120HU		
CLIENT	Dr & Mrs Salmoraghi		