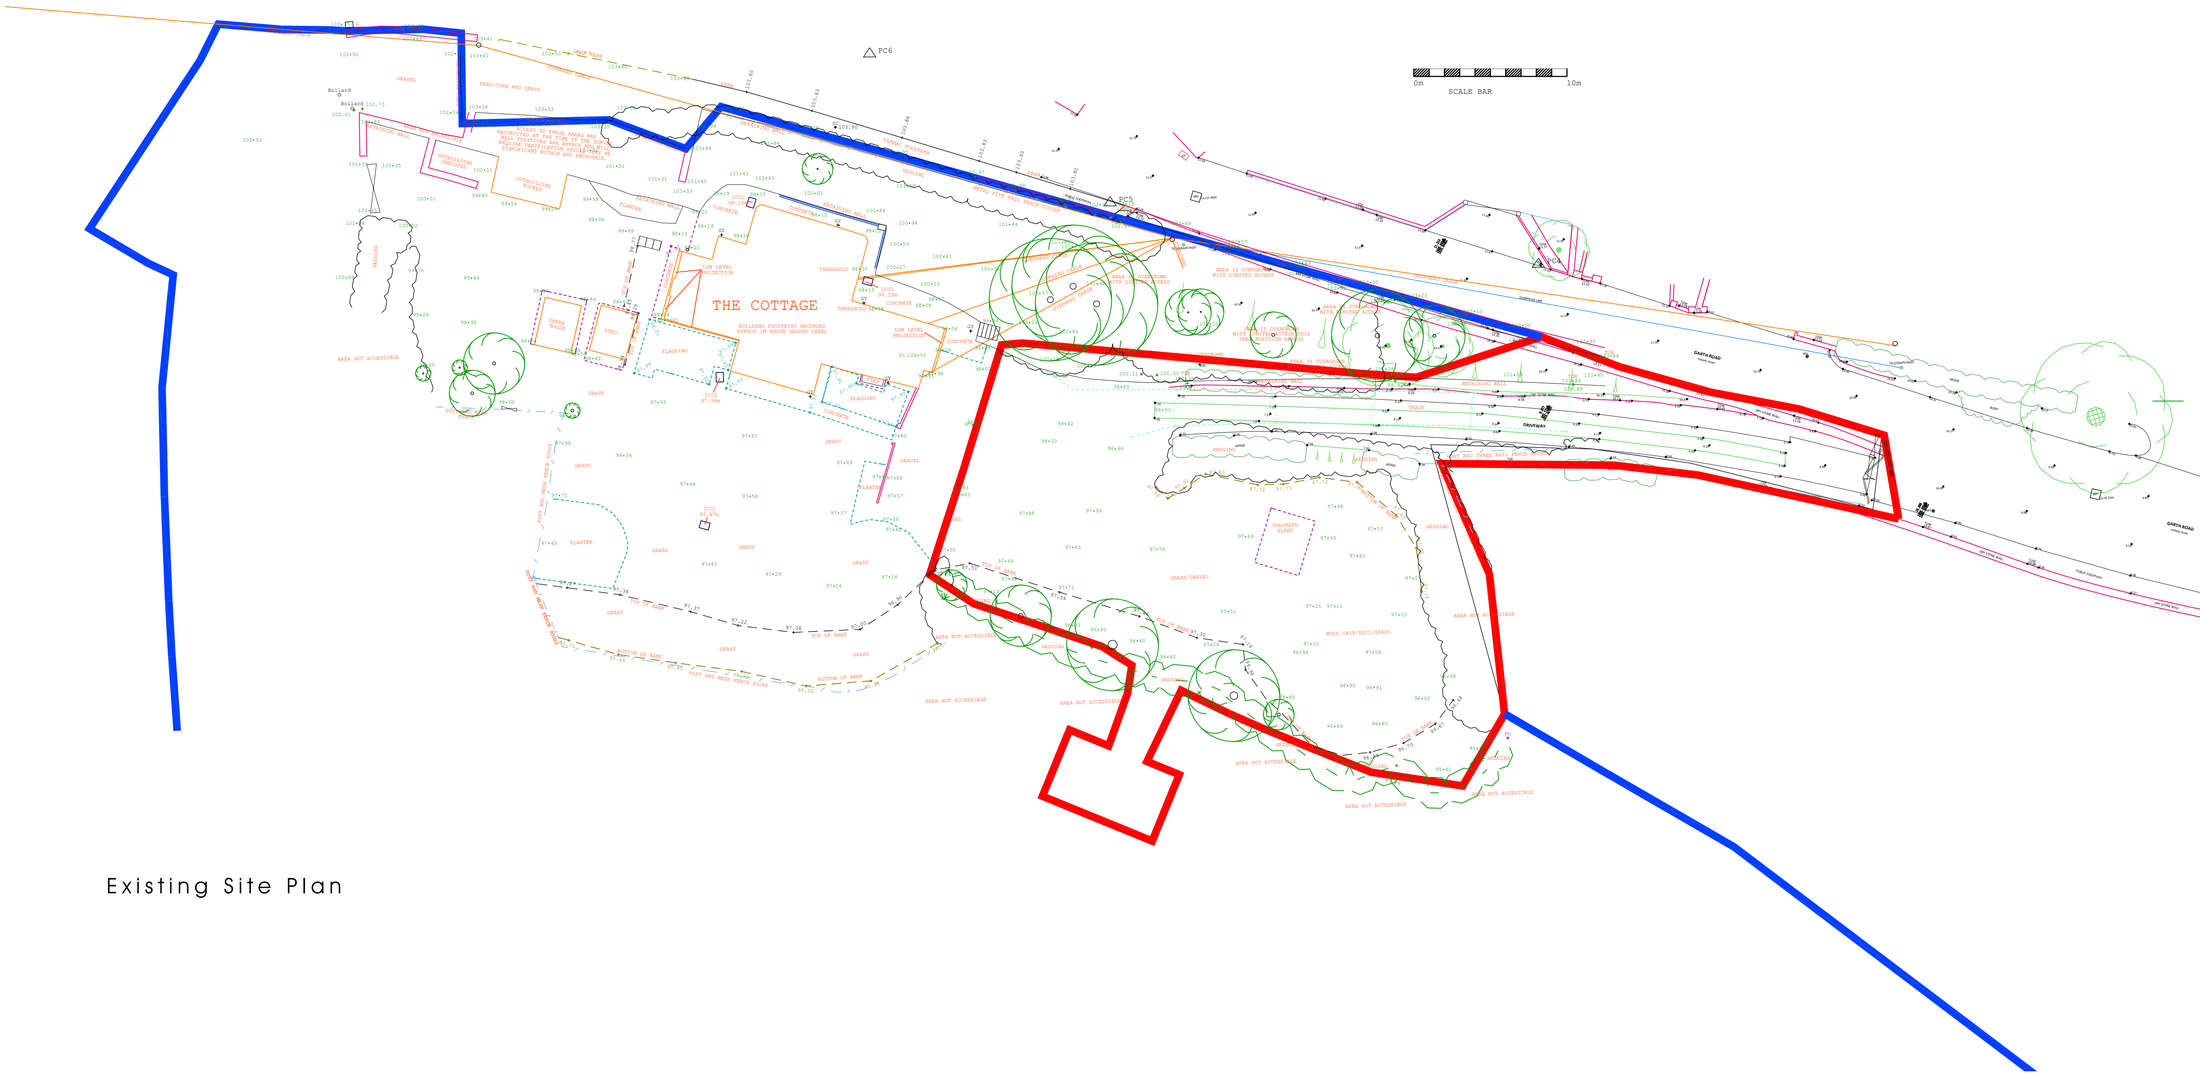


Existing Site Plan

NOTES

Do not scale. All figured dimensions in mm and to be checked on site.

Copyright of the design and / or drawings remains solely with Ke-design.

This drawing does not form part of a contract and is subject to change at developers discretion.

rev.	description	date	by

status. Planning

ke-design

Unit 7, Henry Close
Battlefield Enterprise Park
Battlefield
Shrewsbury
Shropshire SY1 3TJ
T: 01743 298080
E: info@ke-design.co.uk

The Studio,
3 William Felton Mews
Salop Road,
Oswestry
Shropshire SY11 2RQ
T: 01691 656964
www.ke-design.co.uk

client

Miss. B Roberts

project

New build on
Garth Road, Garth, Llangollen, LL20 7UR

drawing

Existing Site Plan /
Topographic Survey

scale	date	drawn
1:200@A1	10/11/22	HRM

drwg no	rev
2121-MA(00)0002	