



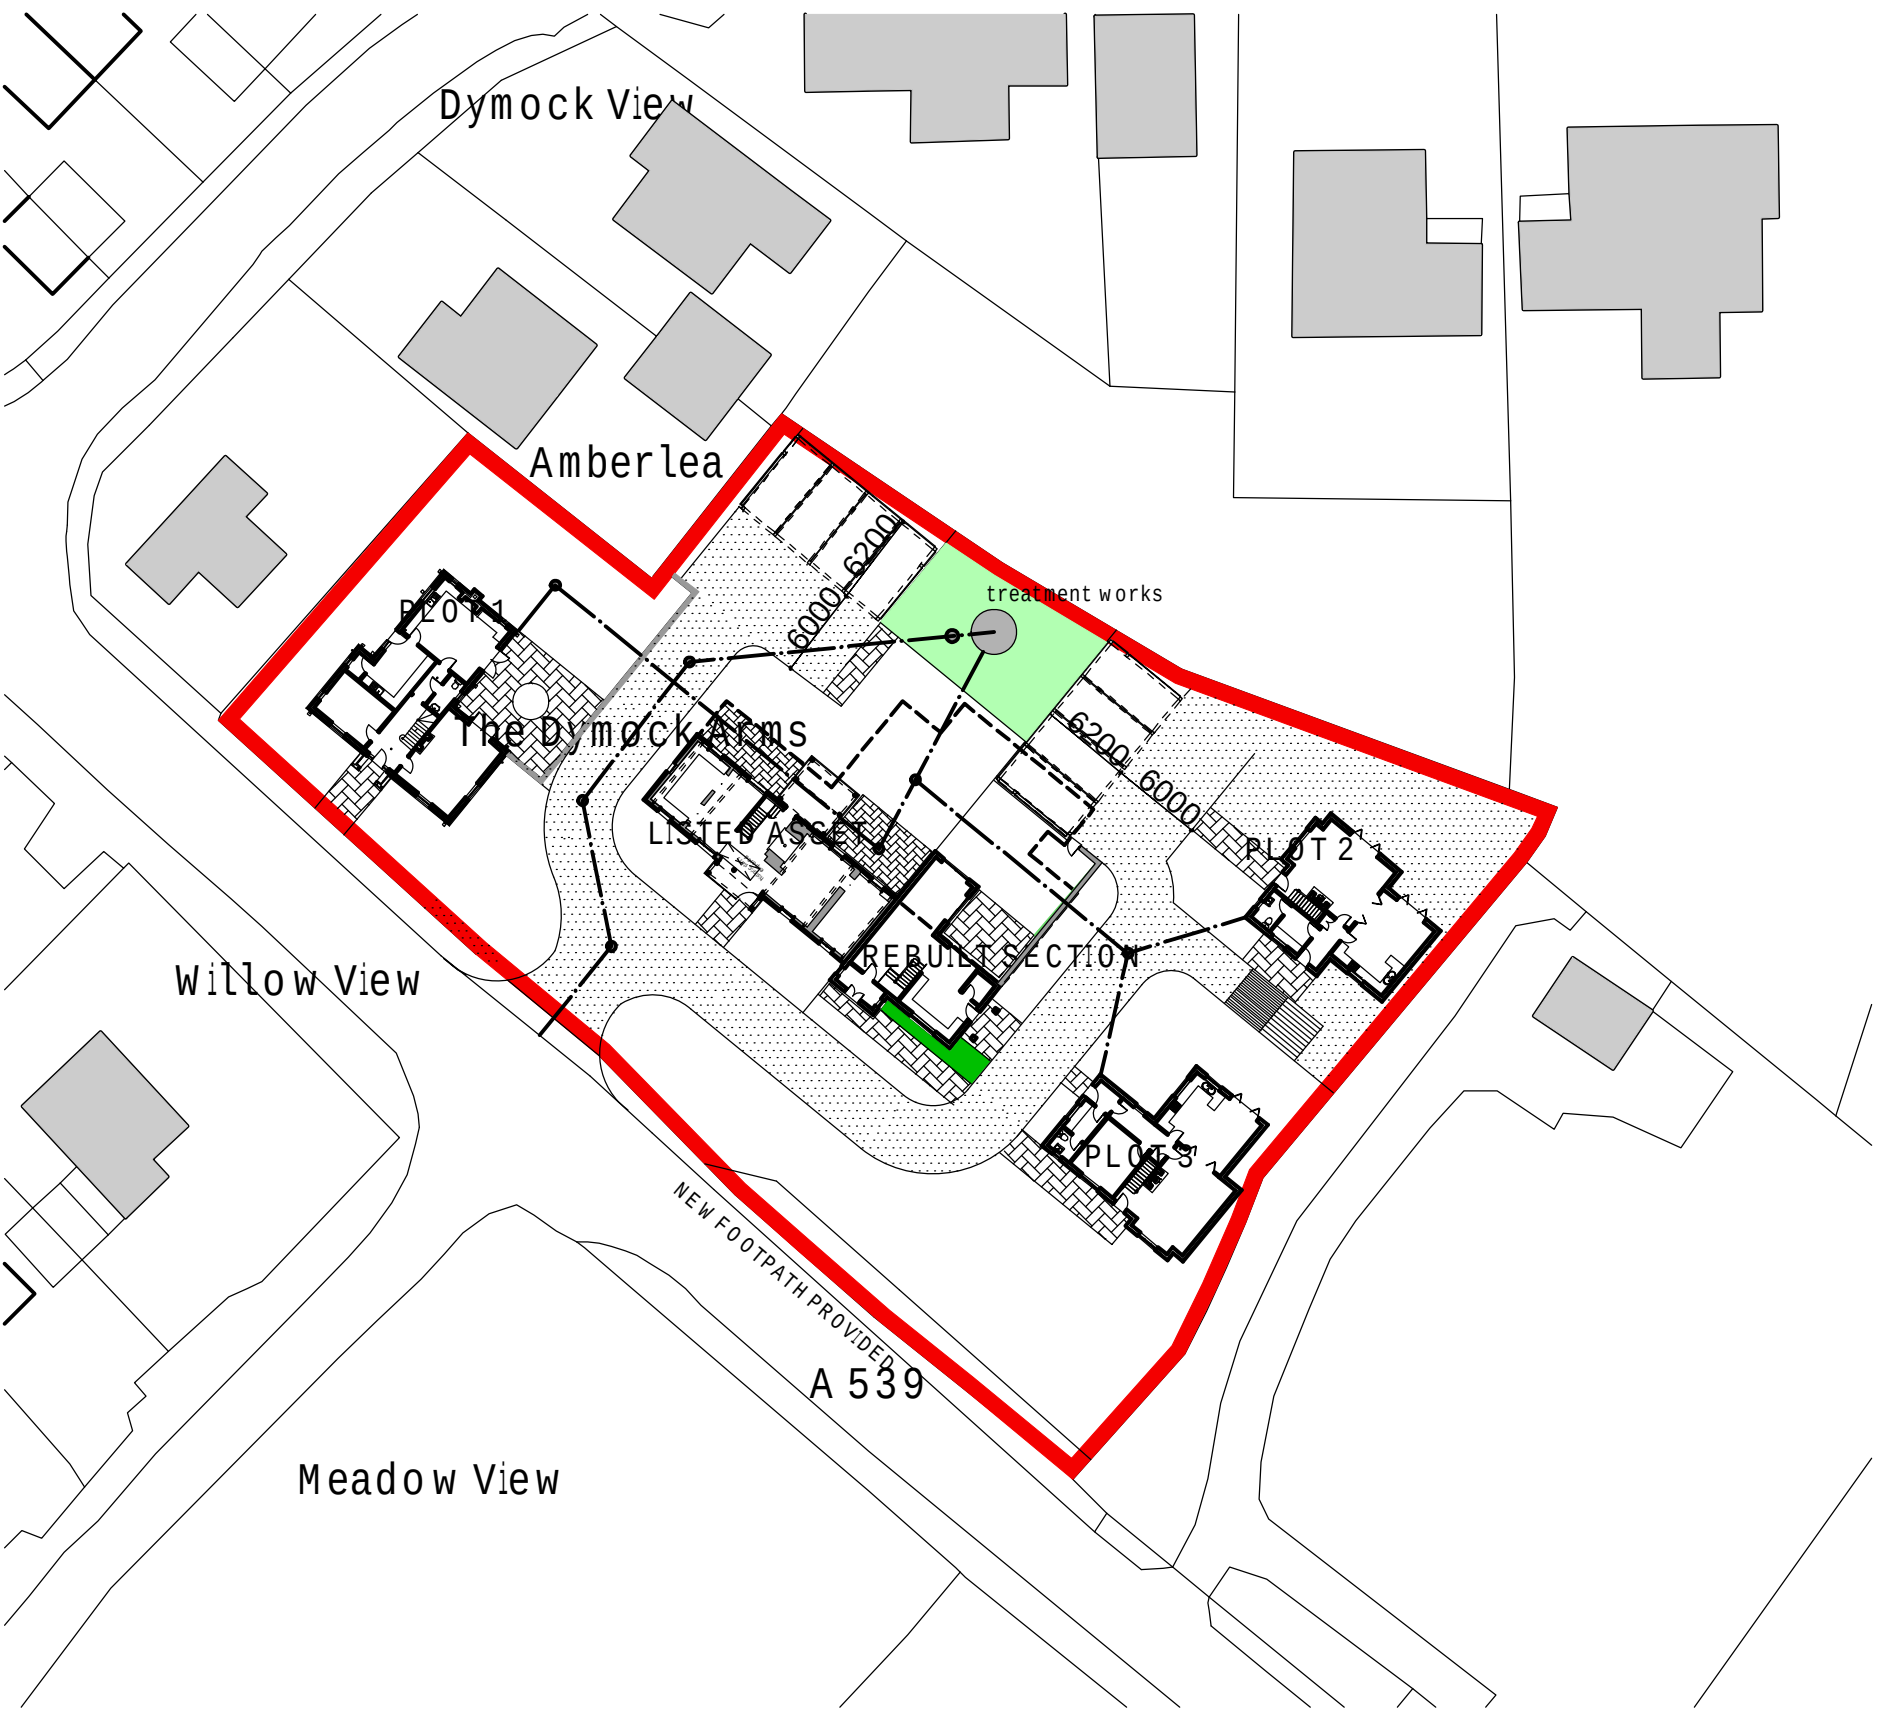

Ordnance Survey, (c) Crown Copyright 2018. All rights reserved. Licence number 100022432
block plan 1.500
THE DYMCK ARMS PENLEY, LL13 0LS

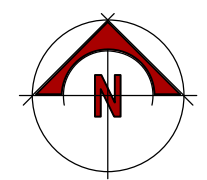

location plan 1.1250



- highway amends
- garages replaced by car ports
- dims added to parking areas
- extended footpath coloured blue
- access road increased to 4.5m