
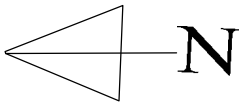


Tim Pluves
Blaenau Uchaf
Froncysyllte
Nr Llangollen
LL20 7RY

07714695205

West Elevatiom

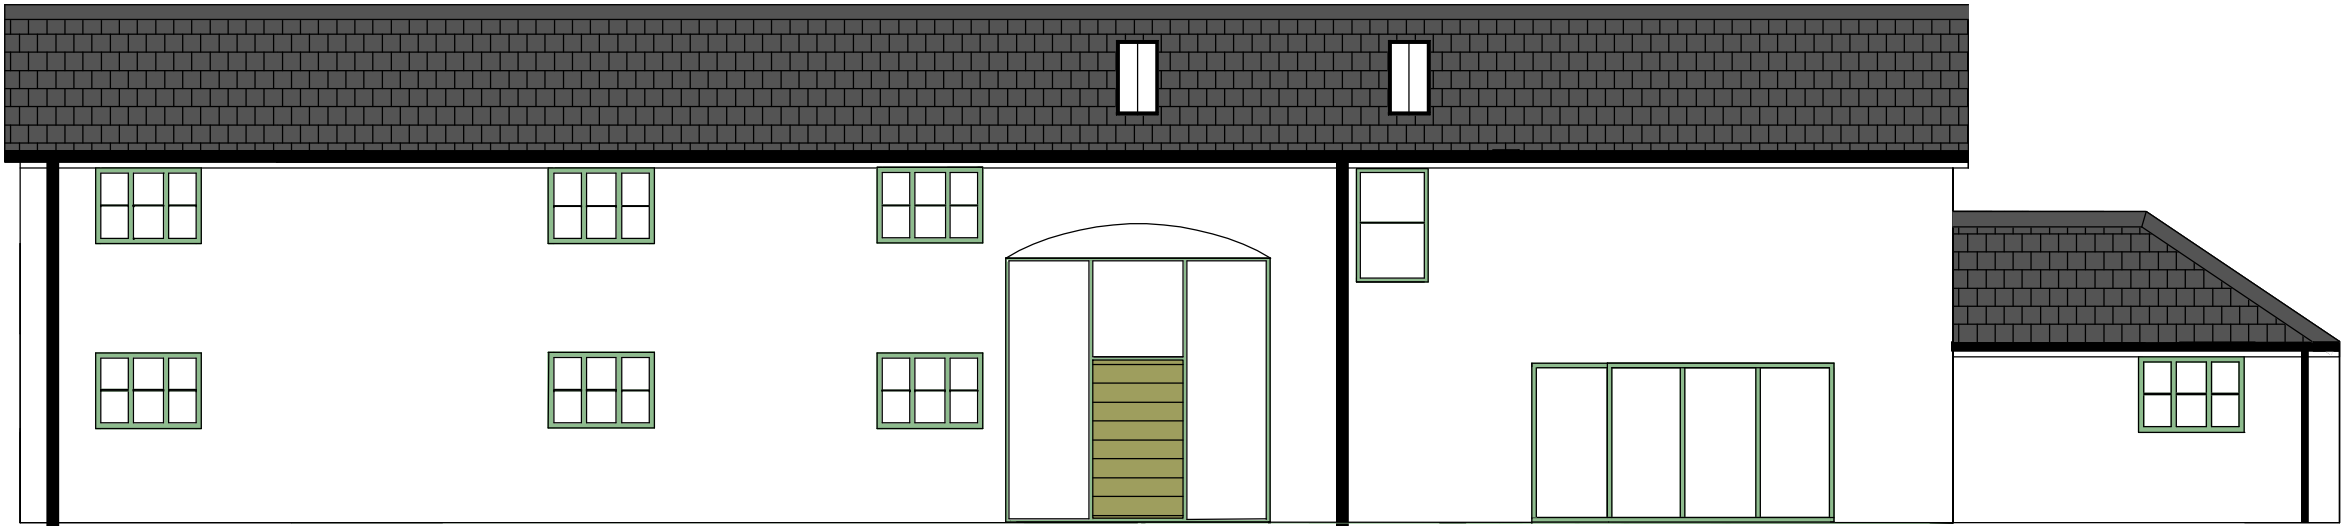

Proposed
West elevation
1:100 @A3
19/03/2023
Ref : 2002