

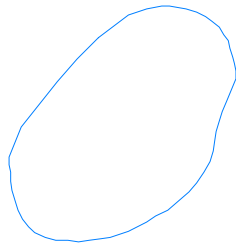
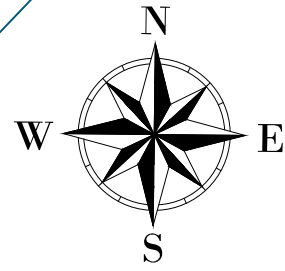




Pond

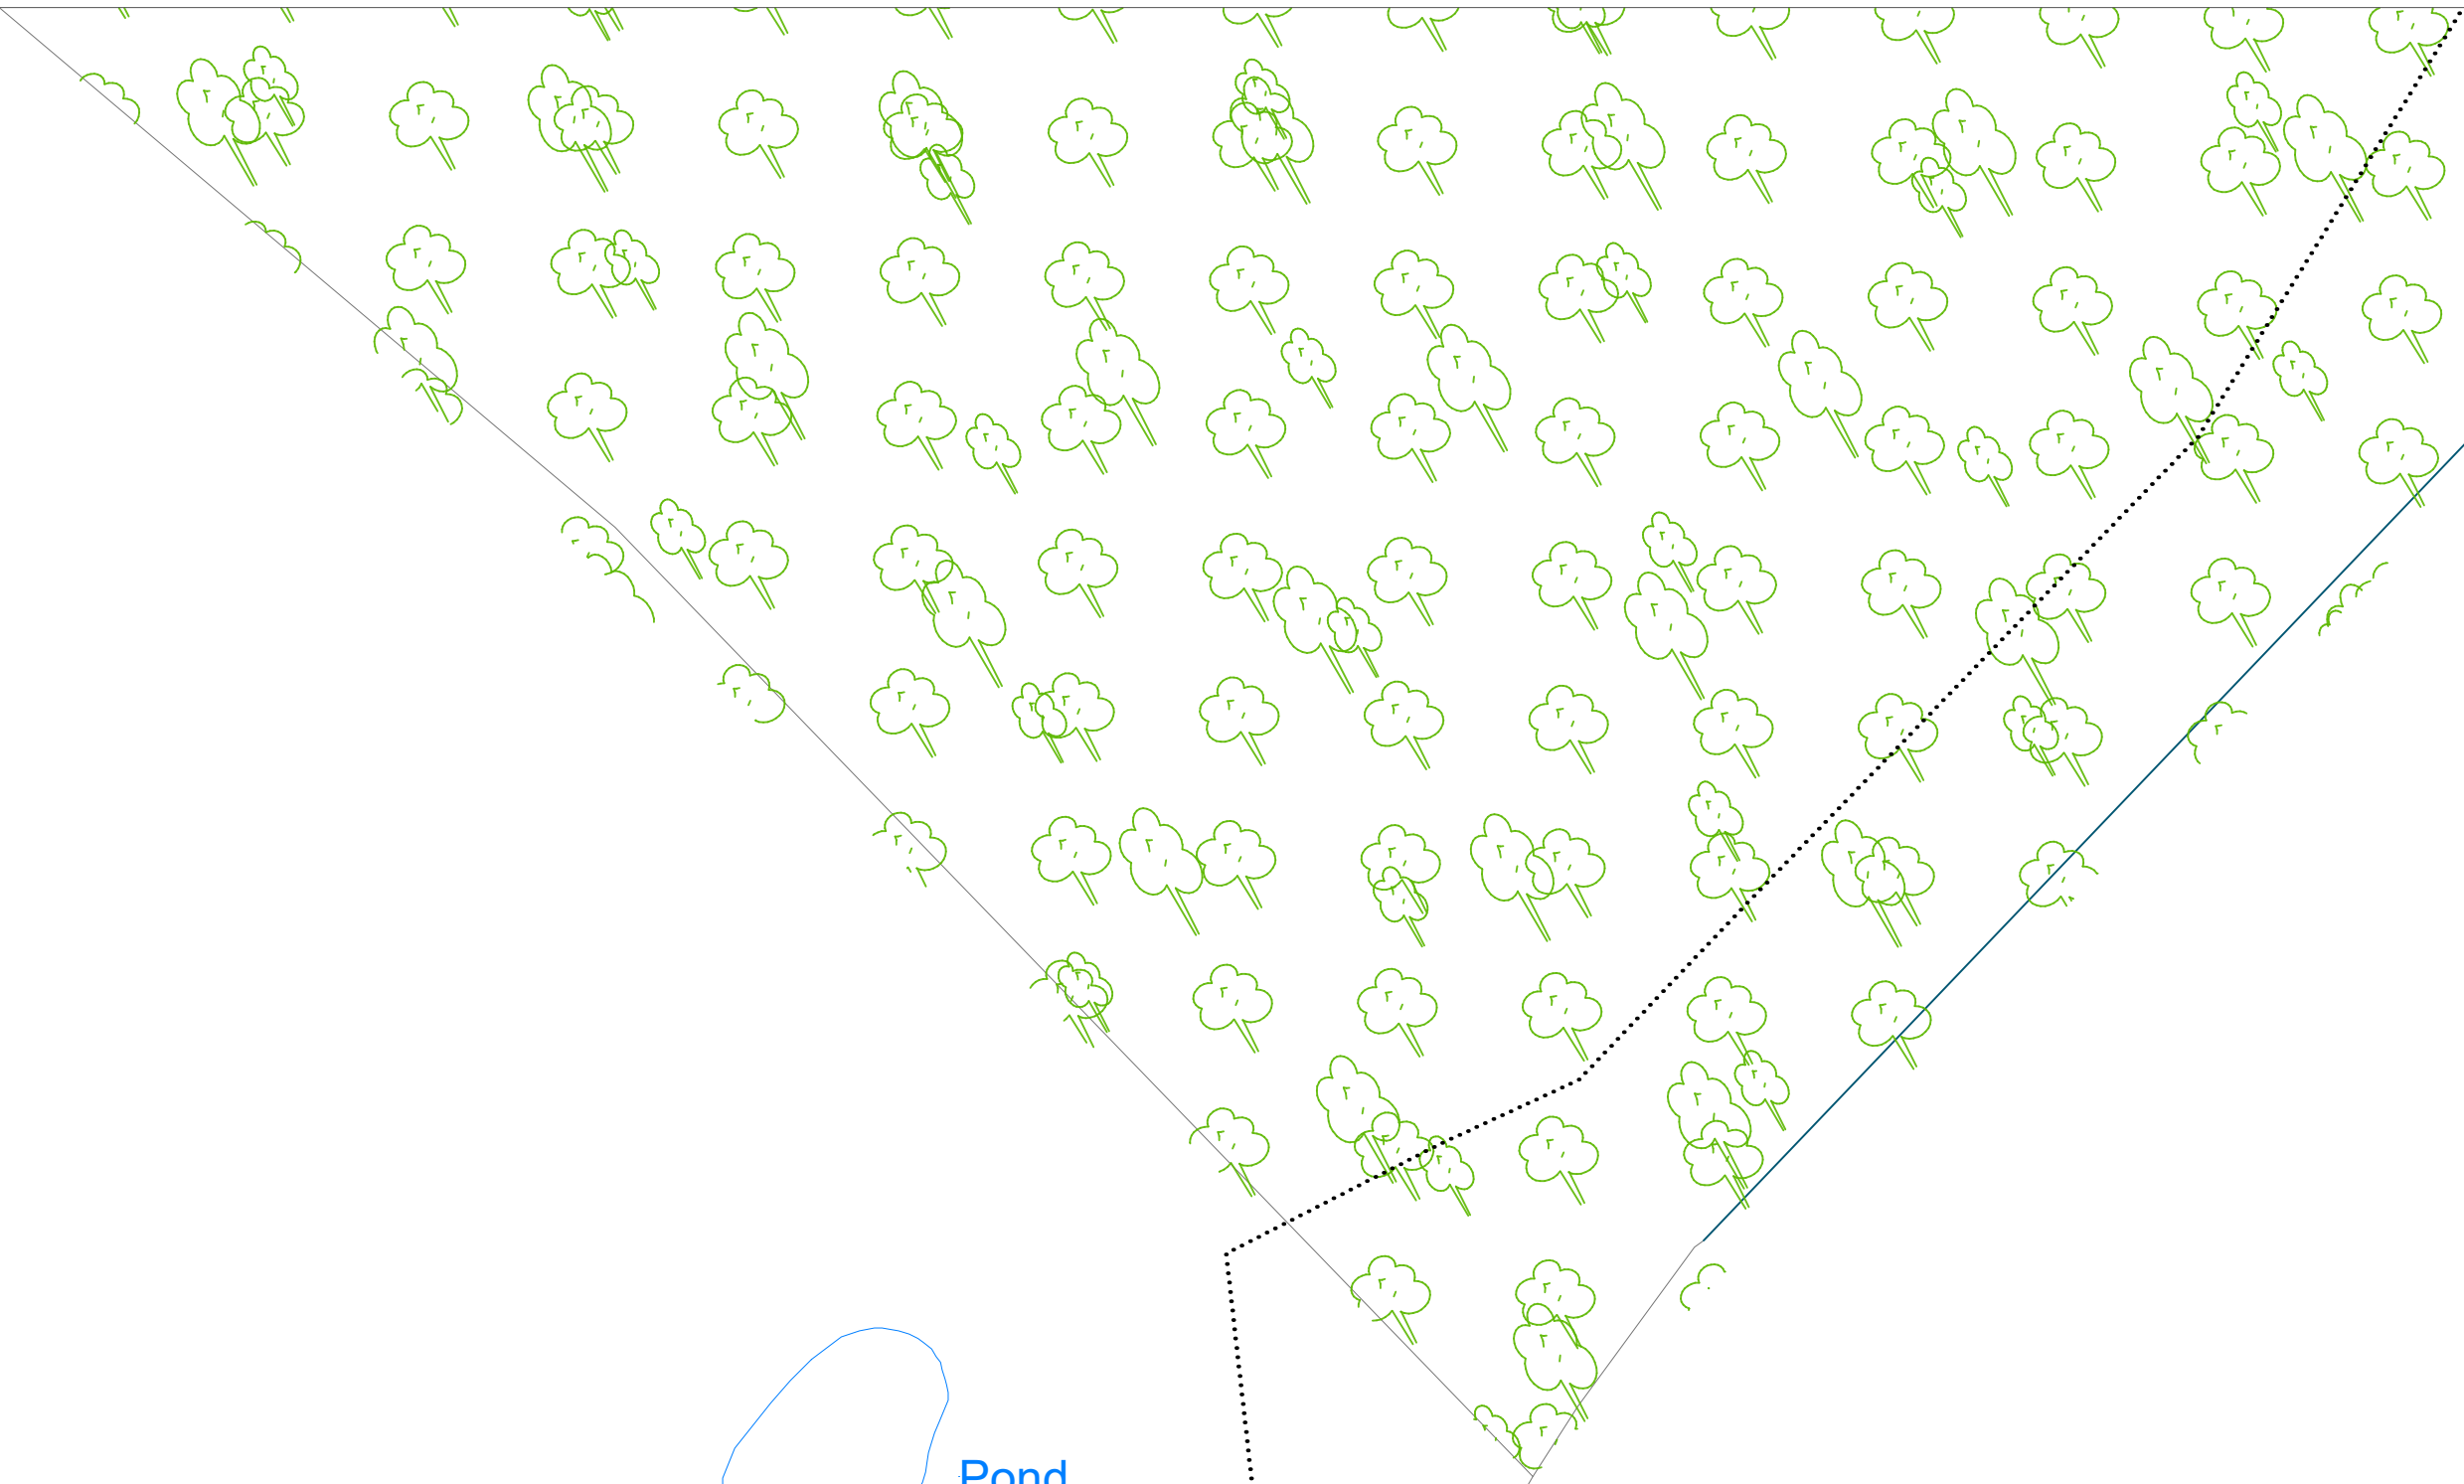

Pond

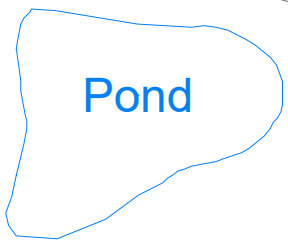

Pond

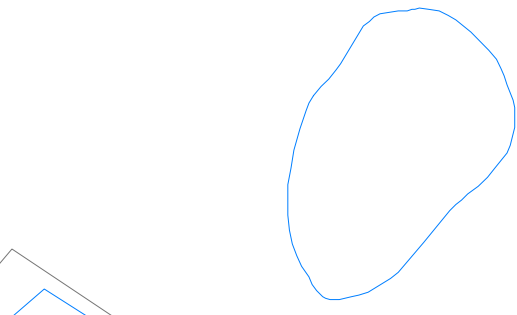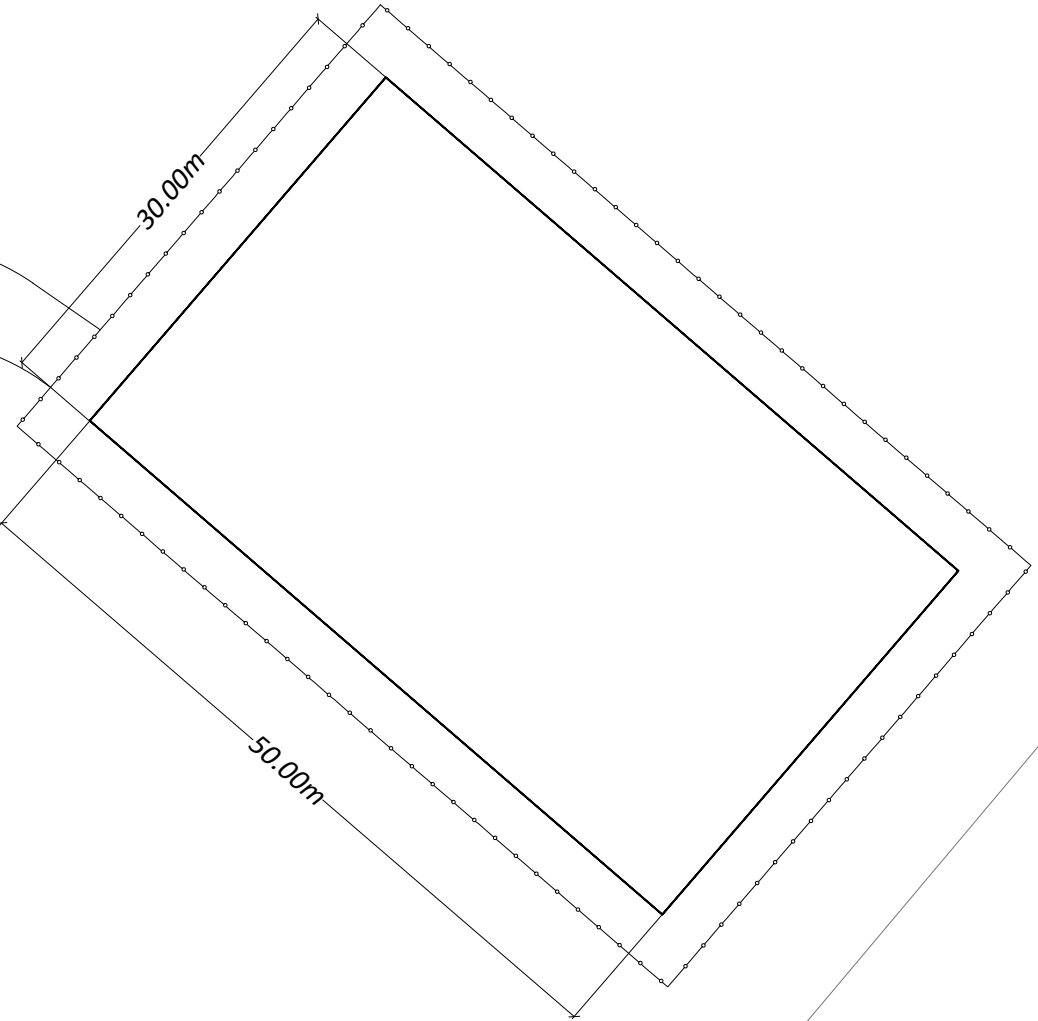

Ponds

THIS DRAWING IS TO BE READ IN CONJUNCTION WITH ALL RELATED DRAWINGS.
ALL DIMENSIONS MUST BE CHECKED AND VERIFIED ON SITE BEFORE
COMMENCING ANY WORK OR PRODUCING SHOP DRAWINGS. THE ORIGINATOR
SHOULD BE NOTIFIED IMMEDIATELY
OF ANY DISCREPANCY. THIS DRAWING IS COPYRIGHT AND REMAINS
THE PROPERTY ROGER PARRY & PARTNERS.

Footpaths

Rev	Description	Date	Dr by	App by
Original by				



Residential - Agricultural - Commercial

Project	Proposed earth banked slurry store		
Drawing Title	Proposed Block Plan		
Location	Moss Lane Arowry Hanmer Wrexham SY13 2JX		
Client	Hanmer		
Scale (s)	1:500 @ A1		
Drawing No.	MZ-829-02	Rev	-
Drawn by	AZ	Date	2022/11/18

HOGSTOW HALL, MINSTERLEY
SHREWSBURY, SHROPSHIRE. SY5 0HZ
Tel: 01743 791336 Fax: 01743 792770
email: mail@rogerparry.net
Web address: www.rogerparry.net

Roger Parry & Partners LLP Partnership no: OC11203
Registered Office: Hoggston Hall, Minsterley, Shrewsbury, SY5 0HZ
Registered in England and Wales.
A list of members of the LLP is available at the above address.