
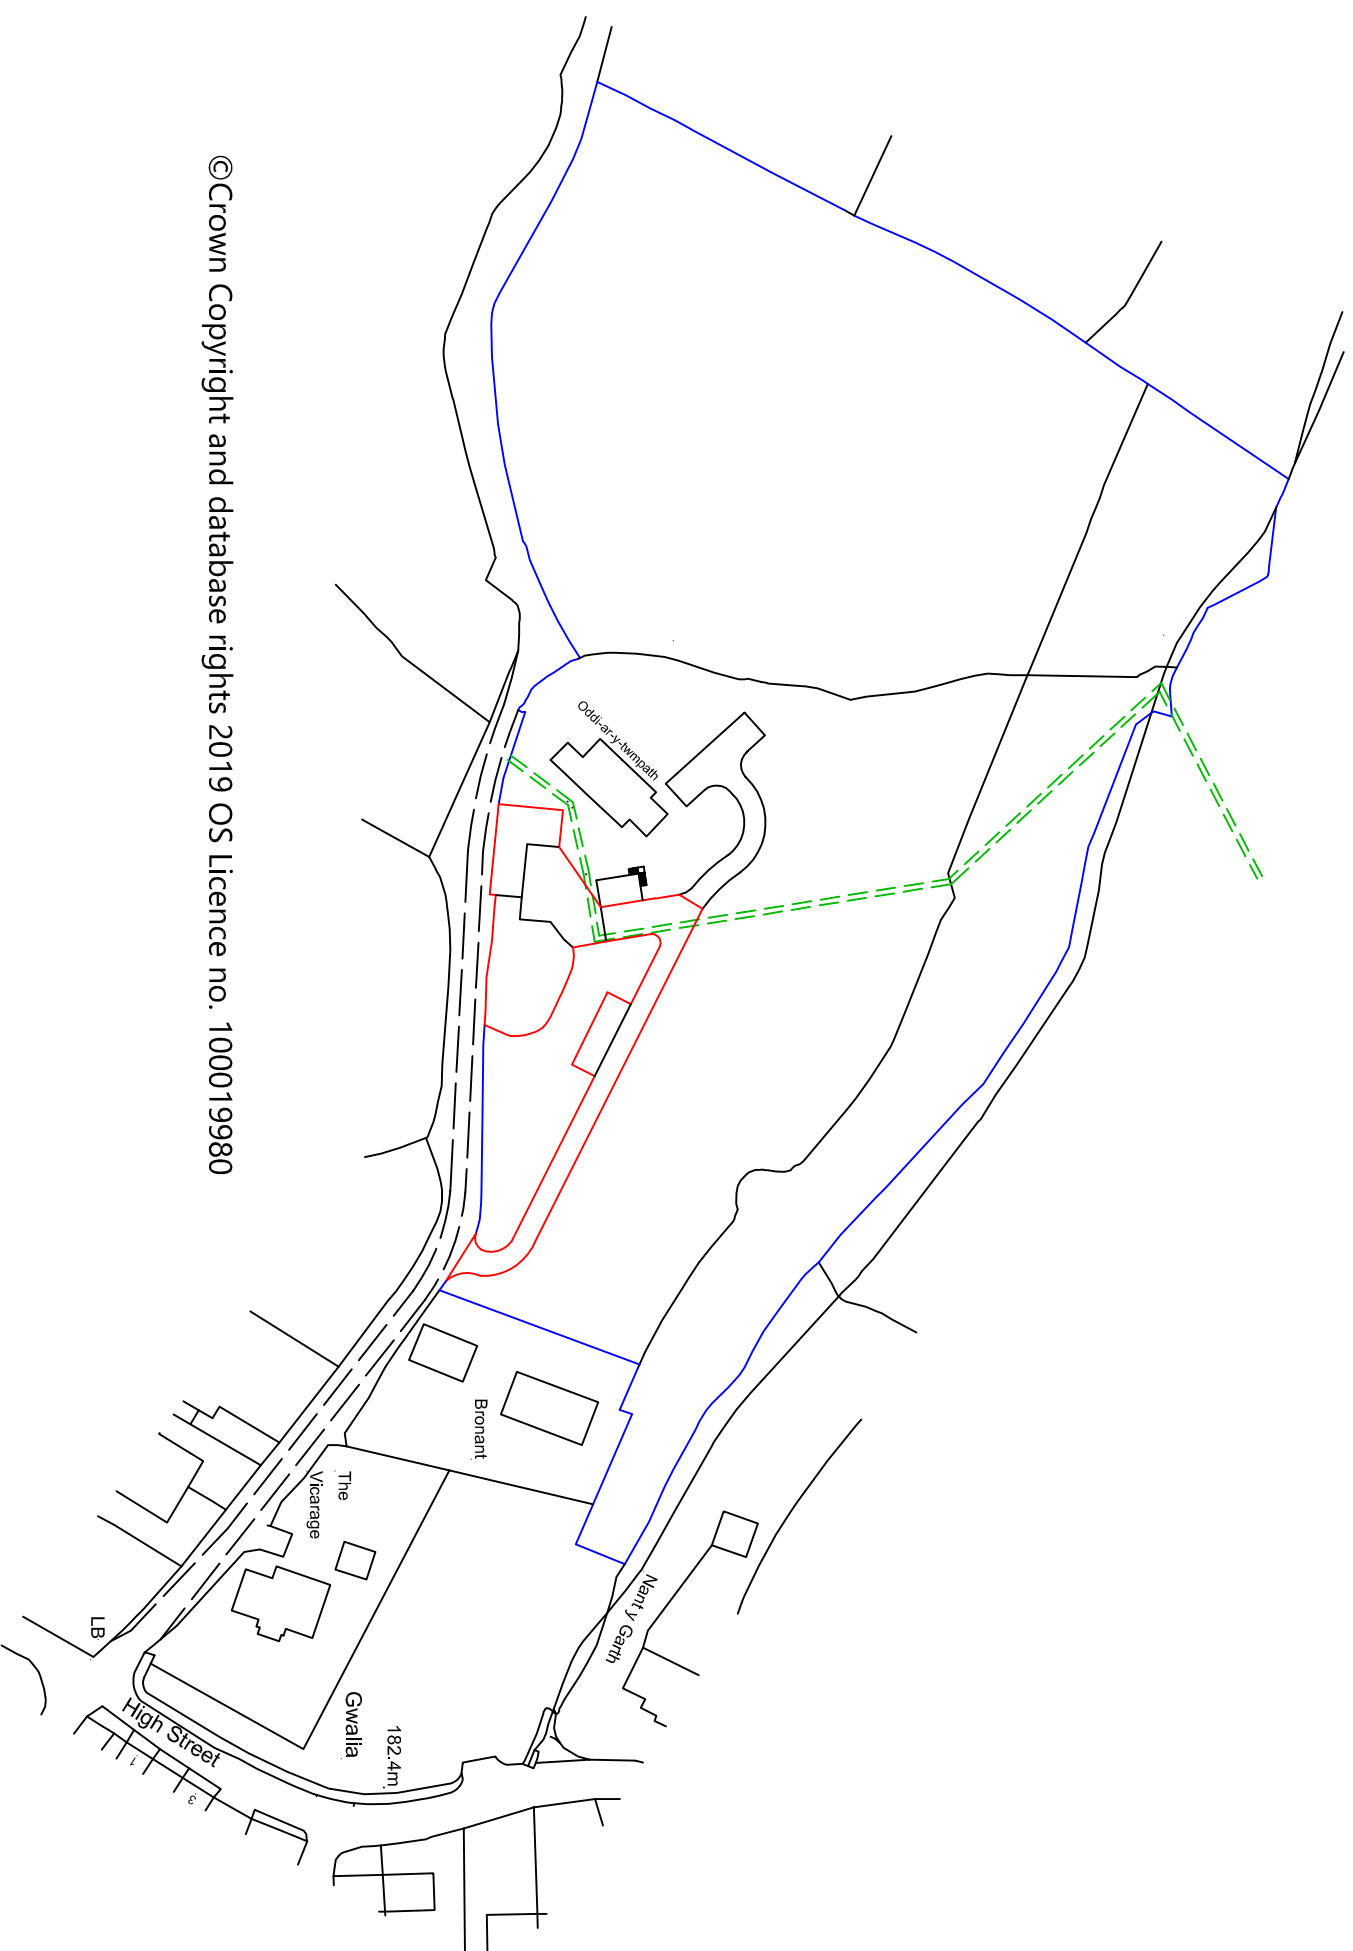


**This drawing is the copyright of the
PLATT WHITE PARTNERSHIP.**

**All dimensions are to be checked on site prior
to commencing work.
DO NOT SCALE FROM THIS DRAWING.**

NOTES

- The diagram shows a rectangular area labeled "THE APPLICATION SITE" with a red border. To its right is a larger rectangular area labeled "OTHER LAND OWNED BY THE APPLICANT" with a blue border. A dashed line separates the two areas, and a solid line is shown to the left of the application site.

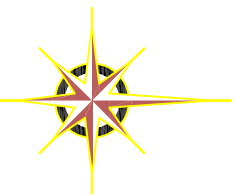

©Crown Copyright and database rights 2019 OS Licence no. 100019980

LOCATION PLAN
Scale 1 / 1250

PLATT WHITE

Nova House, 94 Boughton
Chester, CH3 5AQ.
Tel: 01244 314111, Fax: 01244 314700
e-mail: info@plattwrite.co.uk
Web: www.plattwrite.co.uk

Client
MR J LLOYD

Project
NEW ACCESS AT
ODDI-AR-Y-TWMPATH, GARTH
GLYN CEIRIOG, LL20 7LY

Subject	LOCATION PLAN
---------	---------------

Drwg. No.
3971-01-2

Drawn by	AL
Checked by	DI

Scale 1 / 1250 @ A3

Date Oct 2020