



BRYER STABLES, TREVOR

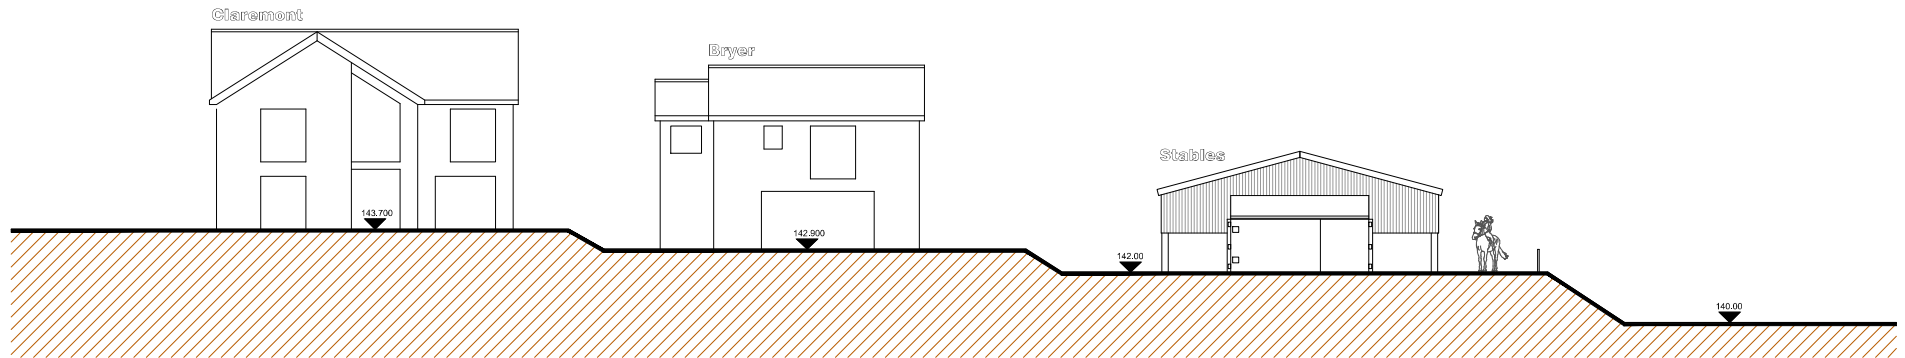

Horizontal Site Section

Scale 1:100

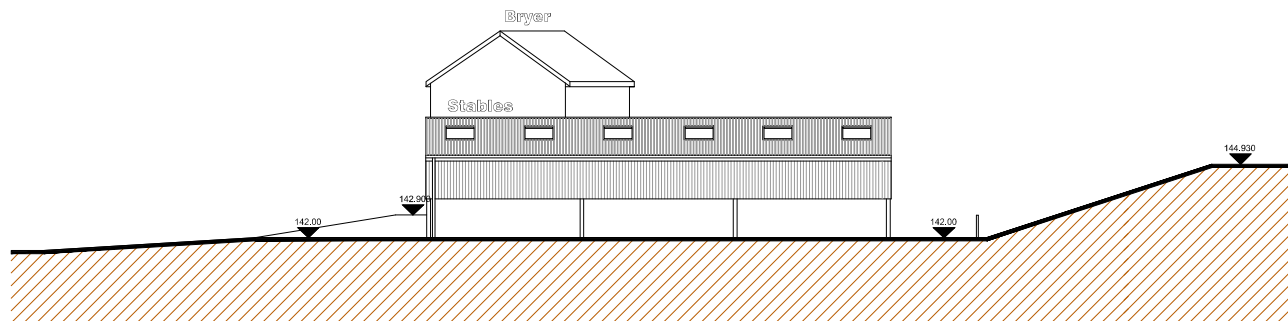

Longitudinal Site Section

Scale 1:100

All levels are subject to site checks.

 25 Sandpiper Close Bryer Vic 3193 Australia	Ms. S. Edwards.			
	Proposed Site Sections.			
	Proposed Stables at Land Adjacent to Bryer, Trevor Rd, Trevor.			
	01 978 264376 01 9793 480768 ajones940@internetcad.com	March 2022	1:100 at A1	PD218/05